

© The copyright in this drawing is vested in CodaStudios and no license or assignment of any kind has been, or is, granted to any third party whether by provision of copies or originals or otherwise unless agreed in writing.

DO NOT SCALE FROM THIS DRAWING
The contractor shall check and verify all dimensions on site and report any discrepancies in writing to CodaStudios before proceeding work

FOR ELECTRONIC DATA ISSUE
Electronic Data / drawings are issued as "read only" and should not be interrogated for measurement. All dimensions and levels should read, only from those values stated on the drawing. Coda Studios Ltd is not responsible for discrepancies caused by the overlay of other parties BIM/IFC models. These are overlaid purely as reference.

Revision	Date	Drawn	Checked
A	ASHP Relocated to Suit Location on Site	04/03/26	TH YK

Materials Key

- 01 Masonry Facing Brickwork (Dark Red Brick)
- 02 Black Aluminium Window (RAL 9005)
- 03 Black Front Entrance Door (RAL 9005)
- 04 Concrete Interlocking Roof Tiles
- 05 Stone Header & Cill
- 06 Black Fascias & Rainwater Goods
- 07 Black Entrance Atrium (RAL 9005)
- 08 Obscure Glazed Window
- 09 Black Garage Door
- 10 Glass Balustrade
- 11 Solar Panels
- 12 Air Source Heat Pump

THIS DRAWING MUST BE READ IN CONJUNCTION WITH THE FOLLOWING SERIES

- | | |
|-----------------------------|----------------------------|
| 00 EXISTING SITE | 19 INTERNAL DETAILS |
| 01 EXISTING PLANS | 20 LIFT AND STAIRS |
| 02 EXISTING ELEVATIONS | 21 ROOF DETAILS |
| 03 EXISTING SECTIONS | 22 WINDOW PACKAGE |
| 04 PLANNING DRAWINGS | 23 DOOR PACKAGE |
| 05 PROPOSED SITE | 24 METAL WORK |
| 06 PROPOSED PLANS | 25 FACADES |
| 07 PROPOSED ELEVATIONS | 26 EXTERNALS PACKAGE |
| 08 PROPOSED SECTIONS | 27 BATHROOM PACKAGE |
| 09 DEMOLITION | 28 KITCHEN PACKAGE |
| 10 CONSTRUCTION NOTES | 29 PATTERESSING |
| 11 FIRE STRATEGY | 30 ELECTRICAL & MECHANICAL |
| 12 SETTING OUT | 31 REFLECTED CEILING PLANS |
| 13 APARTMENT SETTING OUT | 32 FINISHES & WAYFINDING |
| 14 WALL AND PARTITION TYPES | 33 LEGAL |
| 15 FLOOR AND ROOF TYPES | 34 AS BUILT |
| 16 GROUND WORKS DETAIL | |
| 17 SUPERSTRUCTURE DETAILS | |
| 18 MASONRY | |



CODA Studios Ltd. 18 Lloyd House, Lloyd St, Manchester, M2 5WA.
T: 0161 660 2542 E: information@codastudios.co.uk

Client		PIC Homes	
Project		Dobfield Road	
Drawn	Checked	Date	Scale @ A1
YK	TH	03/04/26	1 : 50
Title			
Elevations - HT01 (Plot 07)			
Suitability Code		Purpose for issue	
		Coordination	
Drawing No			
3220	CDA	01 - XX - DR - A - 0707	A
Project	Originator	Volume	Level
		Type	Role
		Number	Revision




Front Elevation Plot 07

Scale: 1 : 50




Rear Elevation Plot 07

Scale: 1 : 50

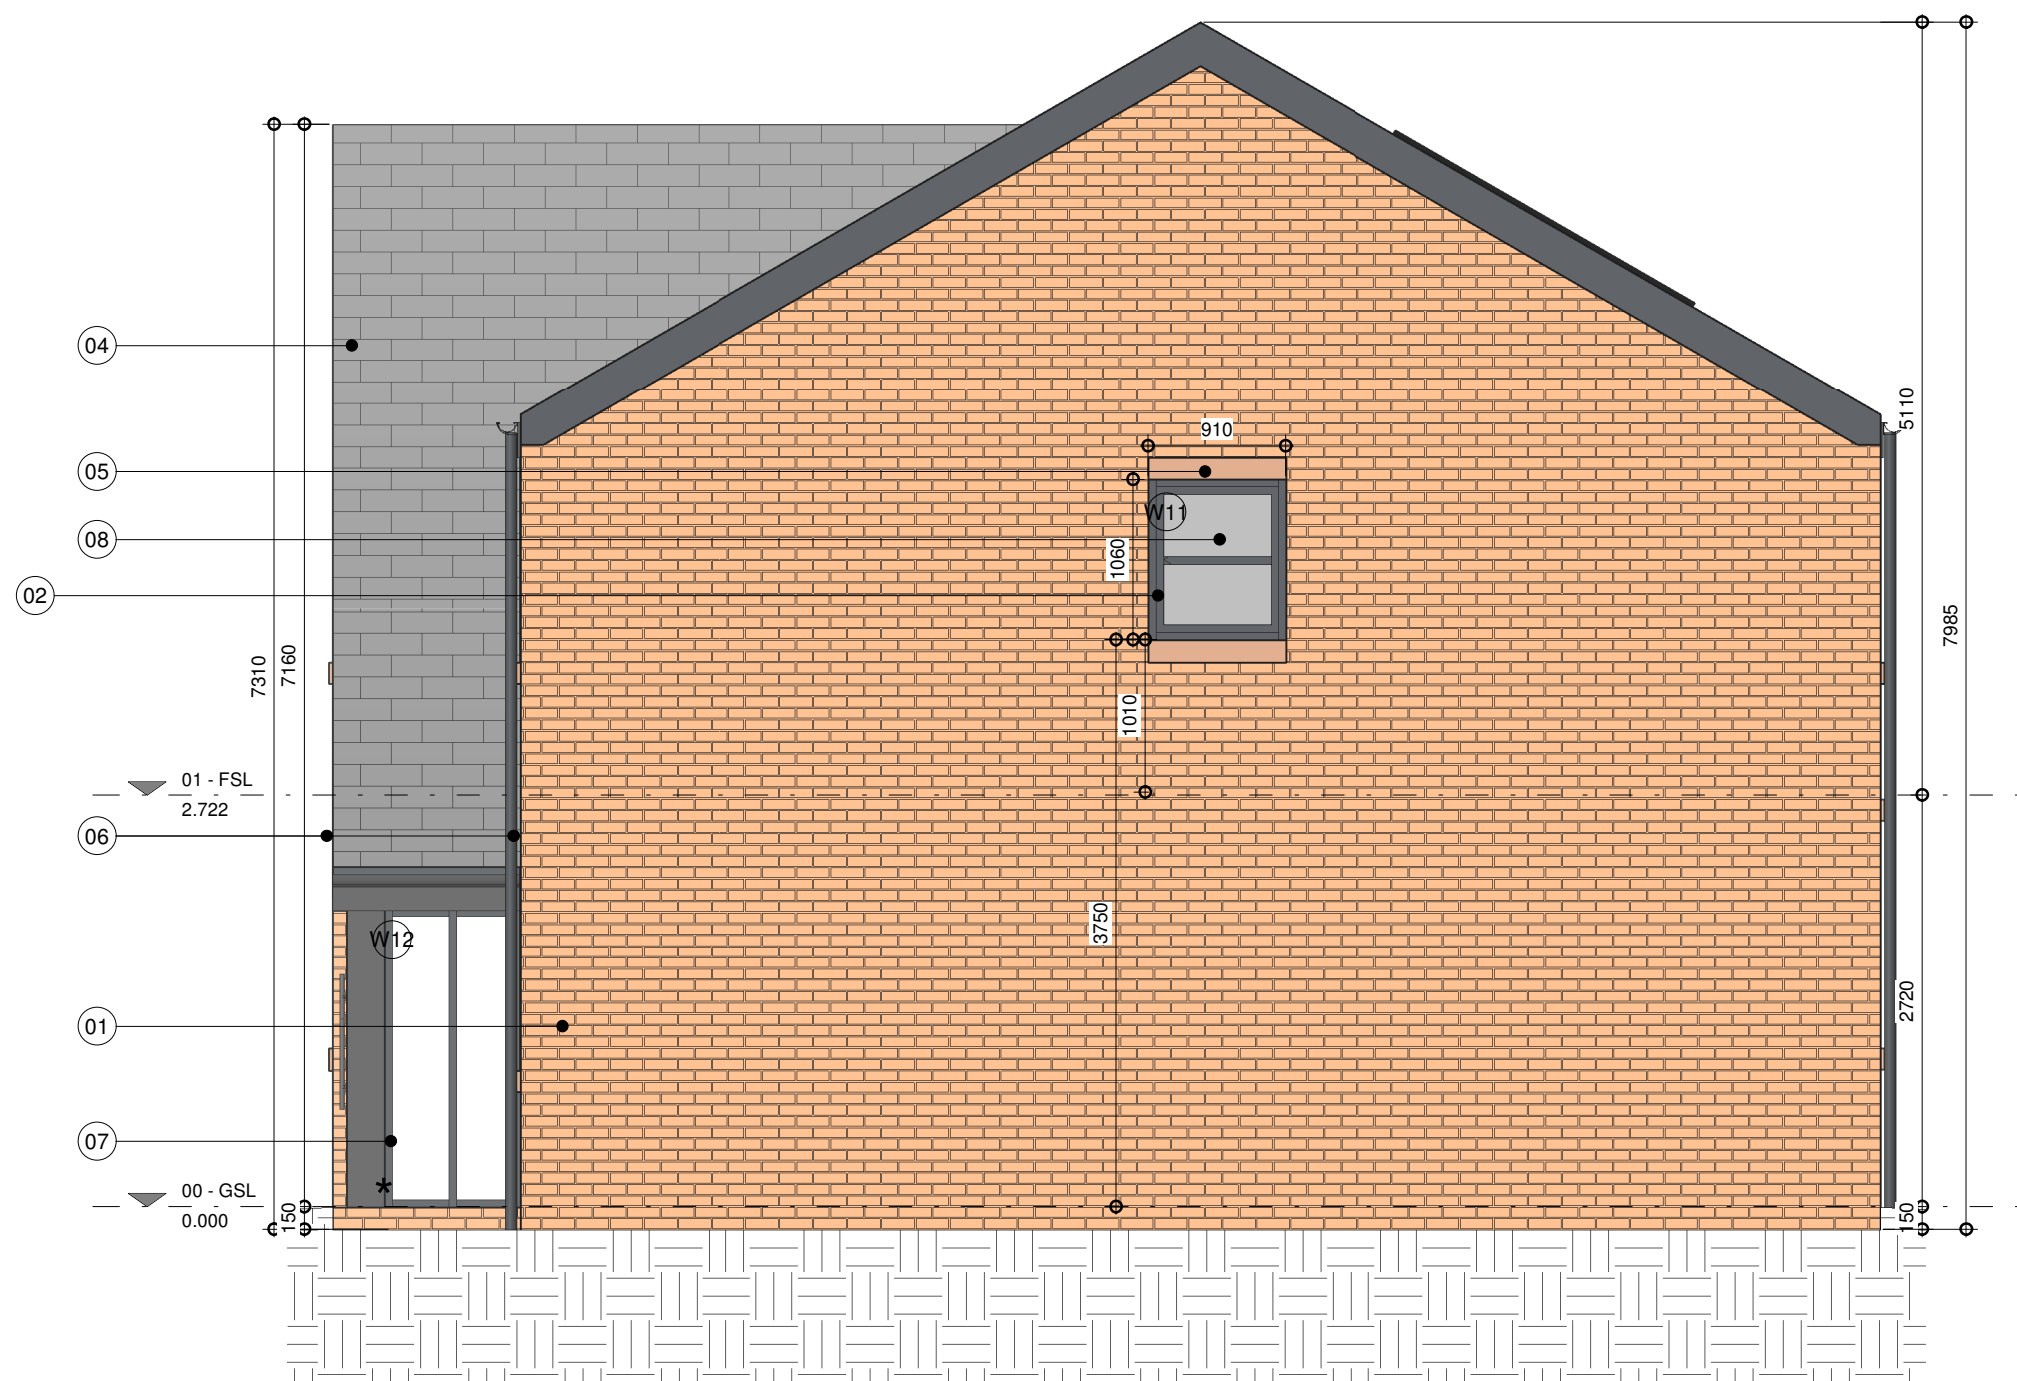

Right Side Elevation Plot 07

Scale: 1 : 50

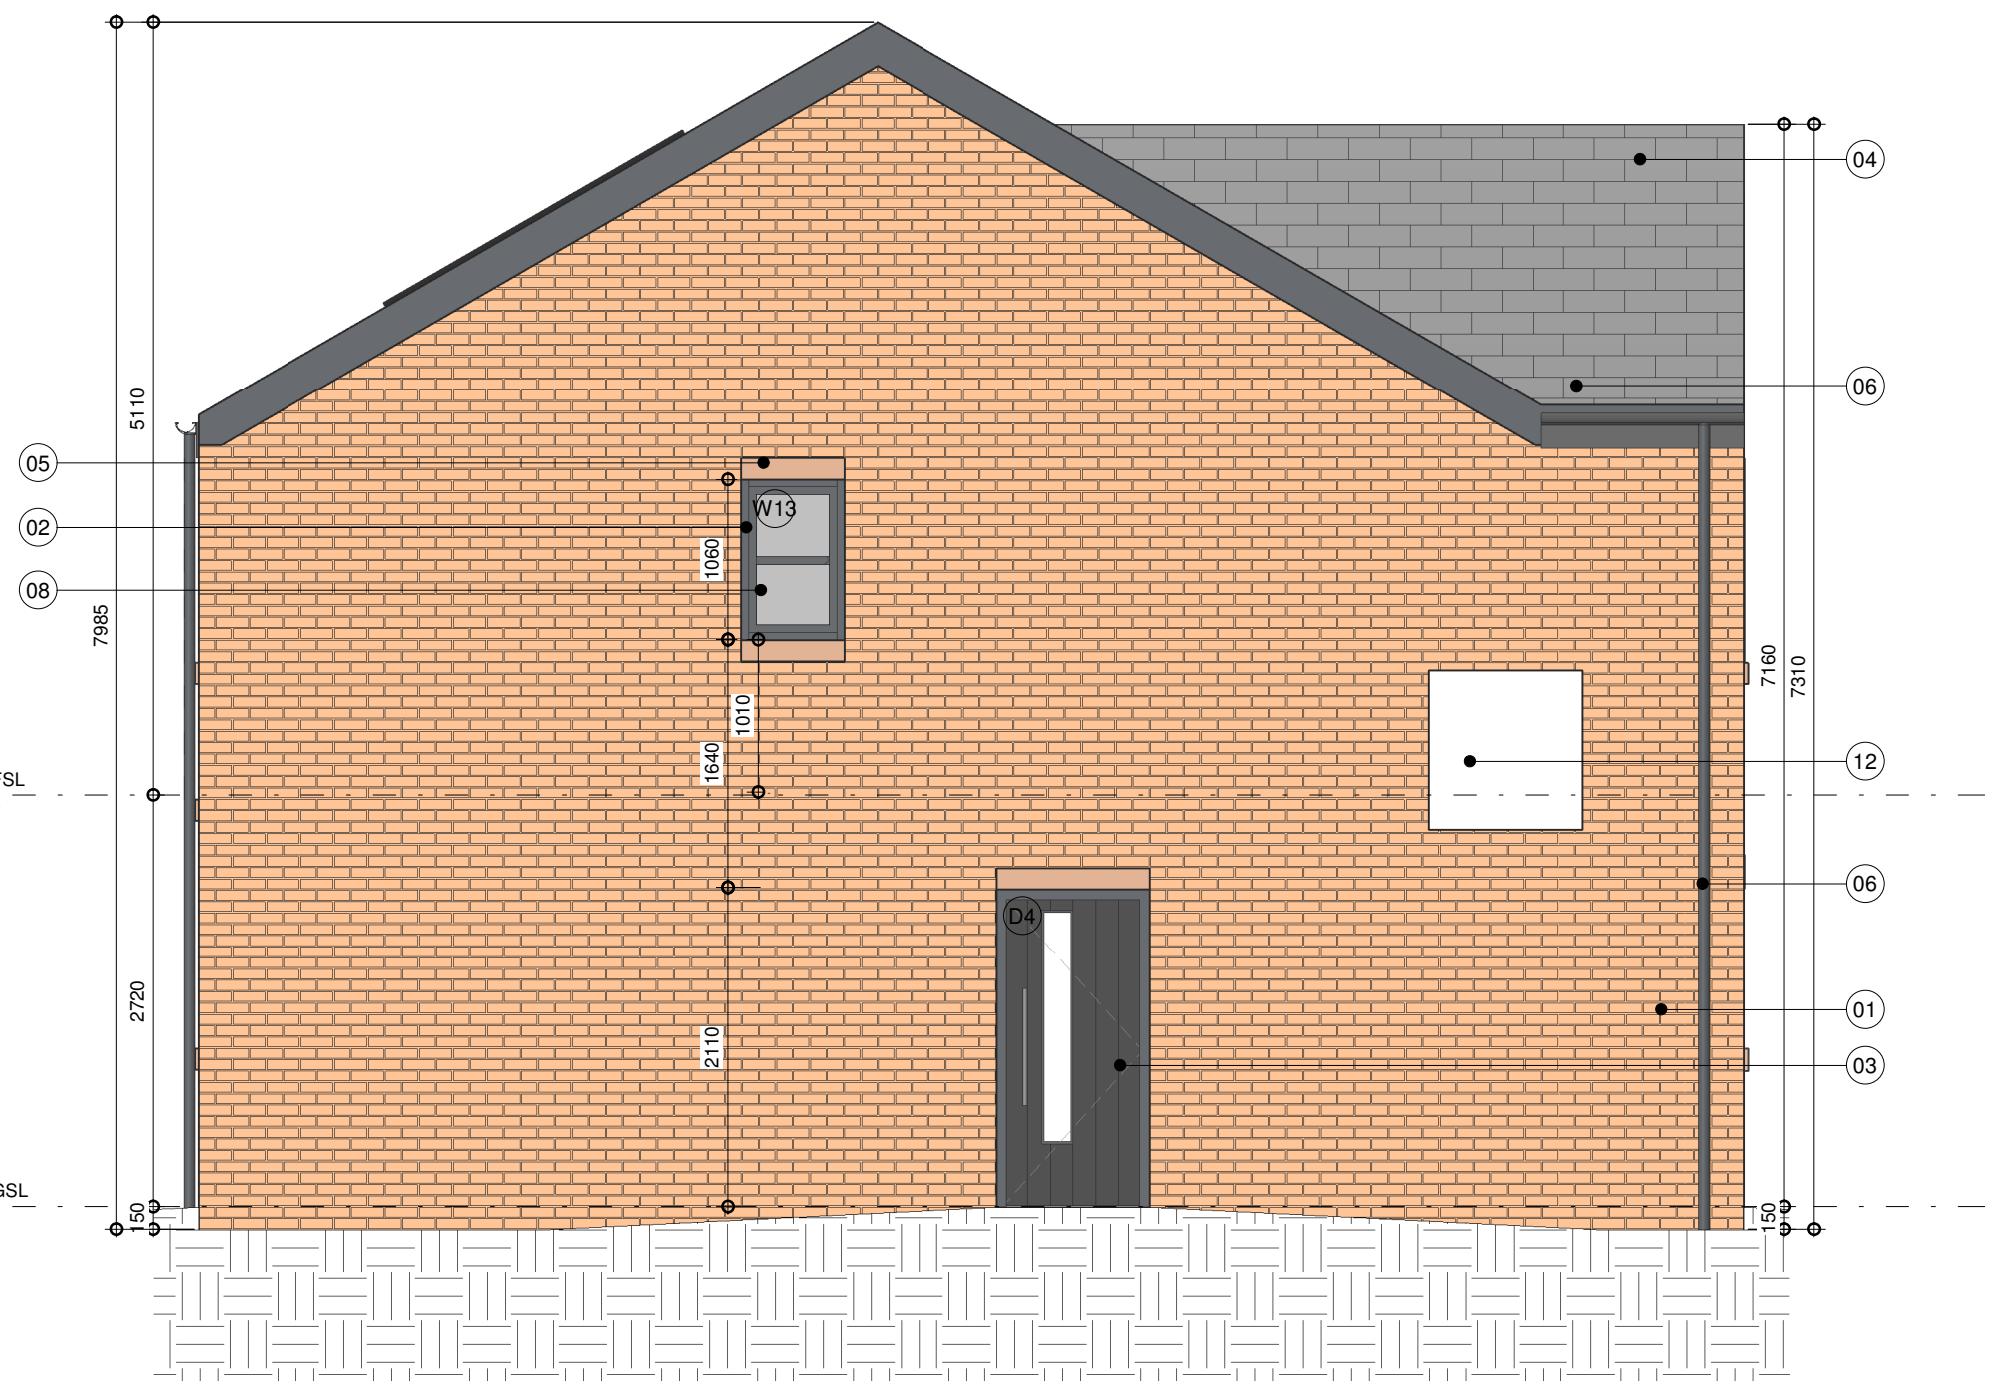

Left Side Elevation Plot 07

Scale: 1 : 50