



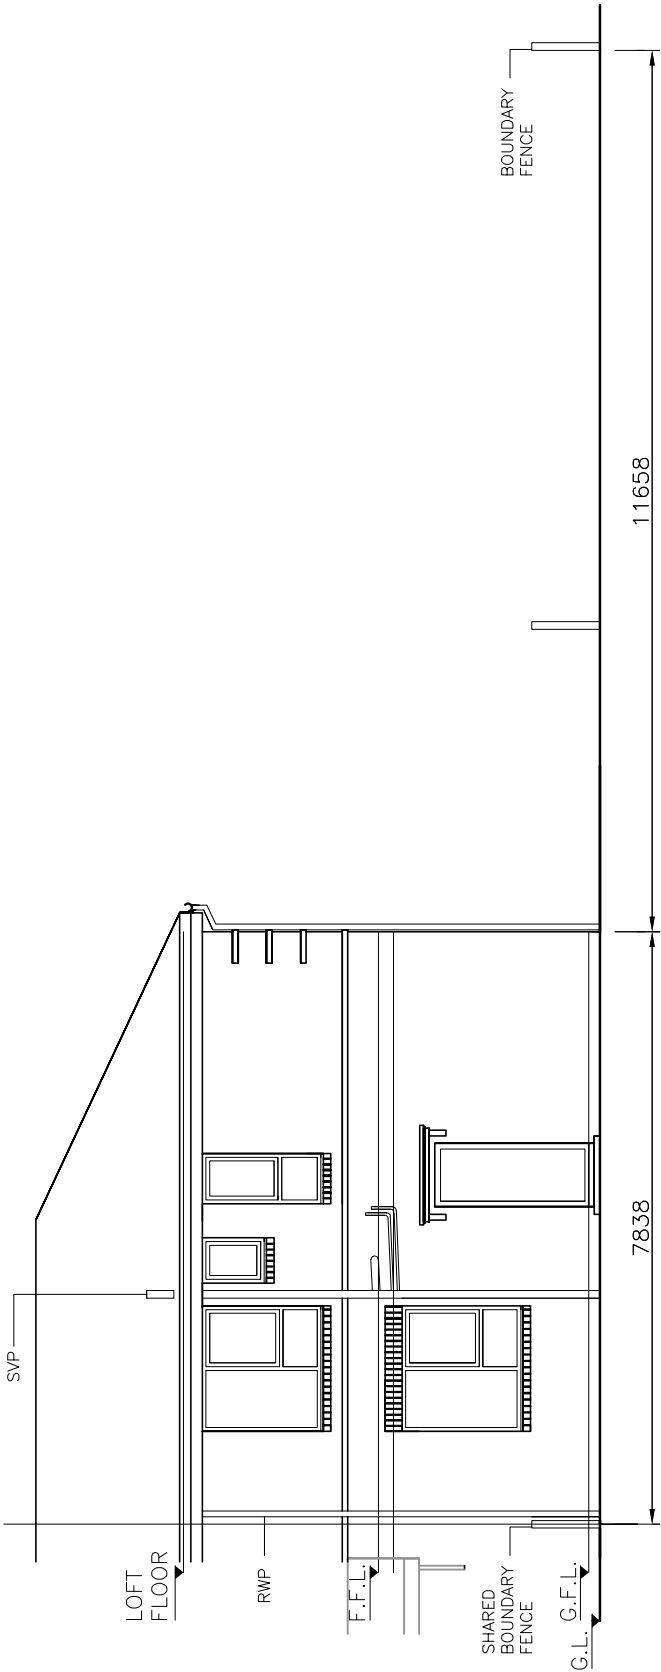

EXISTING FRONT ELEVATION

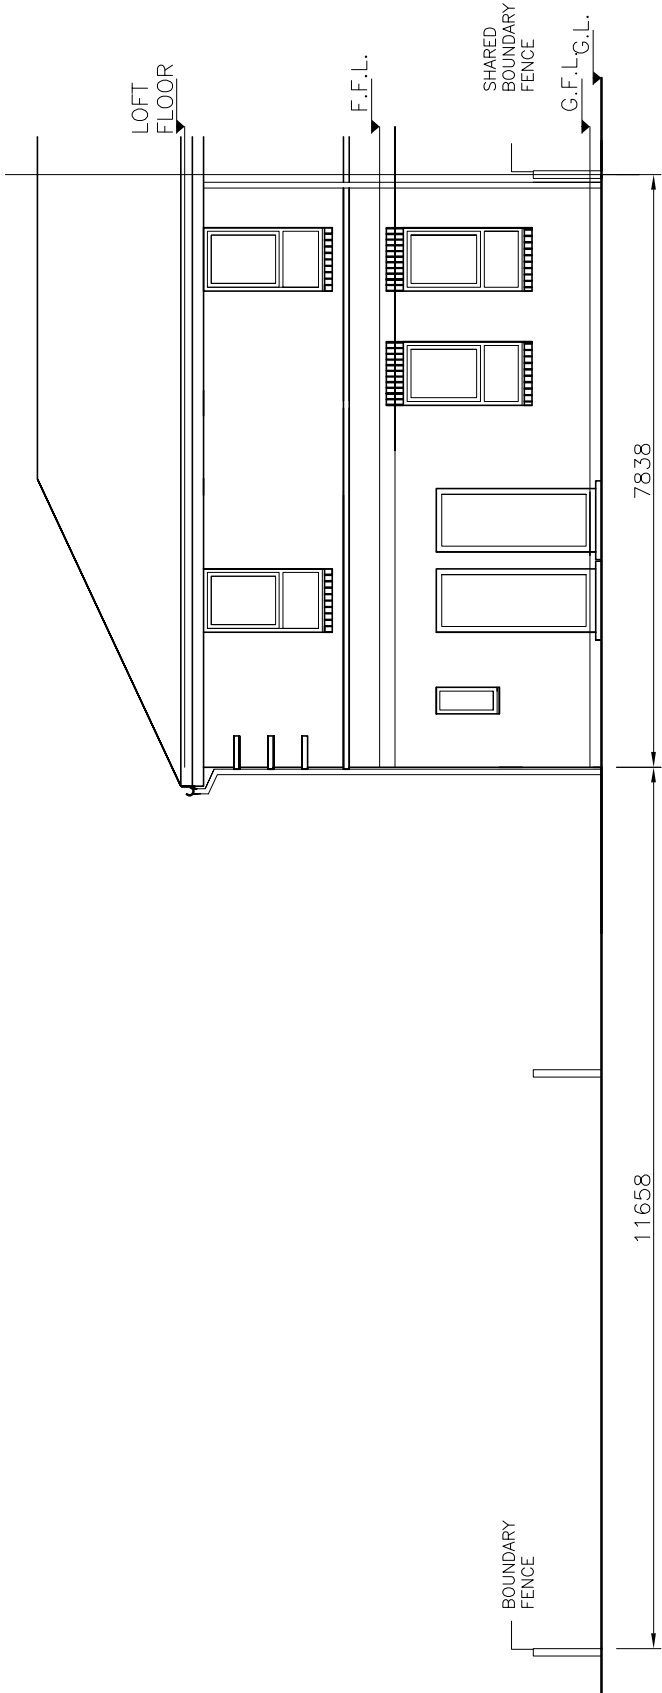

EXISTING REAR ELEVATION

NOTES

COPYRIGHT:
ALL RIGHTS RESERVED
THIS DRAWING MUST NOT BE REPRODUCED
WITHOUT WRITTEN PERMISSION FROM NORDEN
QUANTITY SURVEYING AND CONSTRUCTION
SERVICES LIMITED.

DO NOT SCALE OFF THIS DRAWING.

ALL DIMENSIONS ARE TO BE CHECKED ON
SITE BY THE CONTRACTOR /
SUB-CONTRACTOR. ANY DISCREPANCIES ARE
TO BE REPORTED TO NORDEN QUANTITY
SURVEYING AND CONSTRUCTION SERVICES
LIMITED.

Rev.	Description	Dfn	Chk	Date	

Contract 8 BIRKDALE ROAD, ROCHDALE,
OL16 4XE

Title
PROPOSED TWO STOREY SIDE
EXTENSION, SINGLE STOREY REAR
EXTENSION AND FRONT PORCH

Scales	1:100	Sheet Size	A3
Drawn	-	Checked	-
Dwg. No.	DWG 2 OF 5	Date	23.02.2026
		Revision	0