



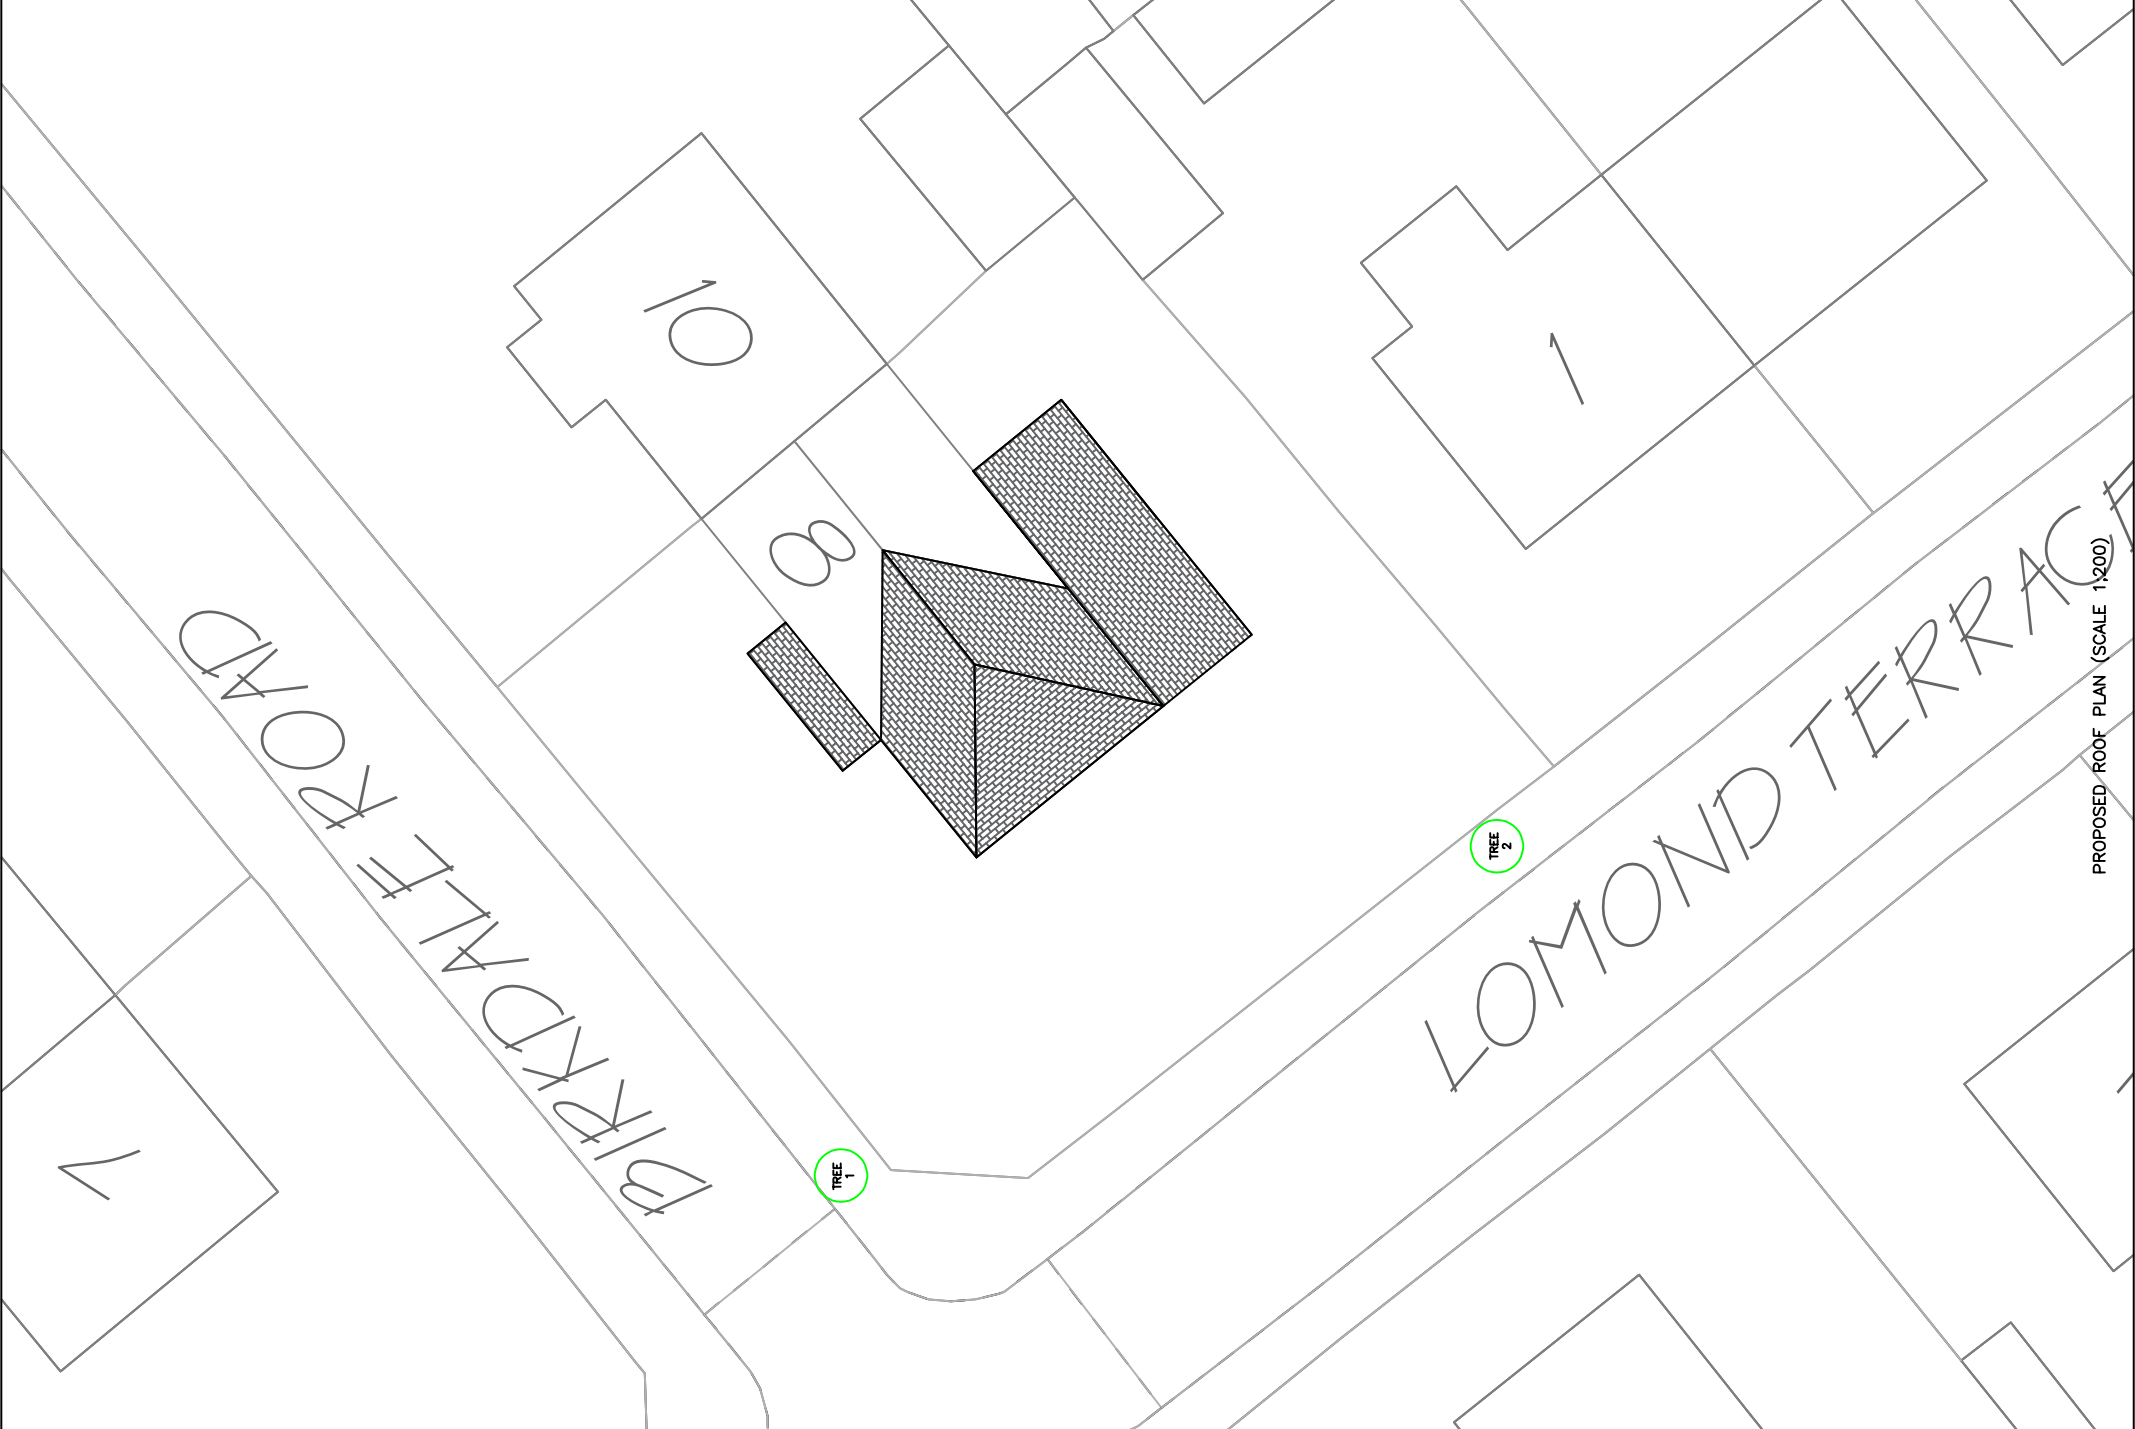

PROPOSED ROOF PLAN (SCALE 1:200)

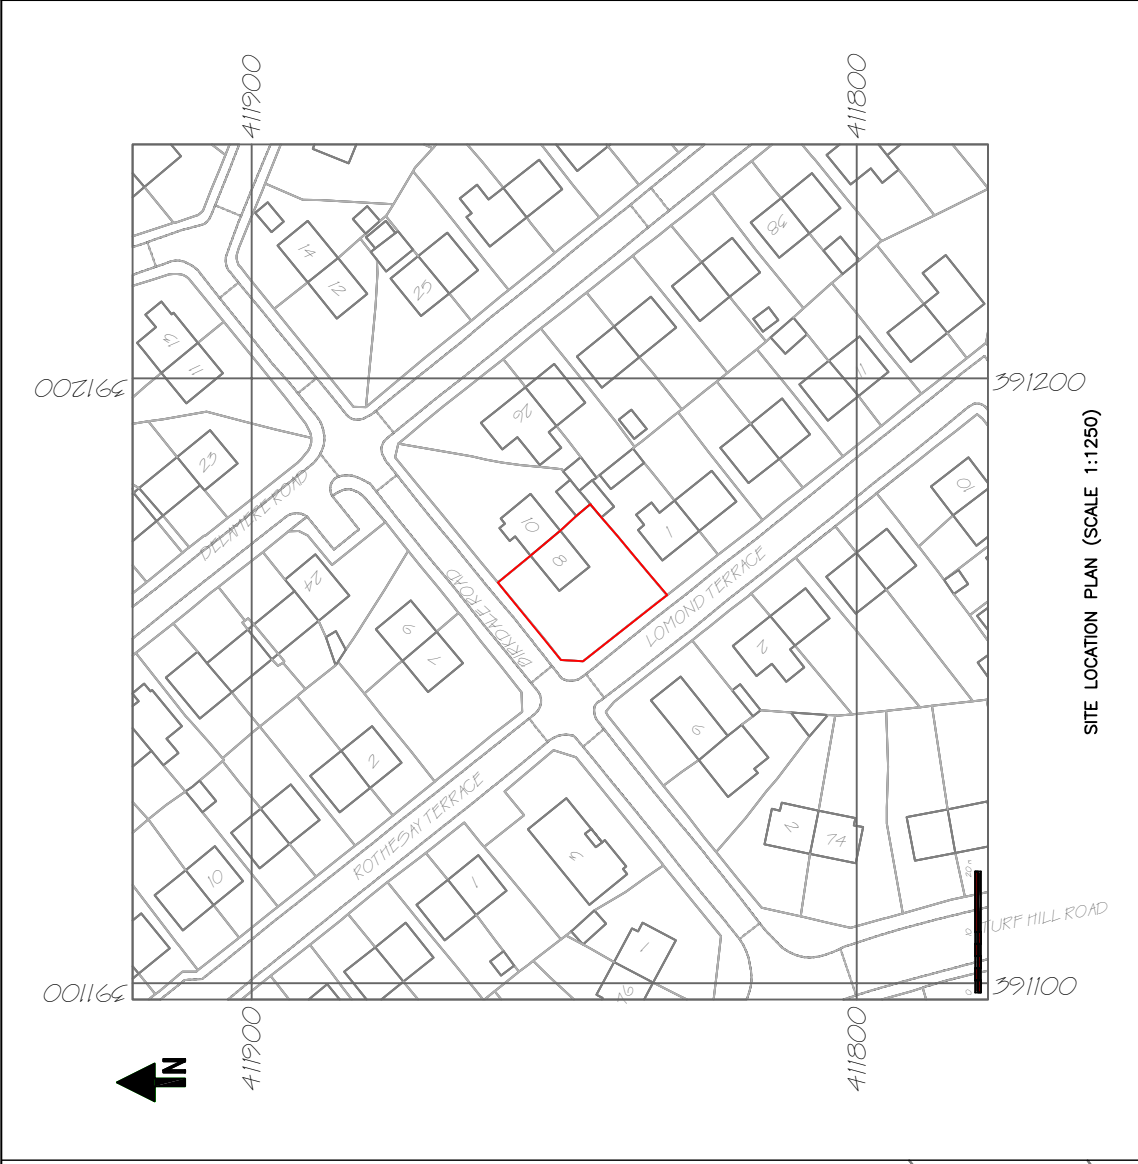

SITE LOCATION PLAN (SCALE 1:1250)

NOTES

COPYRIGHT: ALL RIGHTS RESERVED
THIS DRAWING MUST NOT BE REPRODUCED WITHOUT WRITTEN PERMISSION FROM NORDEN QUANTITY SURVEYING AND CONSTRUCTION SERVICES LIMITED.
DO NOT SCALE OFF THIS DRAWING.
ALL DIMENSIONS ARE TO BE CHECKED ON SITE BY THE CONTRACTOR / SUB-CONTRACTOR. ANY DISCREPANCIES ARE TO BE REPORTED TO NORDEN QUANTITY SURVEYING AND CONSTRUCTION SERVICES LIMITED.

Rev.	Description	Dwn	Chk	Date	
Contract 8 BIRKDALE ROAD, ROCHDALE, OL16 4XE					
Title PROPOSED TWO STOREY SIDE EXTENSION, SINGLE STOREY REAR EXTENSION AND FRONT PORCH					
Scales		AS SHOWN	Sheet Size	A3	
Drawn	-	Checked	Date	23.02.2026	
Dwg. No.	DWG 1 OF 5		Revision	0	