


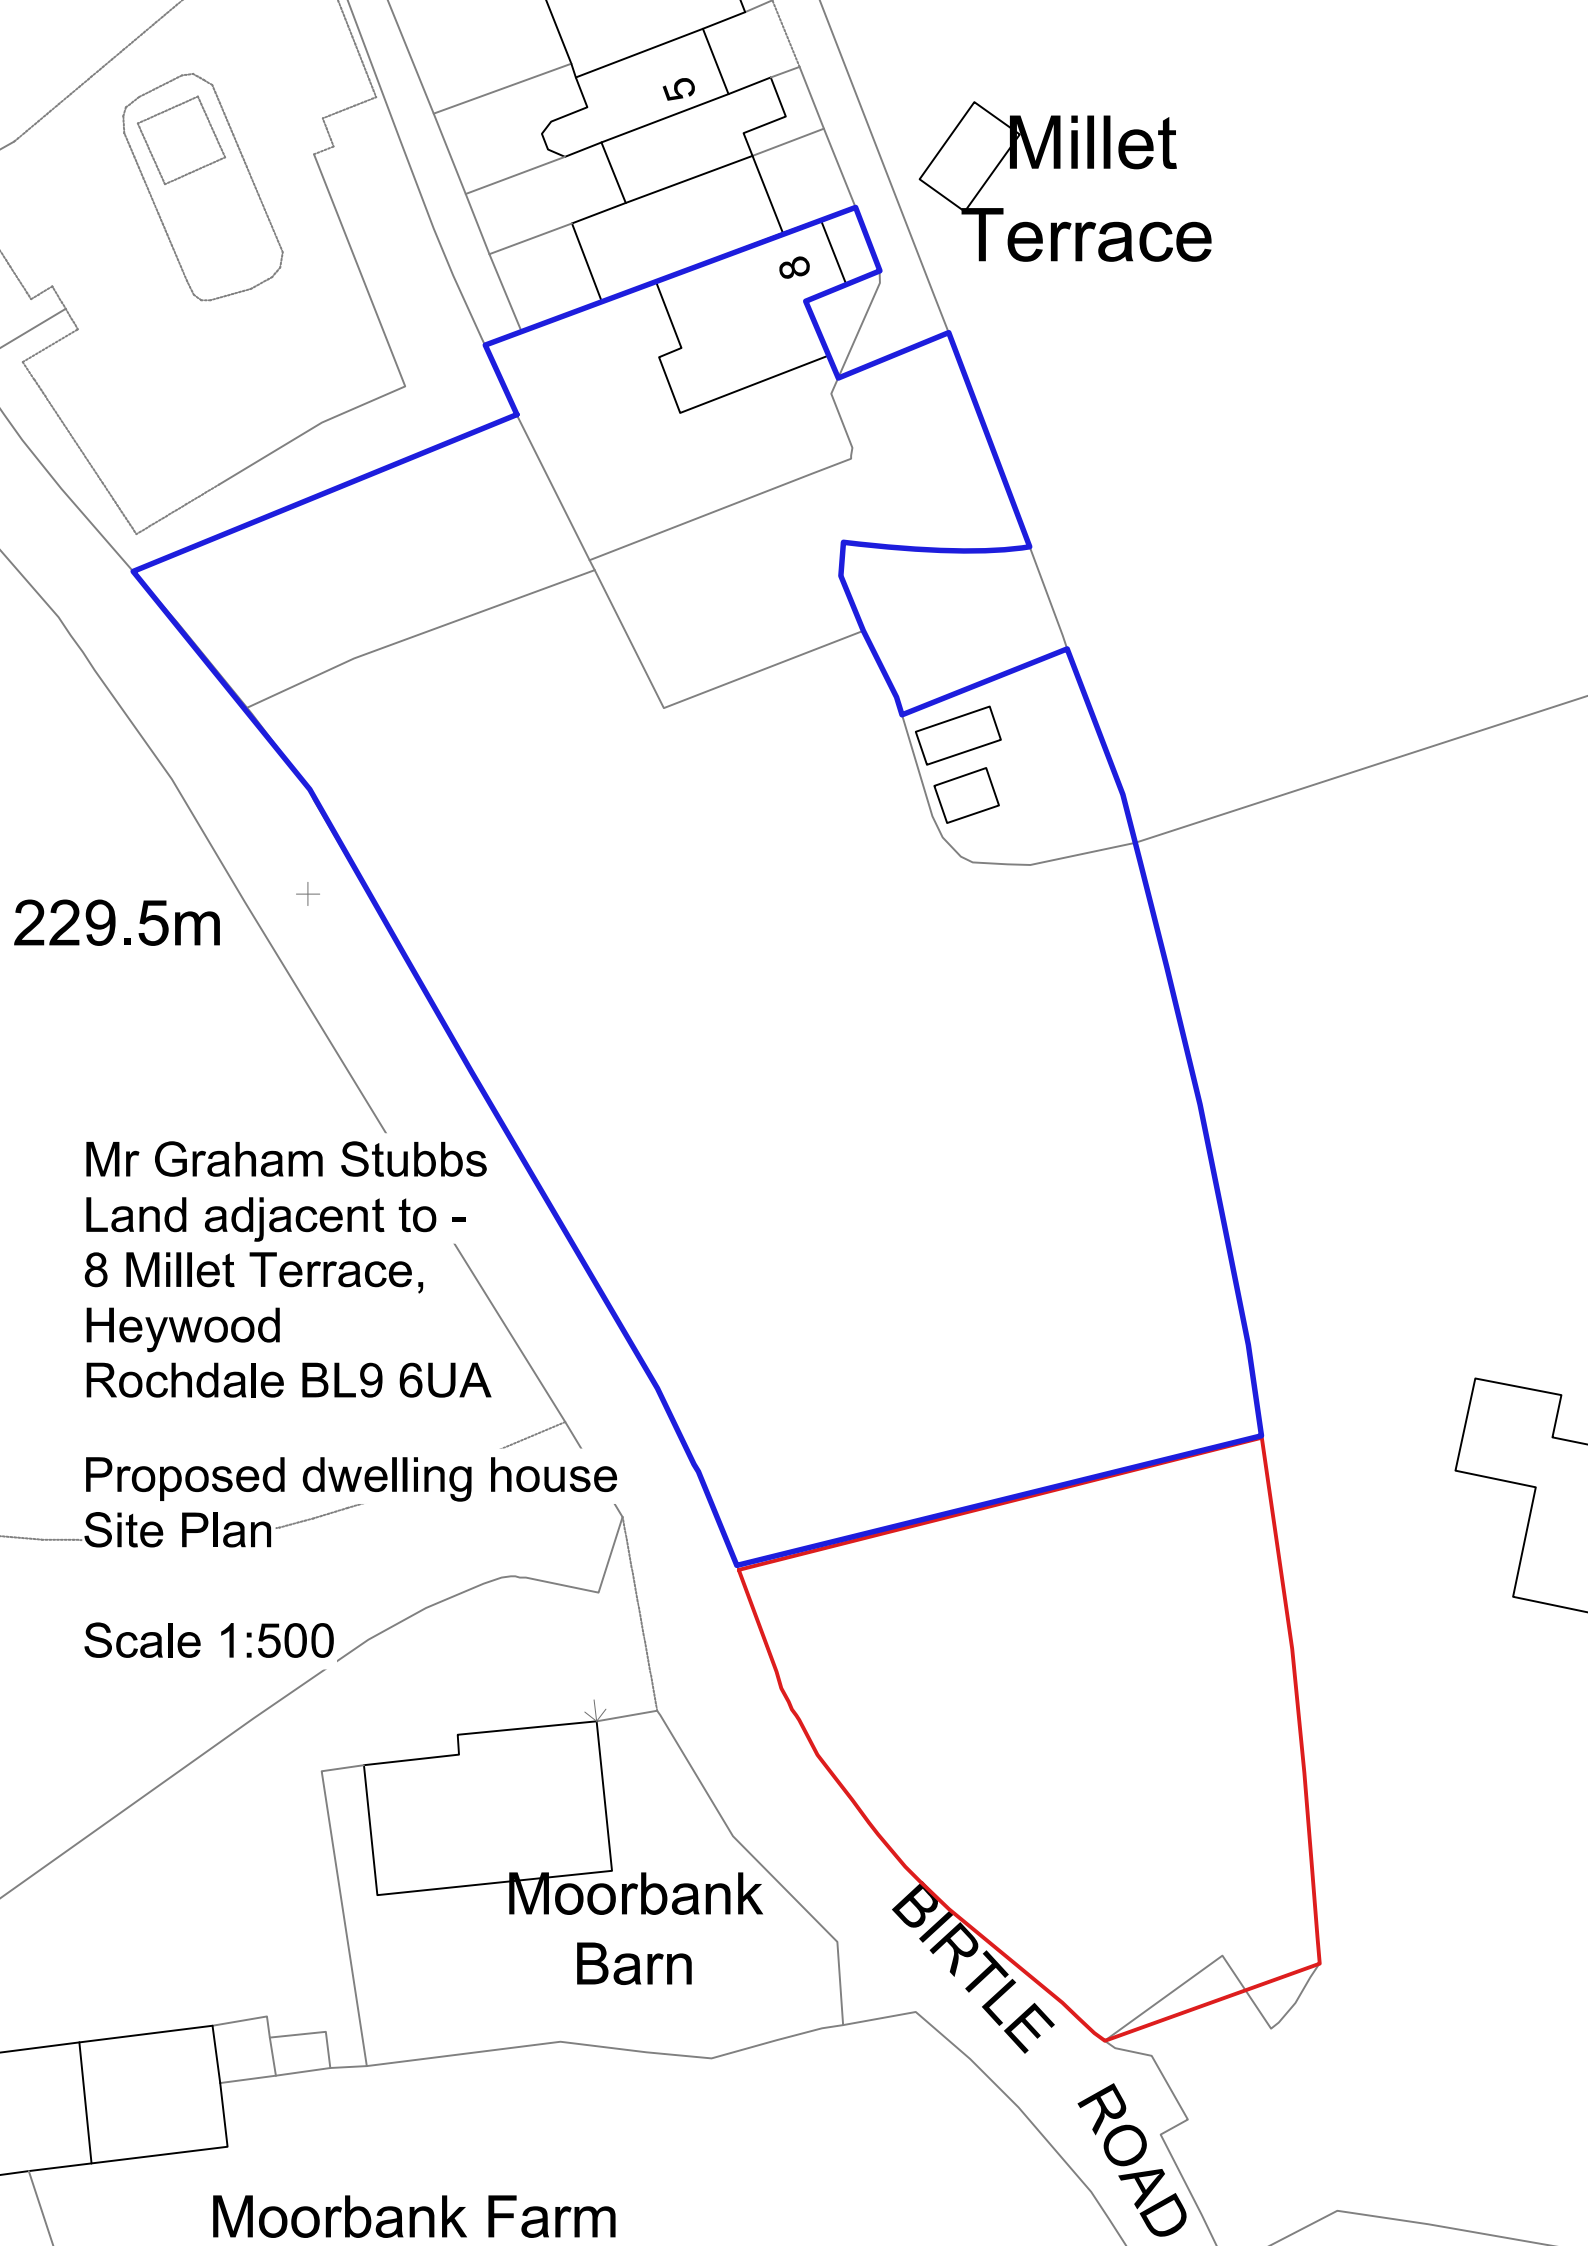

Millet
Terrace

8

5

229.5m

+

Mr Graham Stubbs
Land adjacent to -
8 Millet Terrace,
Heywood
Rochdale BL9 6UA

Proposed dwelling house
Site Plan

Scale 1:500

Moorbank
Barn

BIRTLE
ROAD

Moorbank Farm