



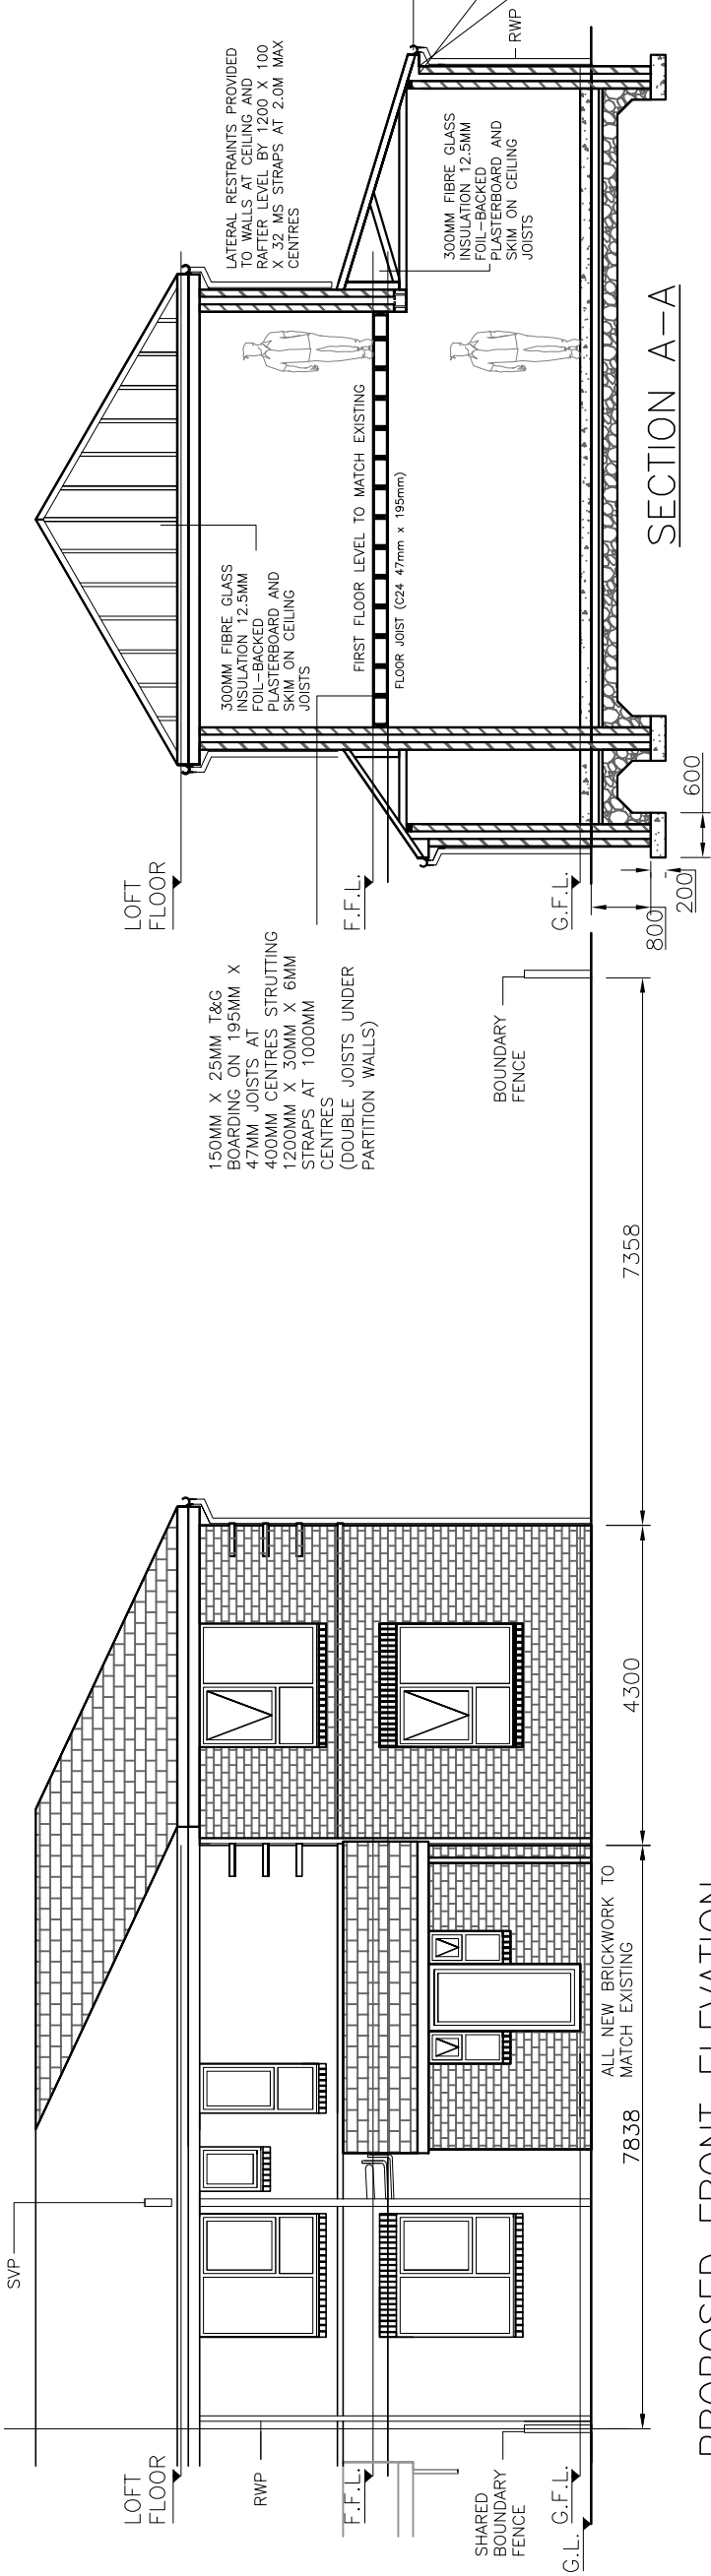

PROPOSED FRONT ELEVATION

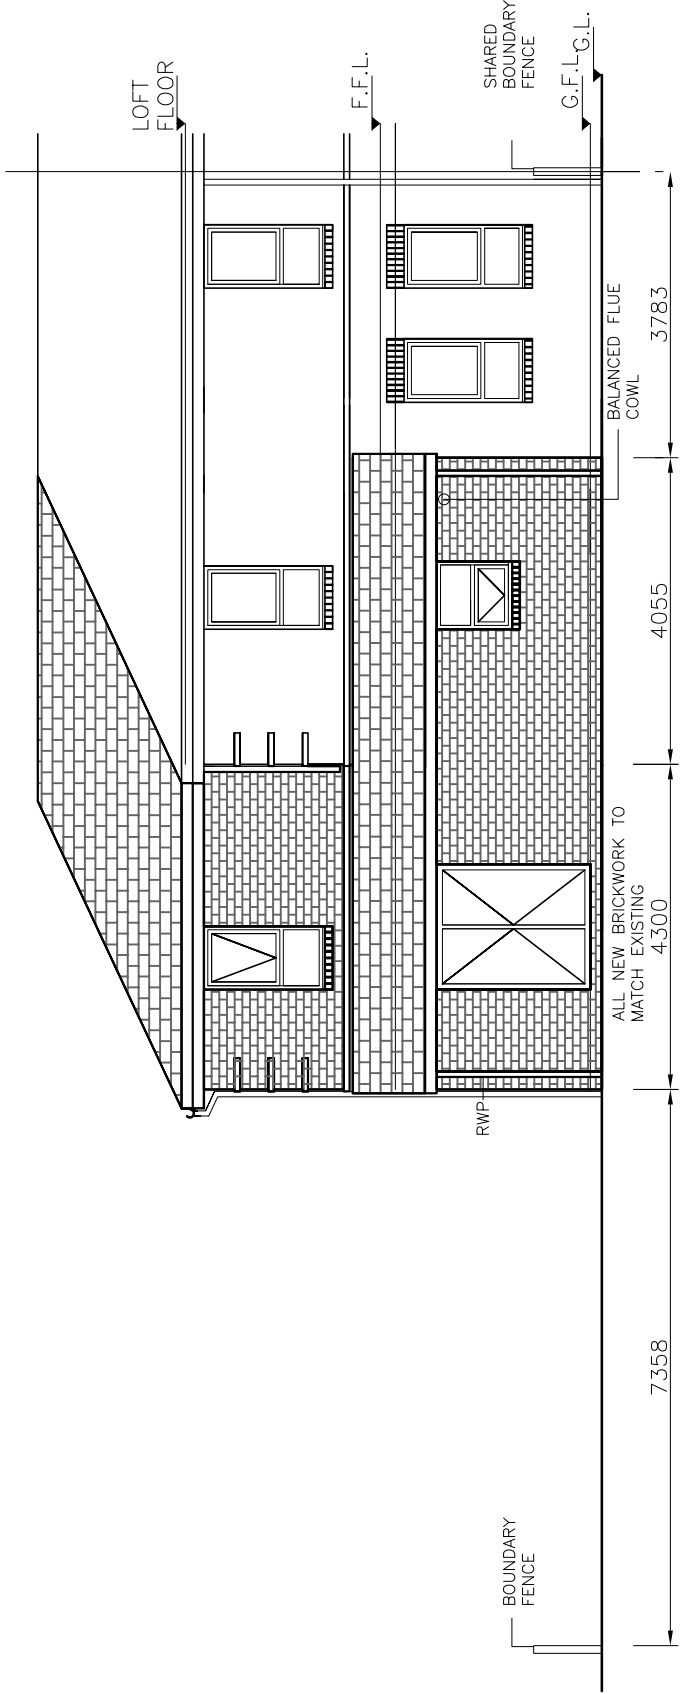

PROPOSED REAR ELEVATION

Rev	Description	Dt'n	Cnk	Date	
Contract 8 BIRKDALE ROAD, ROCHDALE, OL16 4XE					
Title PROPOSED TWO STOREY SIDE EXTENSION, SINGLE STOREY REAR EXTENSION AND FRONT PORCH					
Scales	1:100	Checked	-	Sheet Size	A3
Drawn	-	Checked	-	Date	23.02.2026
Dwg. No.	DWG 5 OF 5	Revision	0		