



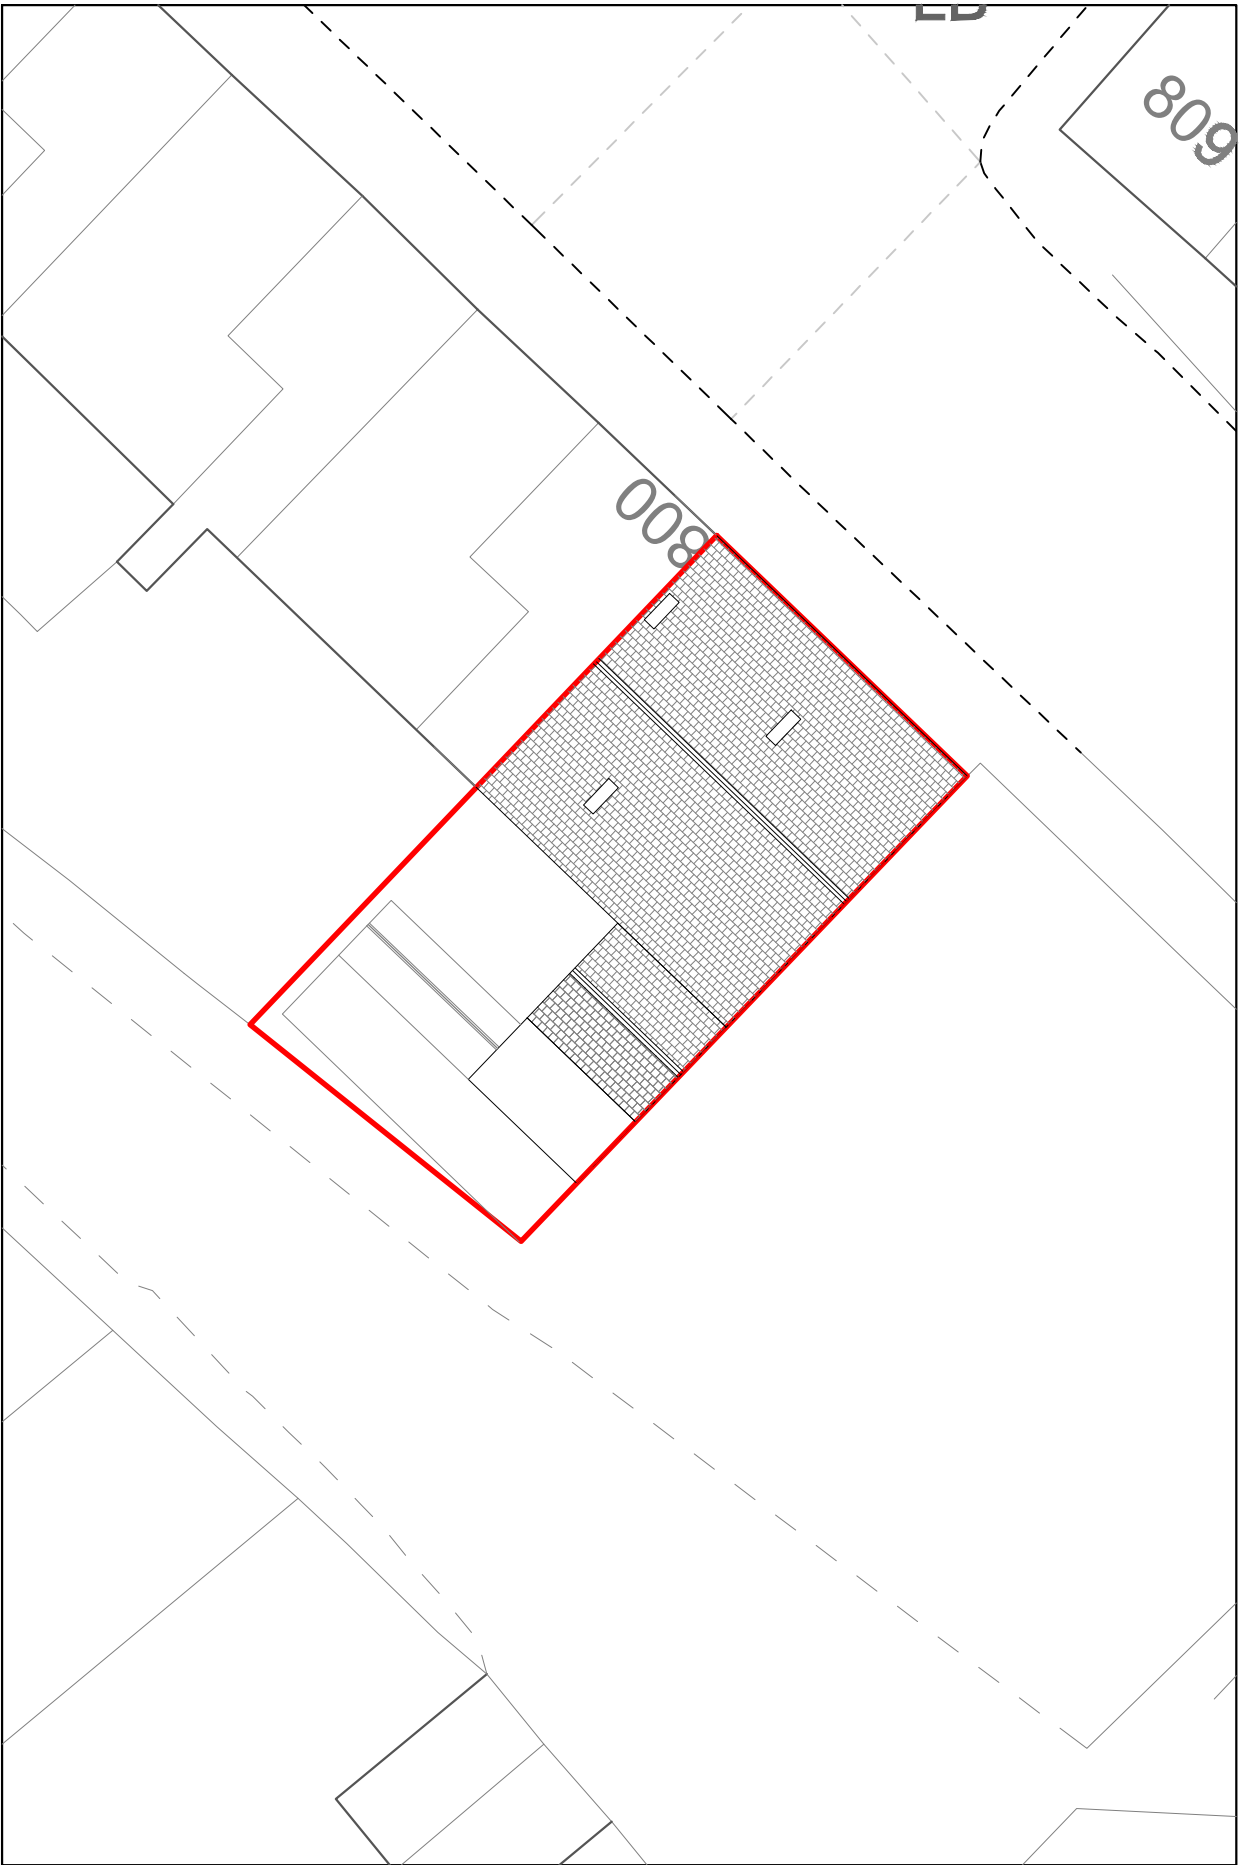

EXISTING SITE PLAN

1:200 @ A3
0m 1m 3m 5m 10m 15m 20m

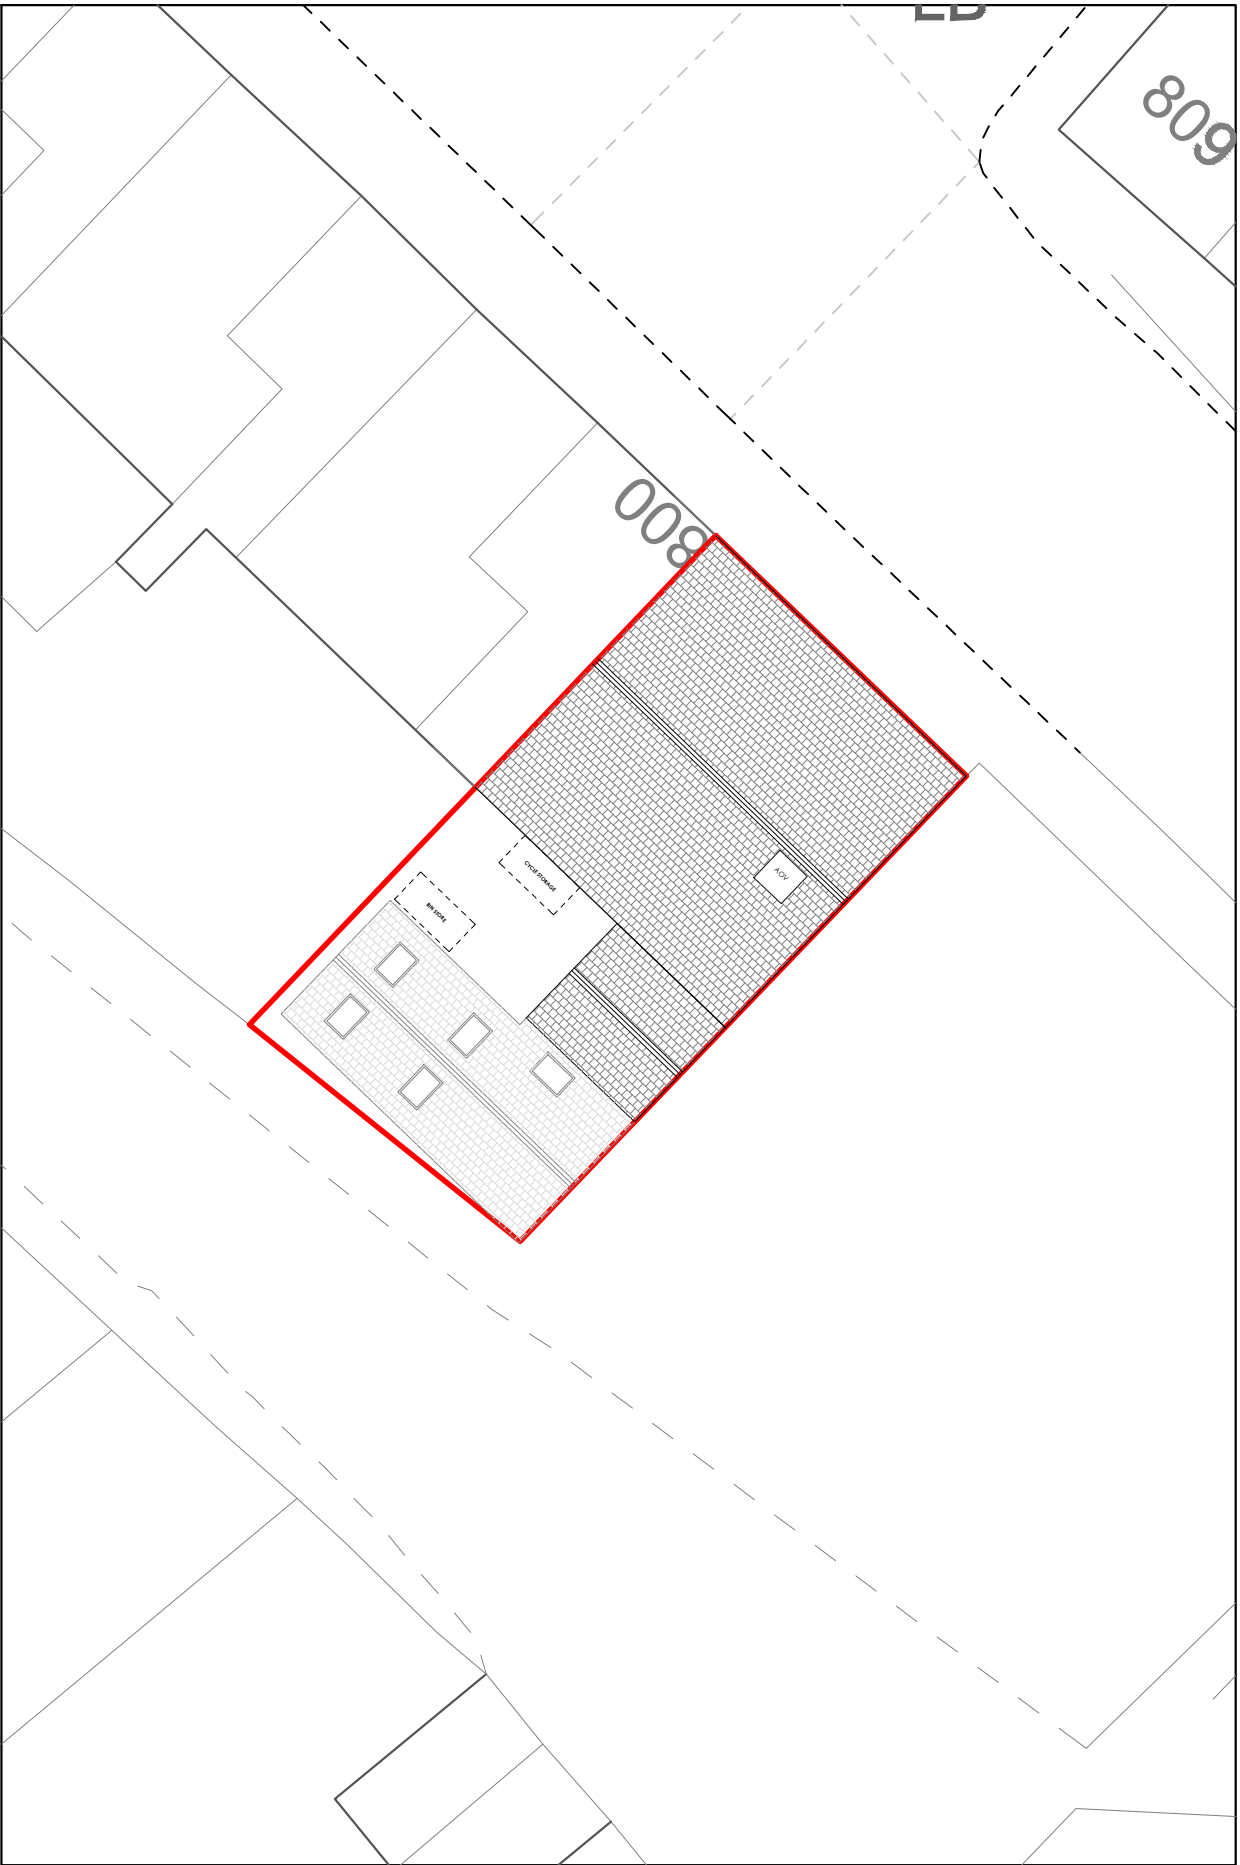

PROPOSED SITE PLAN

1:200 @ A3



Dimensioning
Figured dimensions only to be taken from these designs and drawings. Work to annotated dimensions only. All dimensions to be checked on site. Architectural designers to be informed immediately of any discrepancies before work proceeds. Drawings are to be read in conjunction with relevant specifications, structural engineers and service engineers' drawings.

Rev	Date	Description
-	16/03/26	Issued to client for comments



S A L E E M
ARCHITECTS

Architecture | Masterplanning | Graphics

CLIENT:
Property Owner

PROJECT:
Manchester Road
Castleton
Rochdale
OL11 3AW

TITLE:
Existing & Proposed Site Plans

SCALE:
1:200 @ A3

REV:
DATE:
March 2026

DRAWING NO.
Sheet 6