




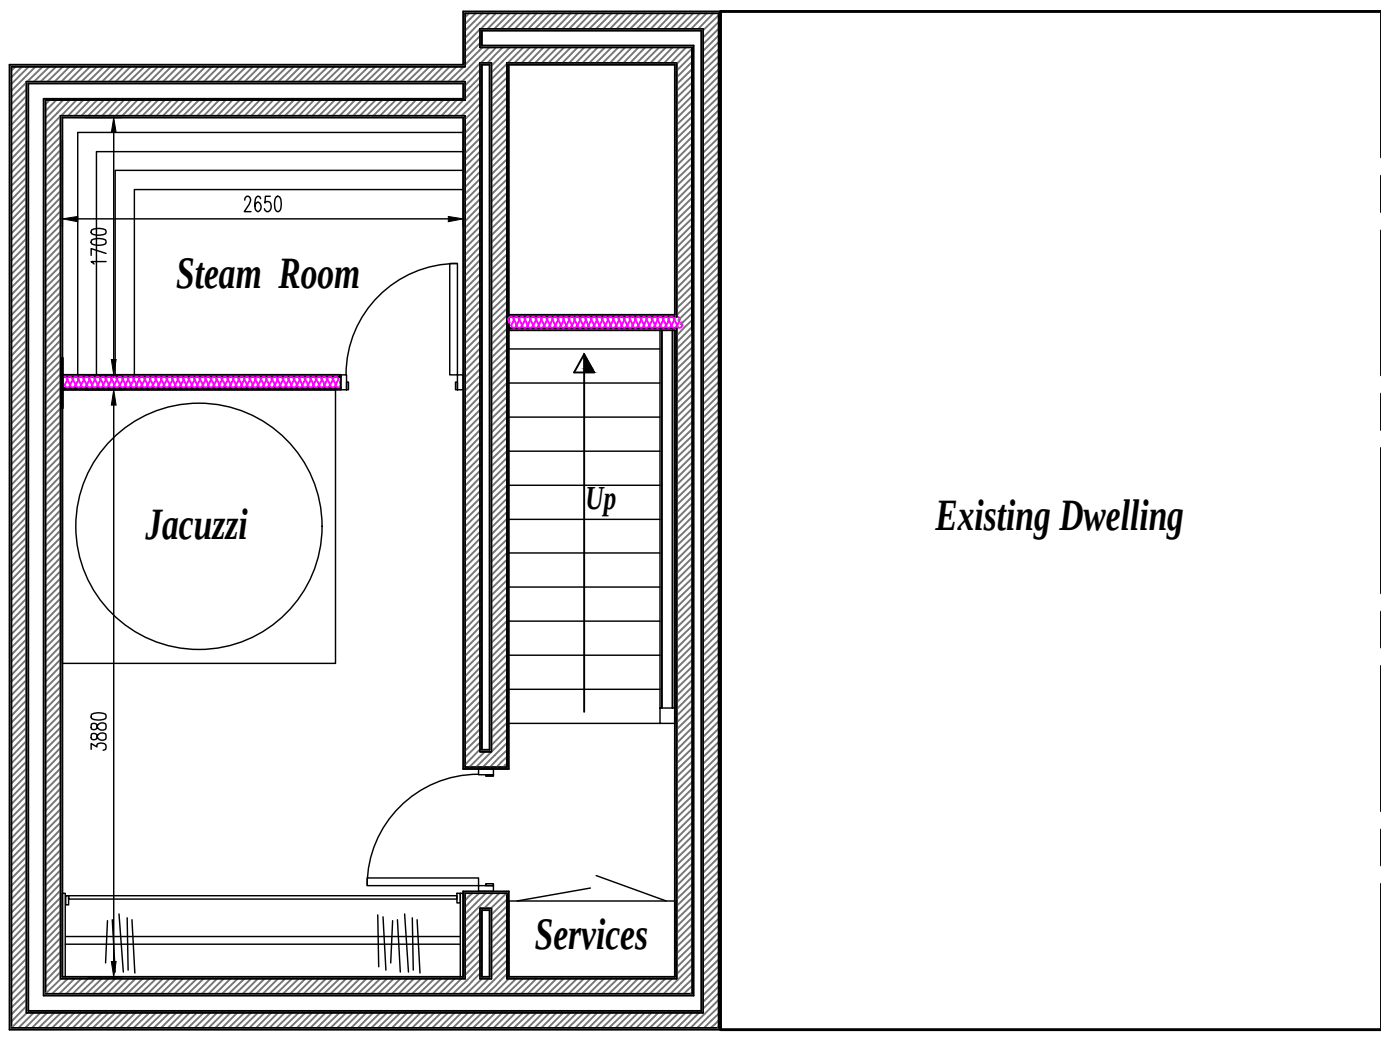


PROPOSED BASEMENT FLOOR PLAN scale 1:50

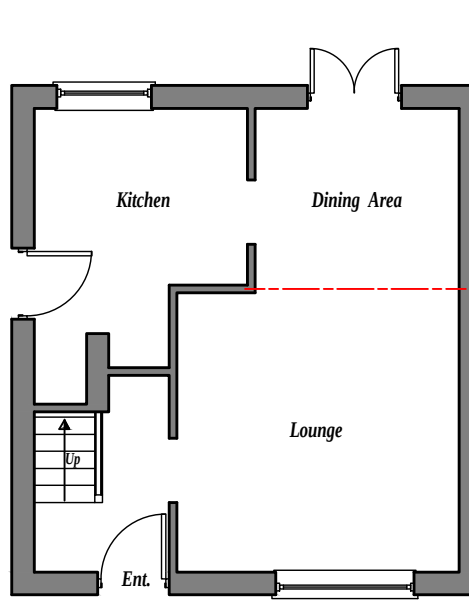


EXISTING G.F. PLAN scale 1:100

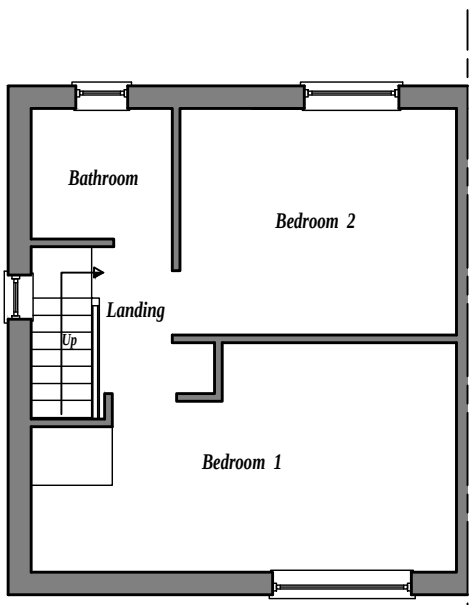









EXISTING 2.F. PLAN scale 1:100

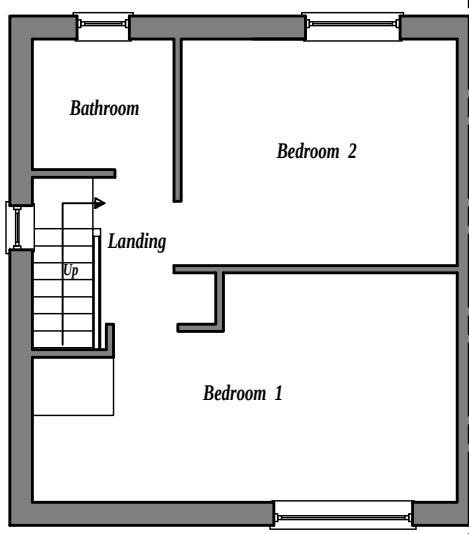

EXISTING 1.F. PLAN scale 1:100

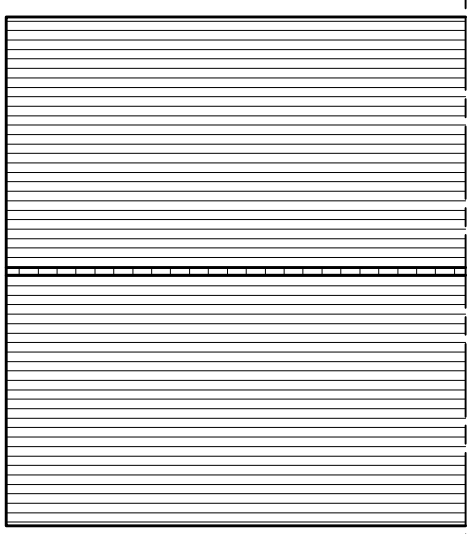


EXISTING ROOF PLAN scale 1:100

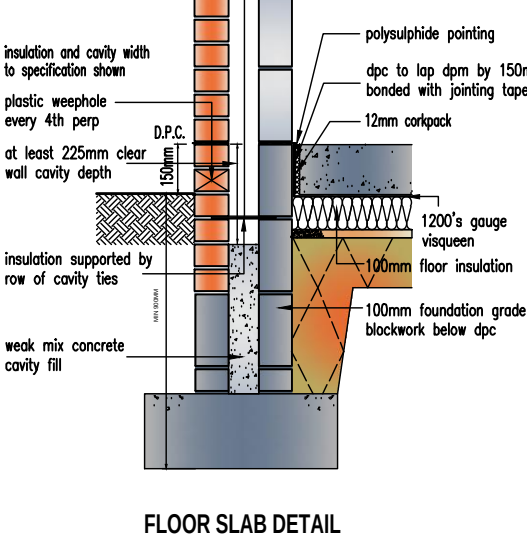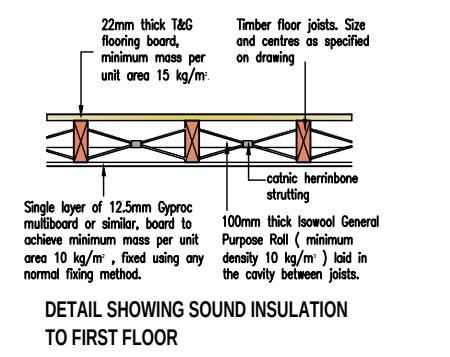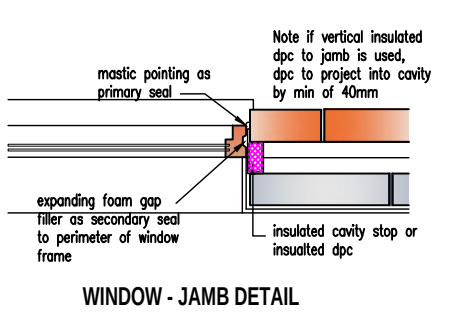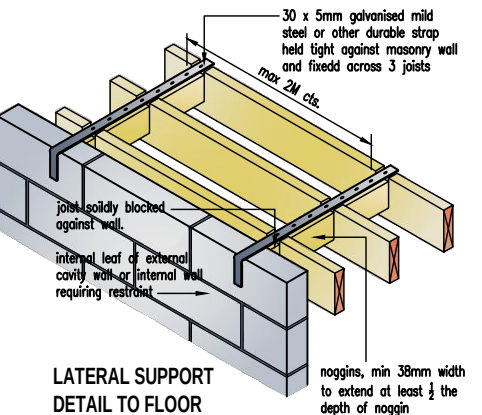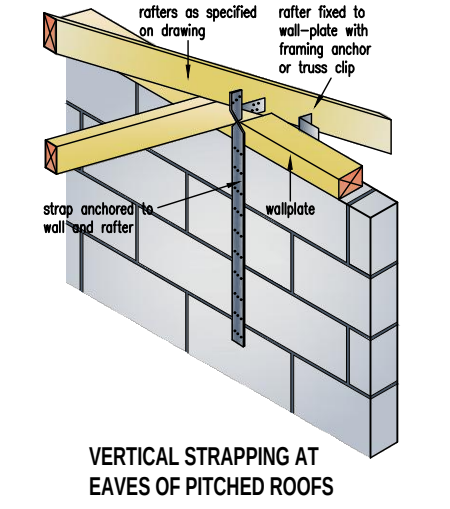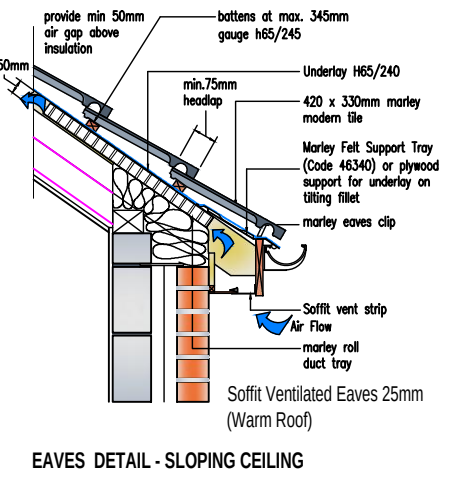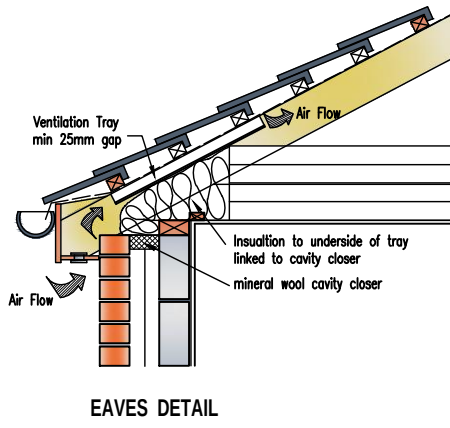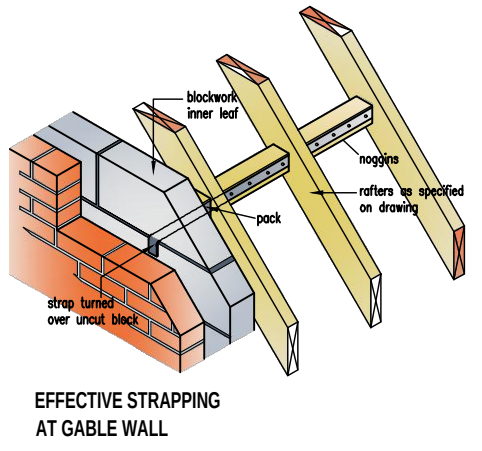


ALL CONSTRUCTION TO BE IN ACCORDANCE WITH ROBUST CONSTRUCTION DETAILS IN ORDER TO ENSURE CONTINUITY OF INSULATION AND TO LIMIT AIR LEAKAGE. Reference should be made to the revised BS 5250 and 'Limiting thermal bridging and air leakage: robust details' and BR 262 'Thermal insulation: avoiding risks.'


ROBUST CONSTRUCTION DETAILS

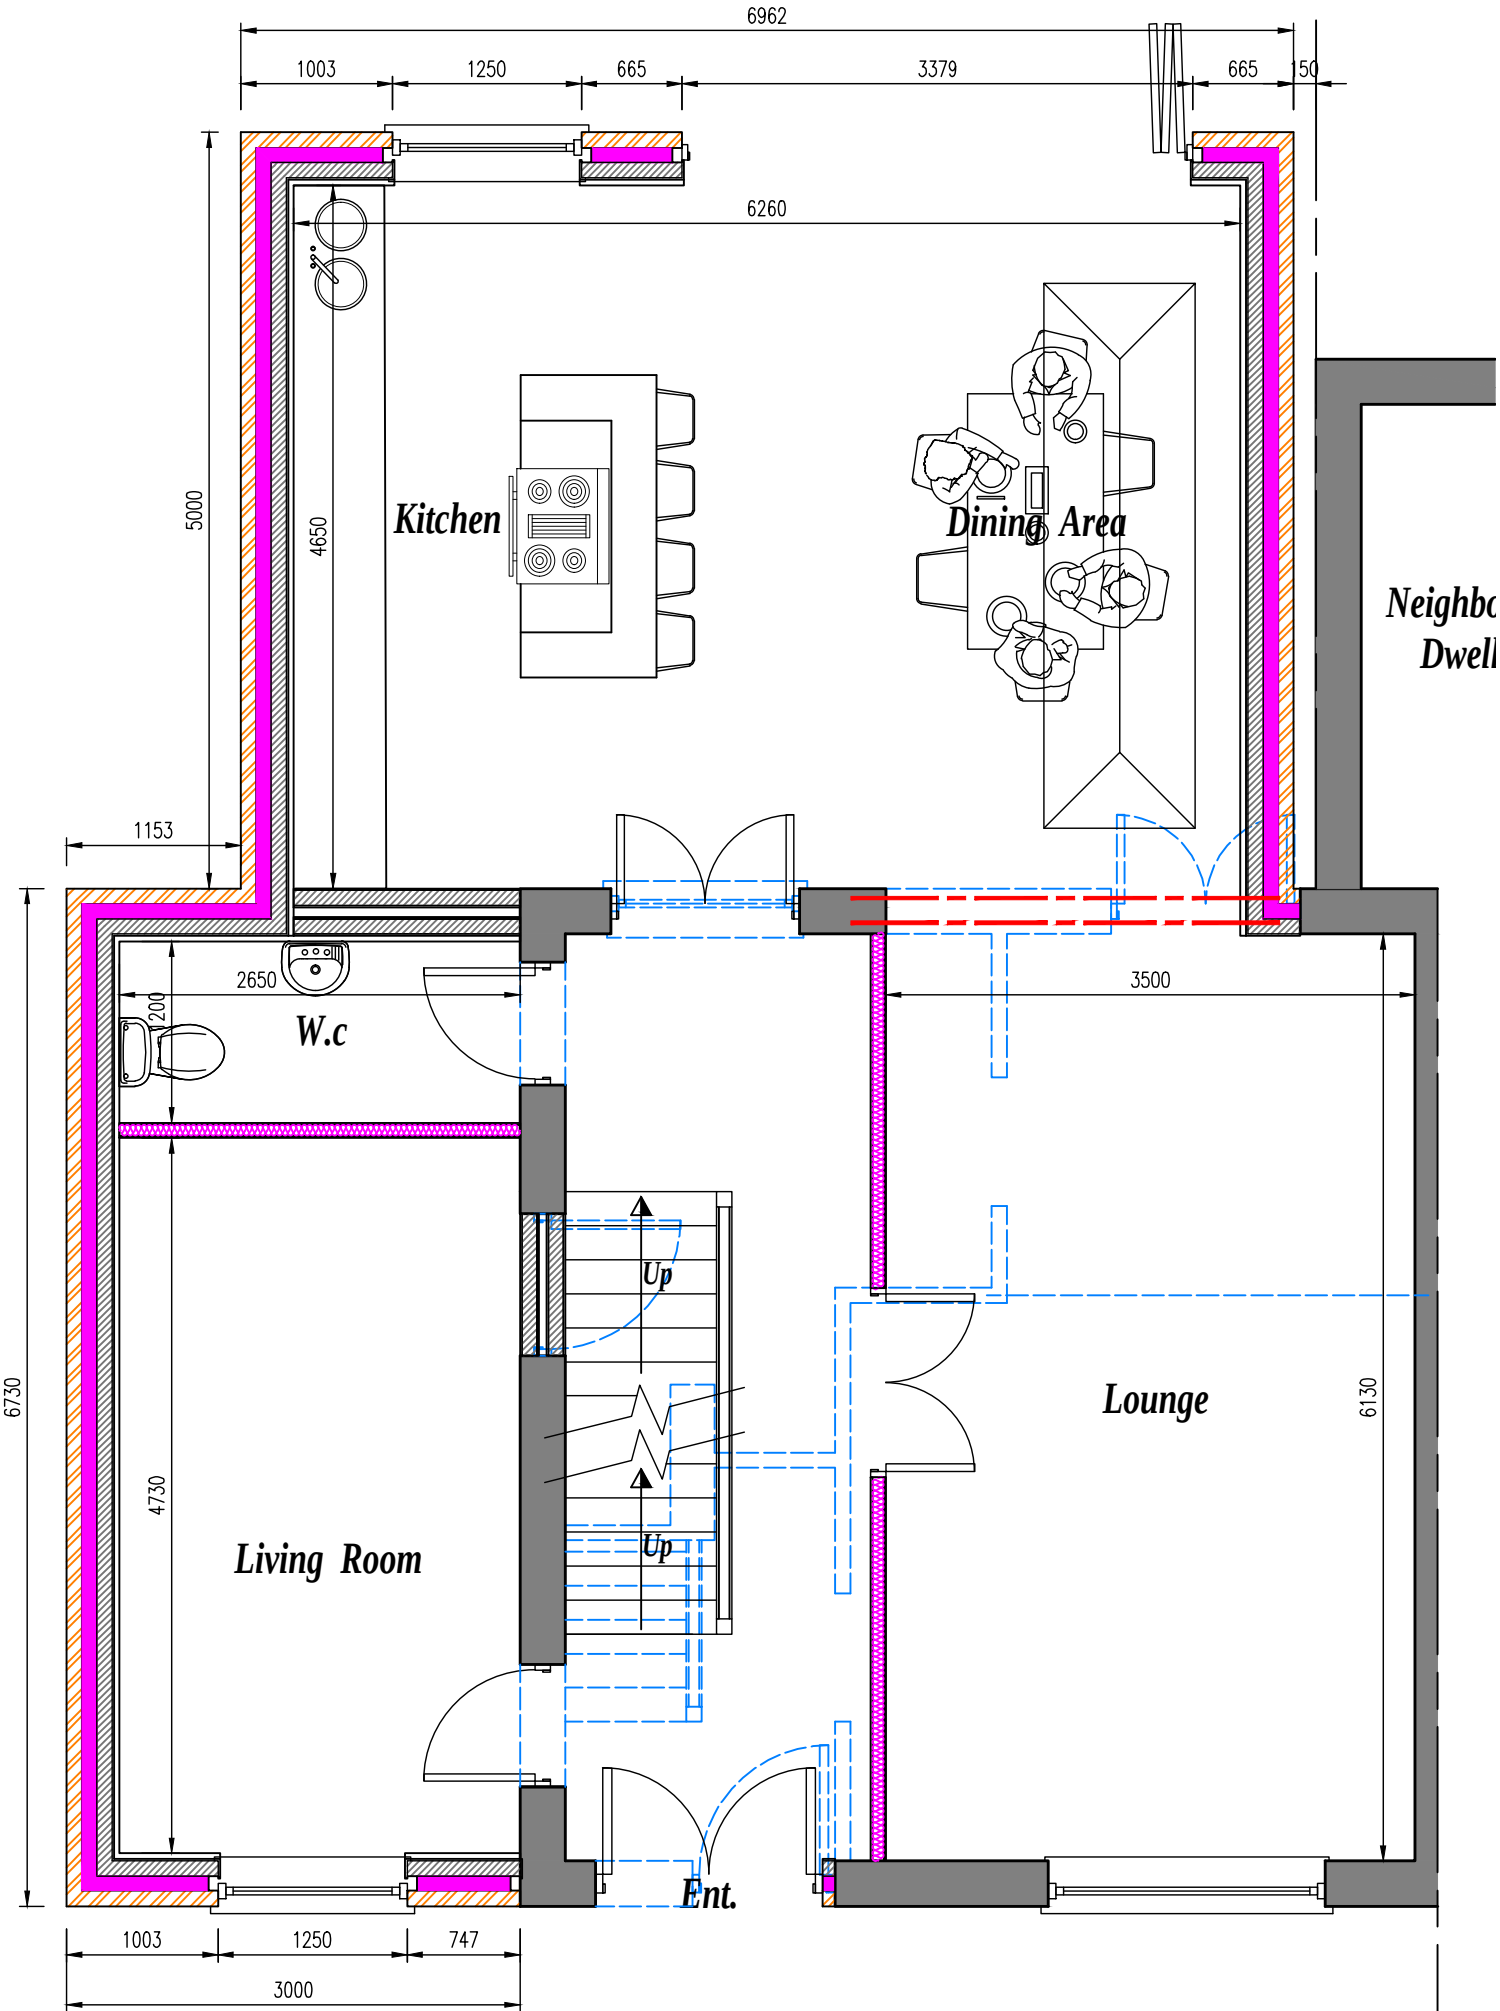


PROPOSED GROUND FLOOR PLAN scale 1:50

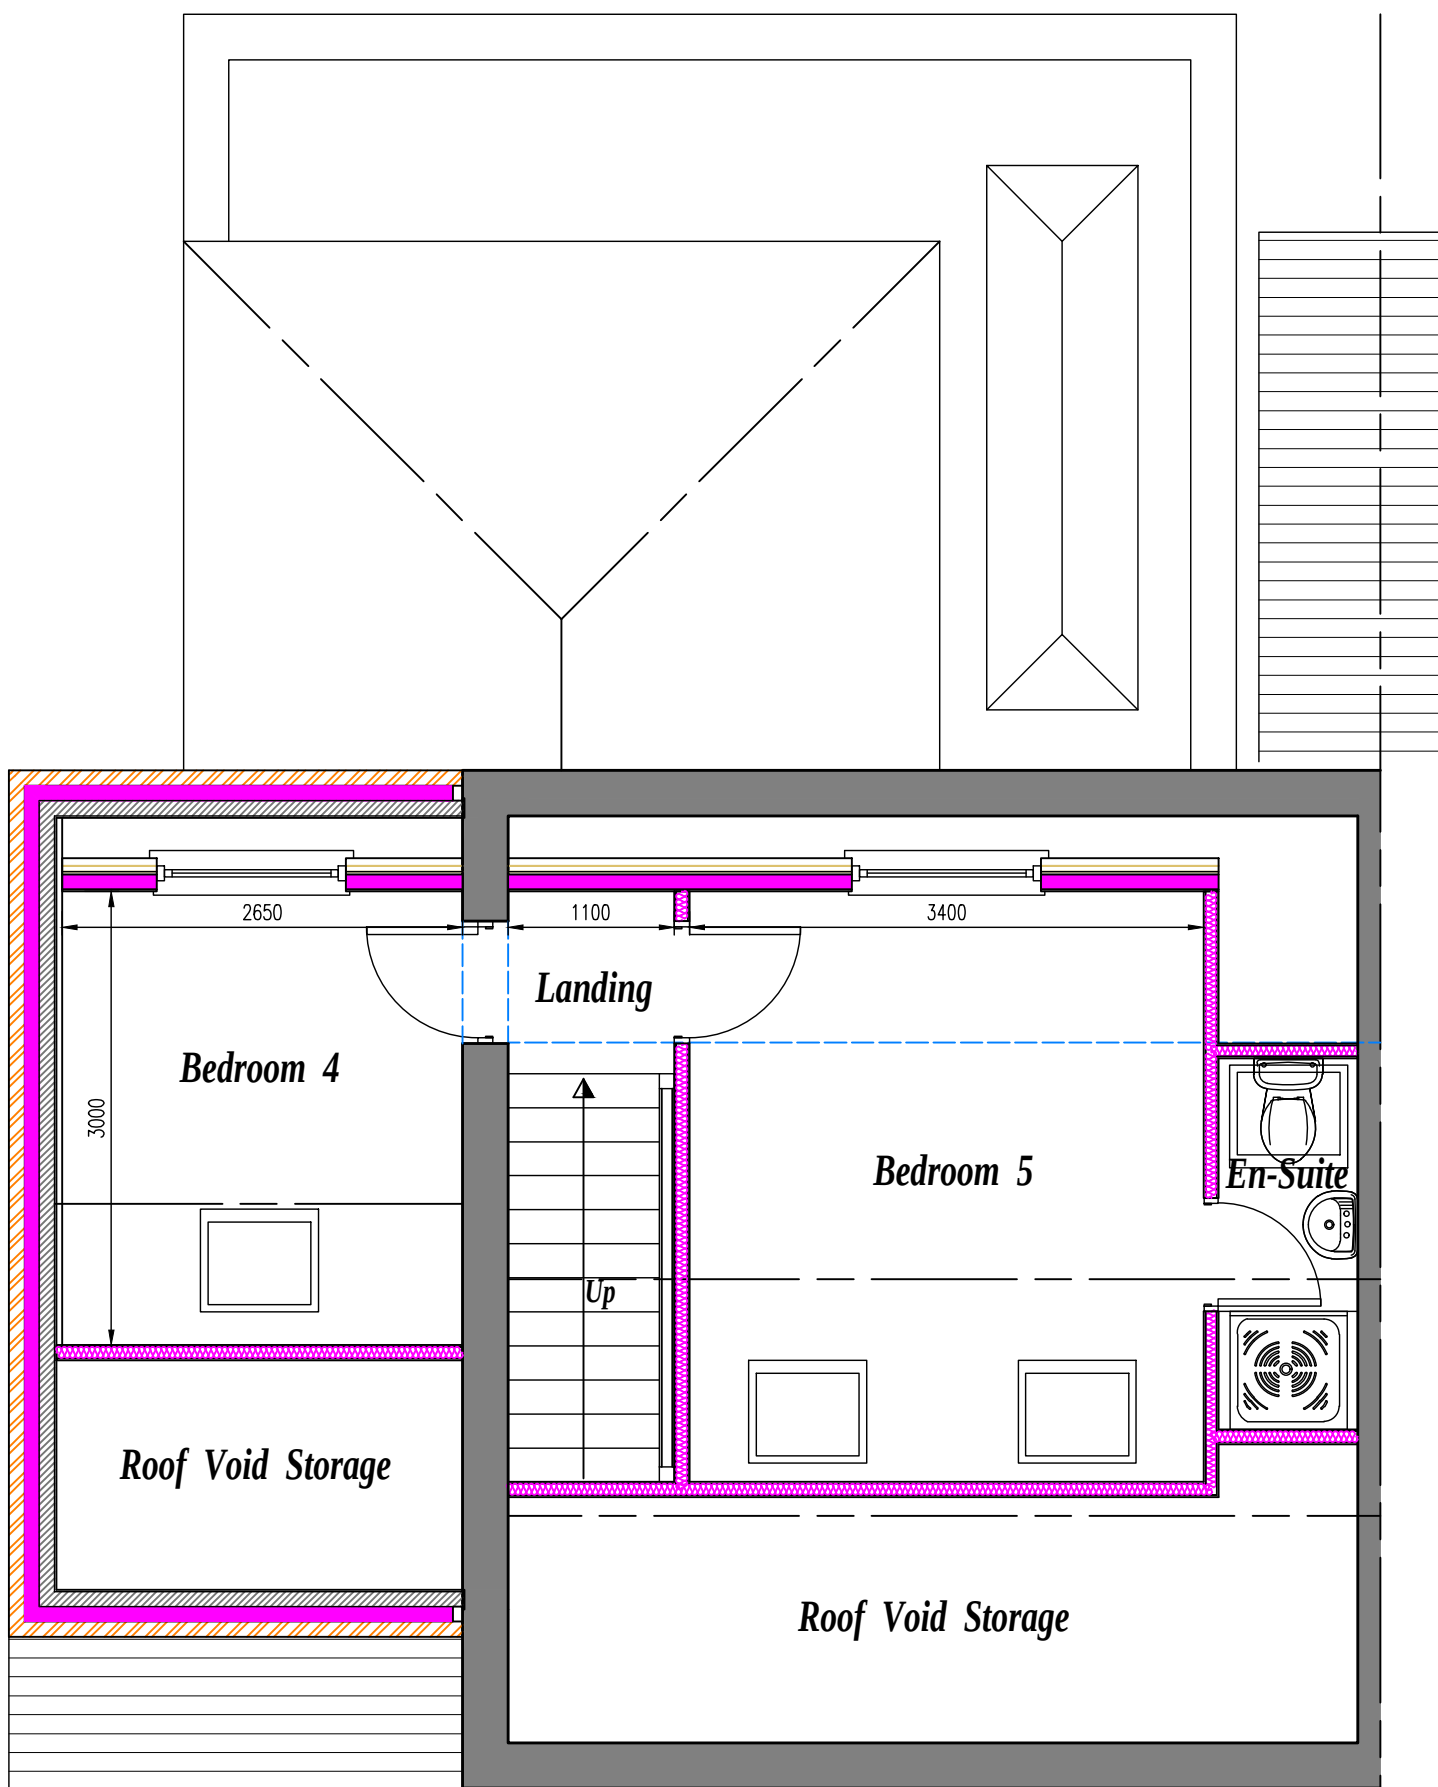

PROPOSED LOFT FLOOR PLAN scale 1:50

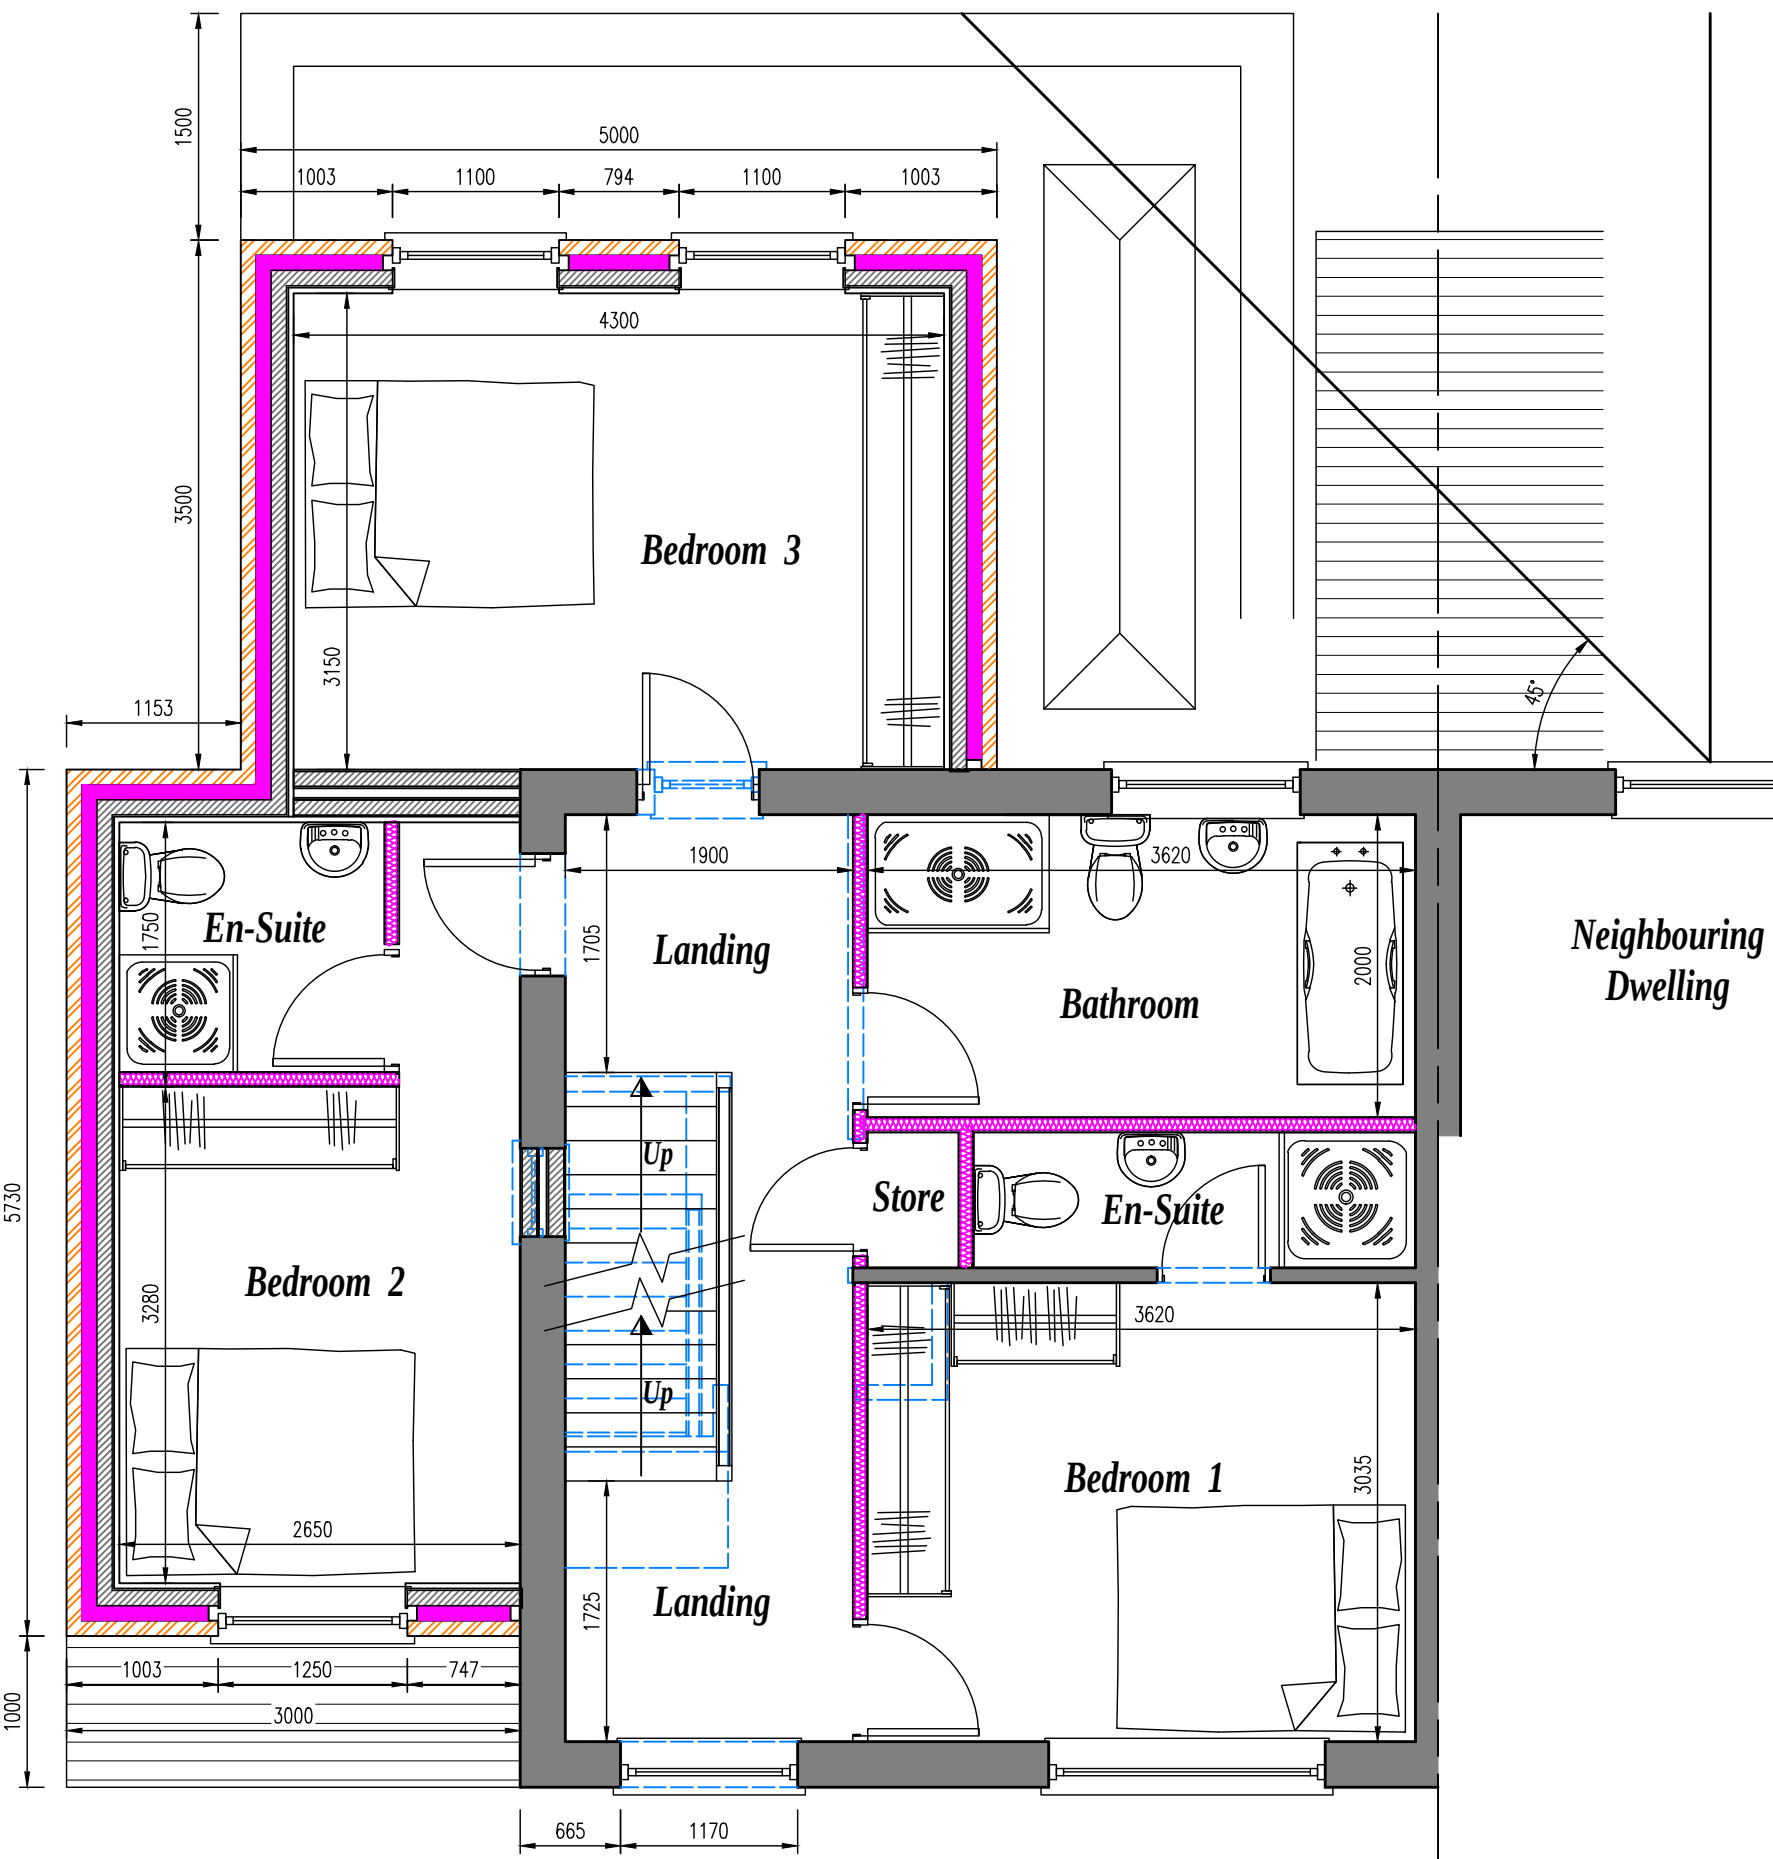

PROPOSED FIRST FLOOR PLAN scale 1:50

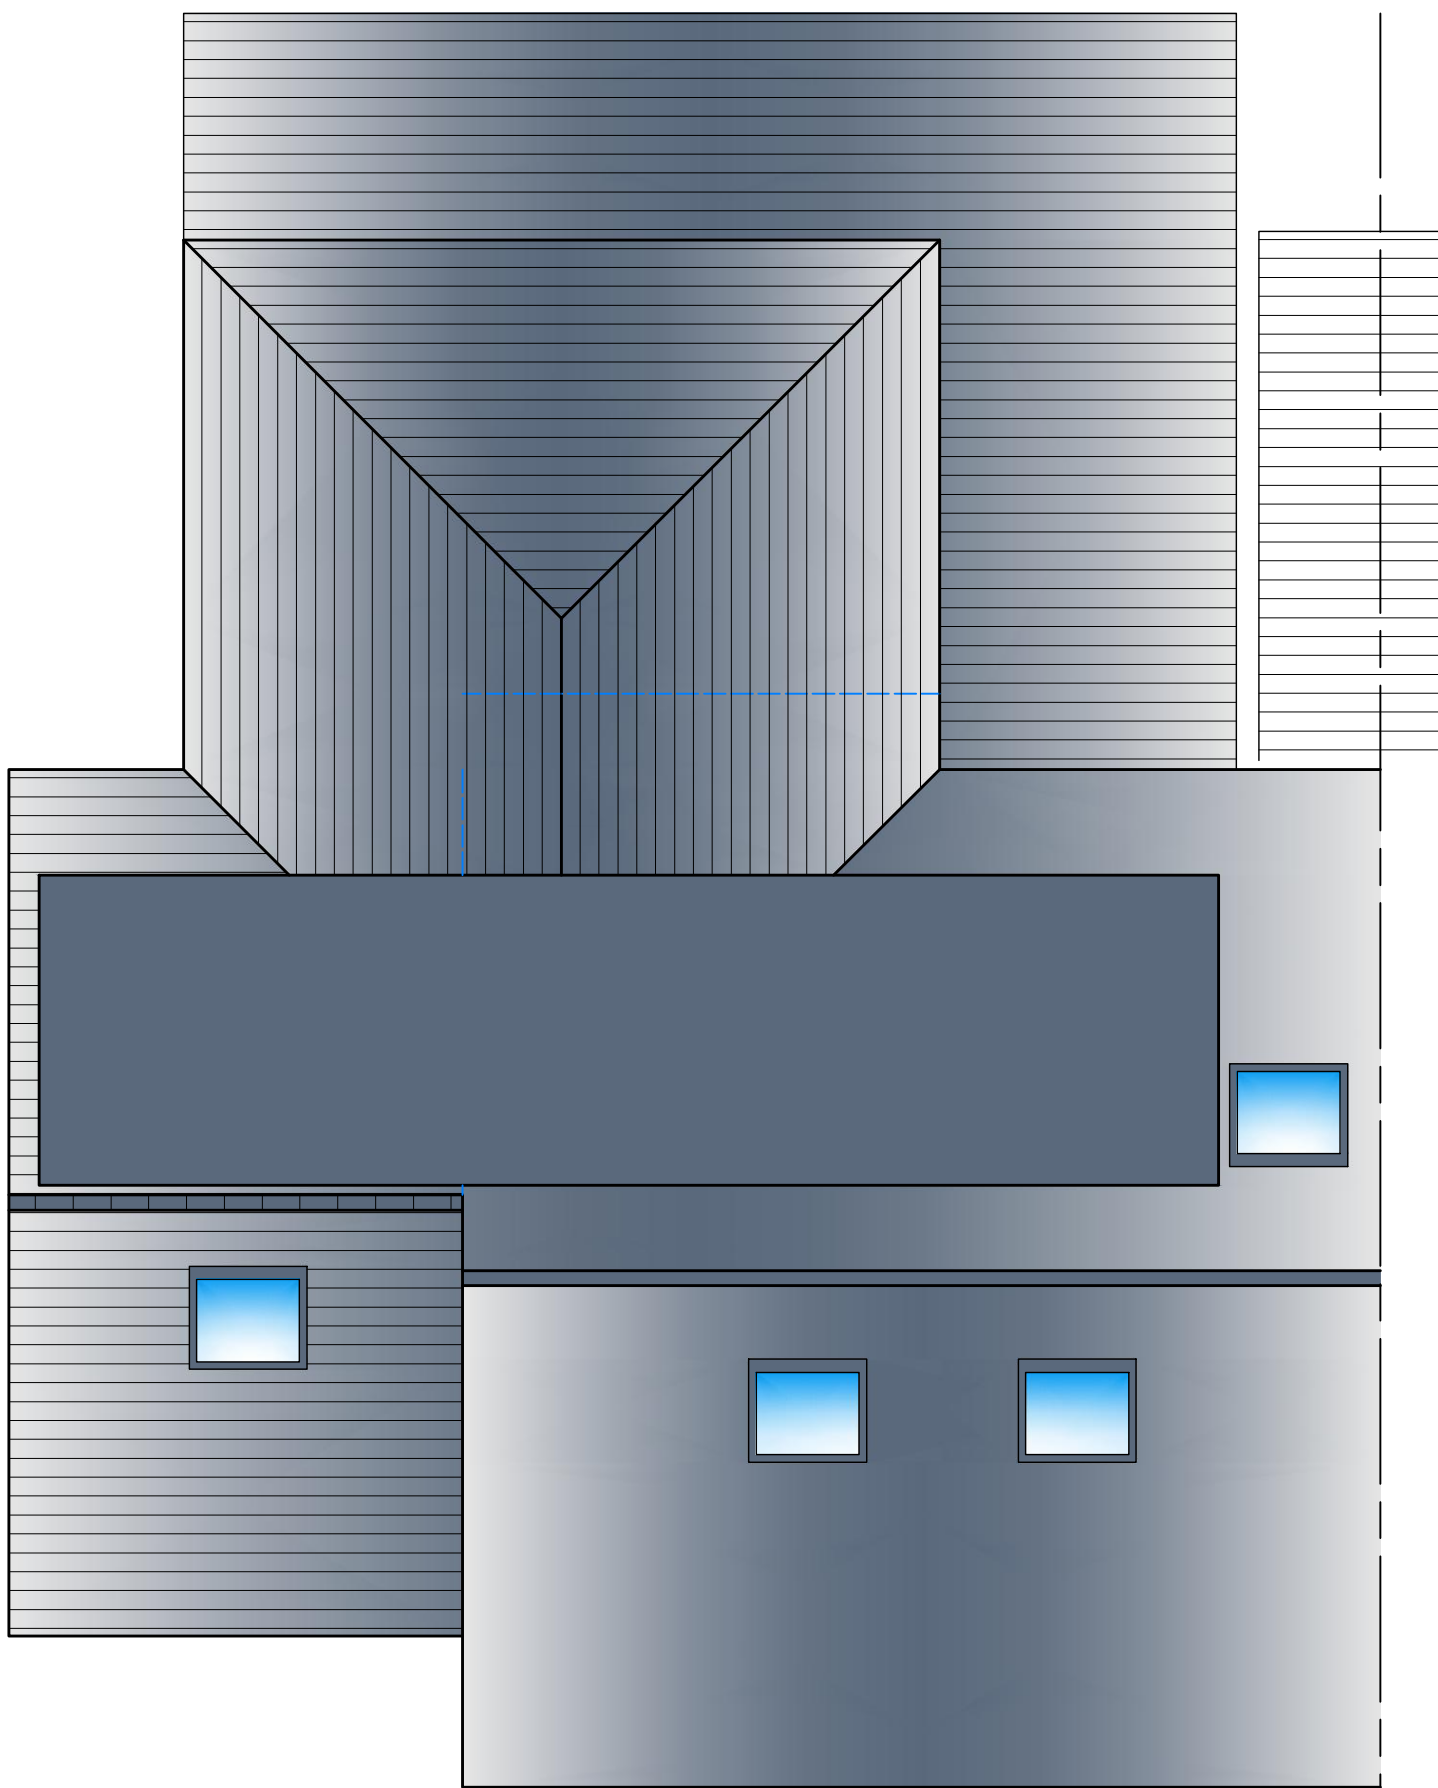

PROPOSED ROOF PLAN scale 1:50

TDM

Mob : 07805560652
e-mail: tdmesign@live.co.uk

Client: HAFEEZ

Address: 8 AJAX STREET, ROCHDALE, OL11 3NN

Project: INTERNAL WORKS WITH MULTIPLE EXTENSIONS

Dwg Title: PLANNING: PROPOSED & EXISTING PLANS

Date: JULY 2025 Scale: @A1 1:50 / 100

Job No: 02.25.31 Dwg No: PL01 rev B

Drawn: D.L. Checked: D.L.