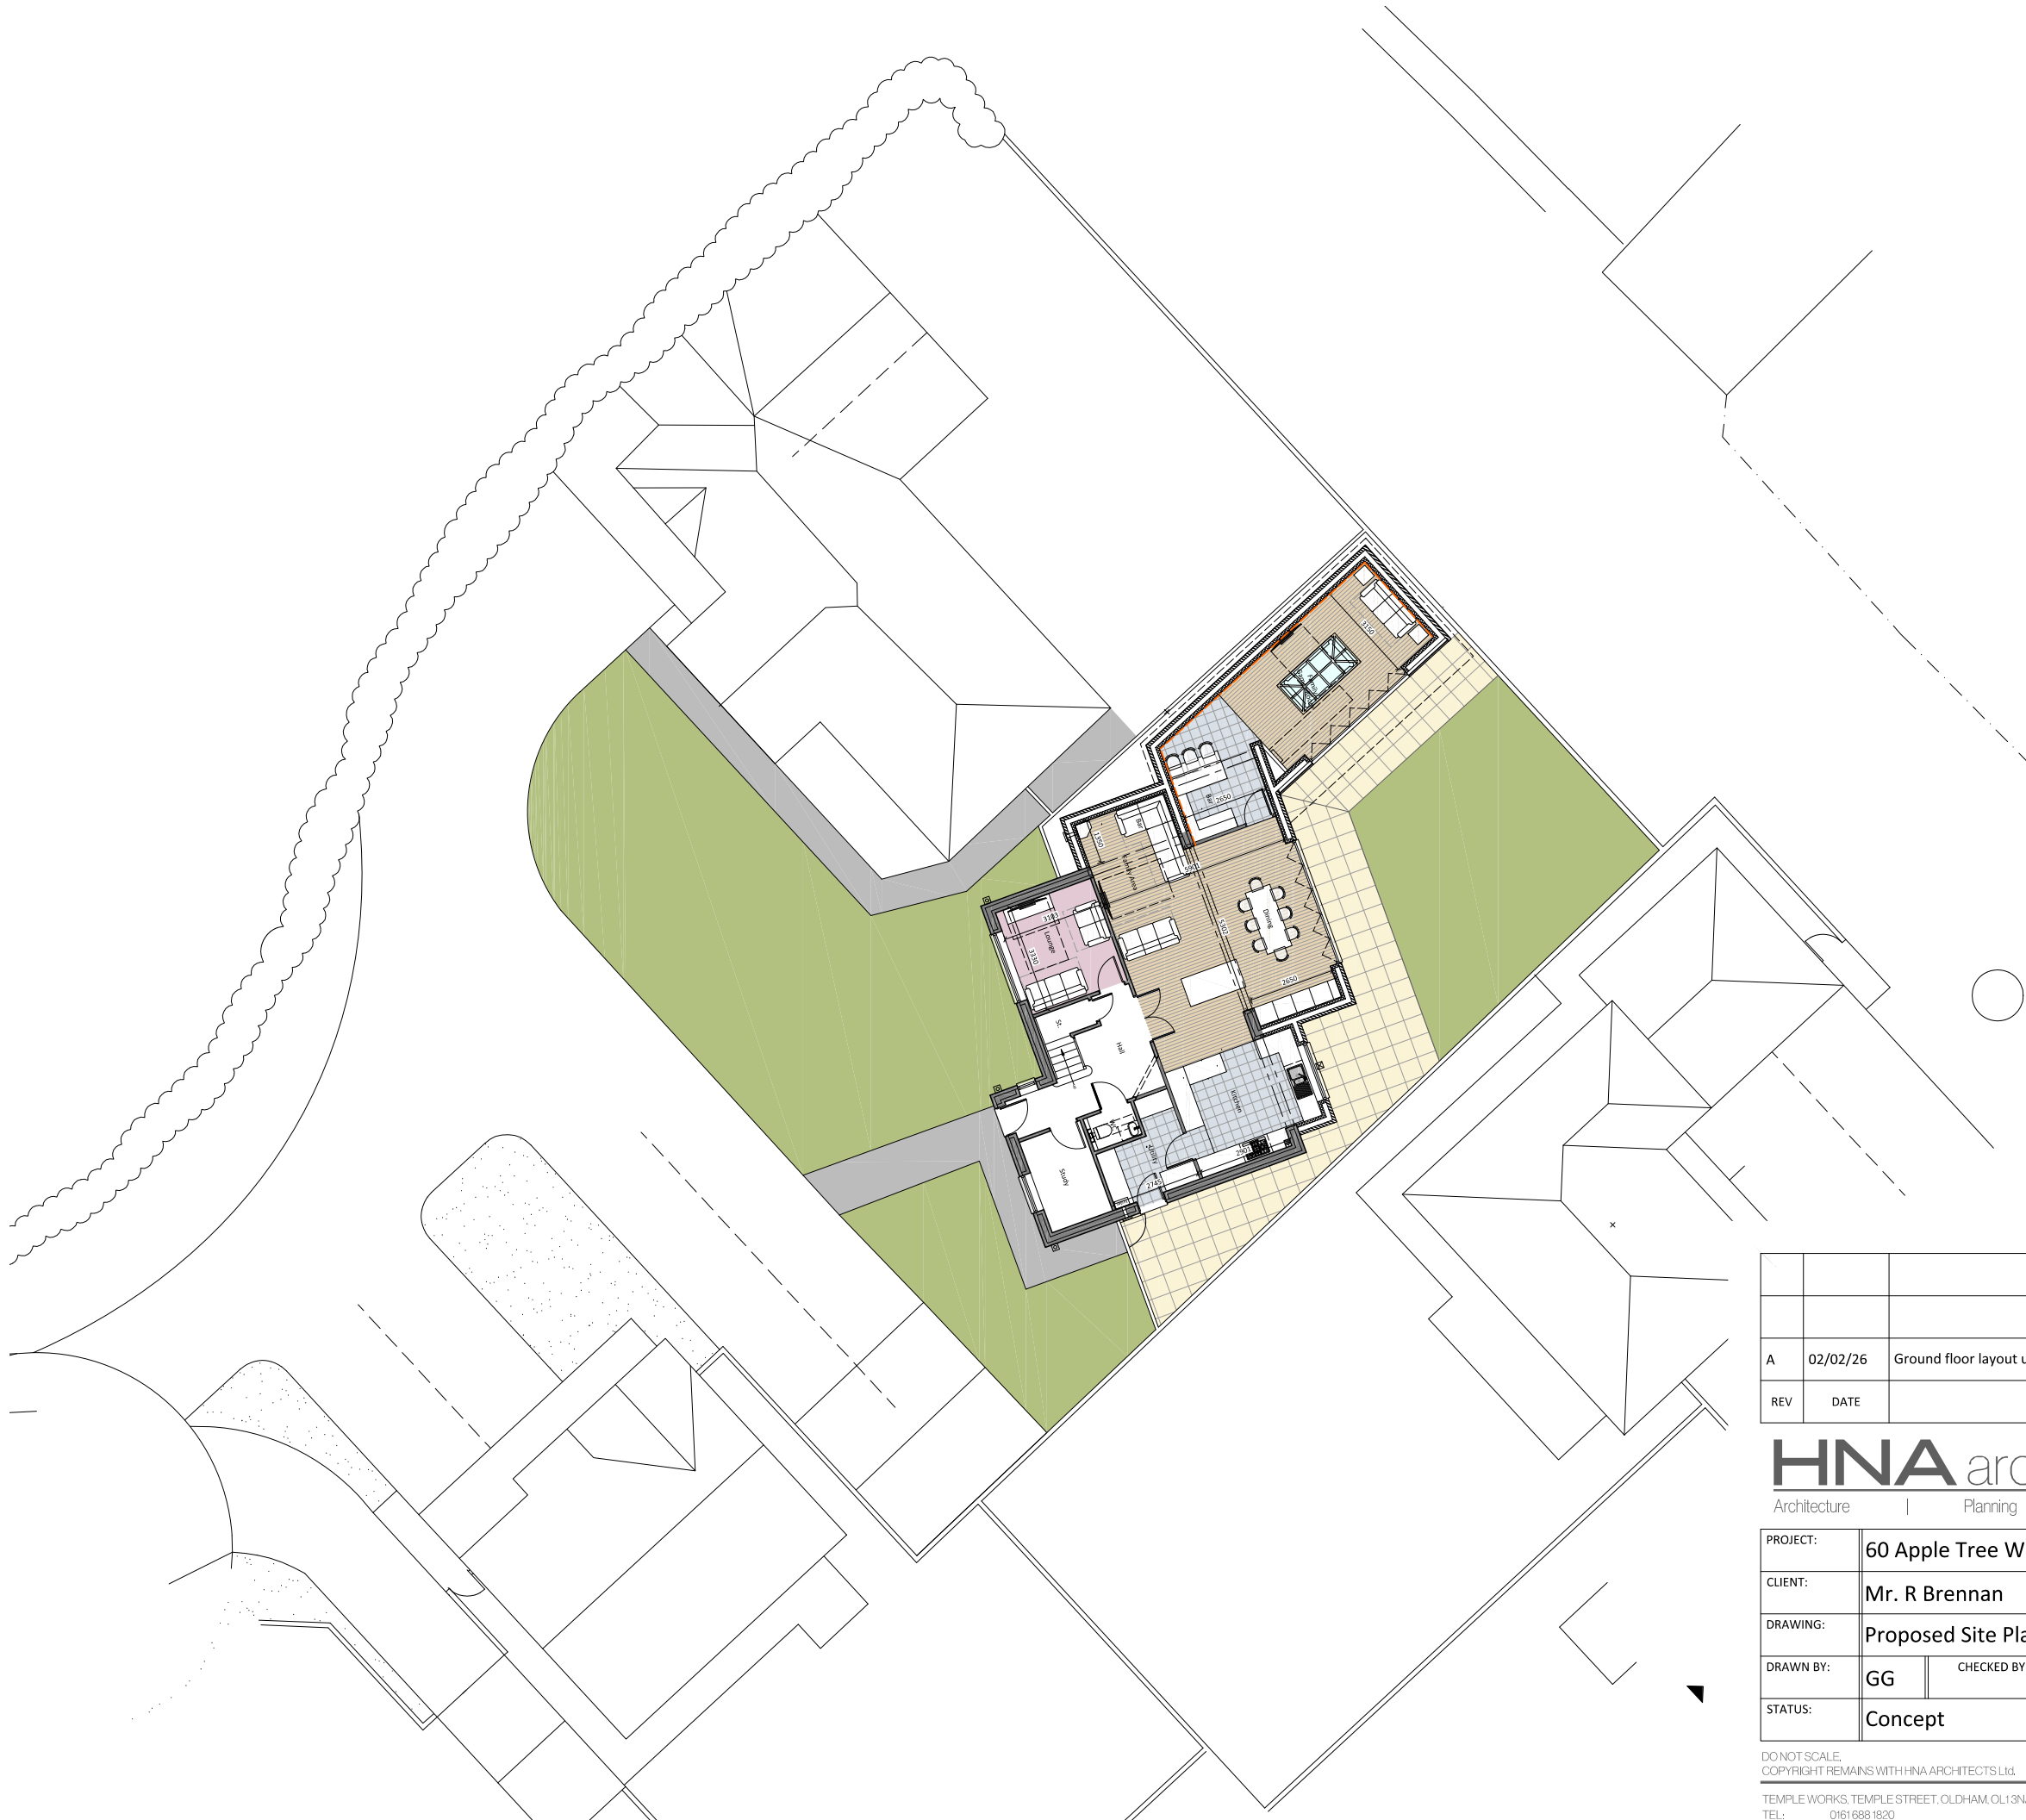


A	02/02/26	Ground floor layout updated	GG	--
REV	DATE	AMENDMENT	BY	CHKD

HNAarchitects

Architecture | Planning | Design

PROJECT:	60 Apple Tree Way, Rochdale			
CLIENT:	Mr. R Brennan			
DRAWING:	Proposed Site Plan (SK3) - Ground Floor			
DRAWN BY:	GG	CHECKED BY:	GG	CREATED: Jan 26
				SCALE: 1:200 @ A3
STATUS:	Concept		DRAWING No: 1544-SK3-003	REVISION: A