




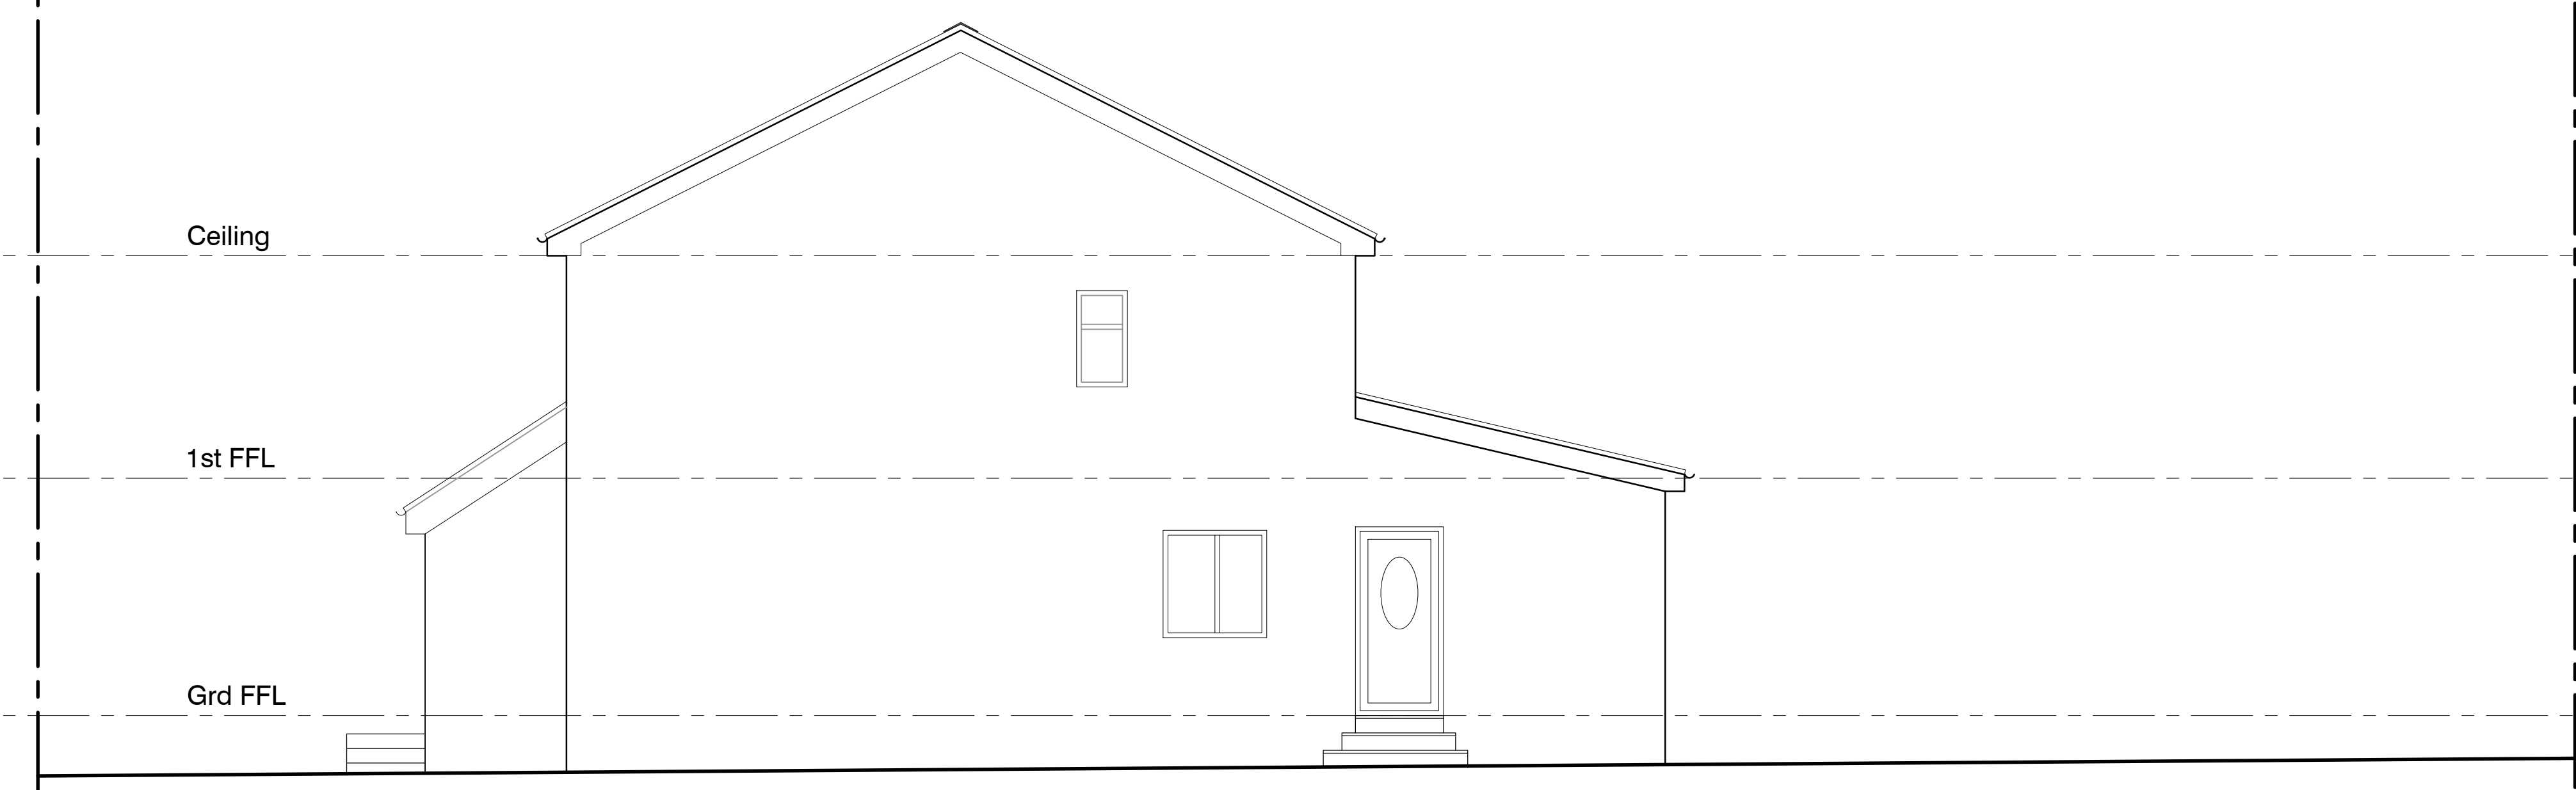

EXISTING SIDE ELEVATION
SCALE 1 : 50

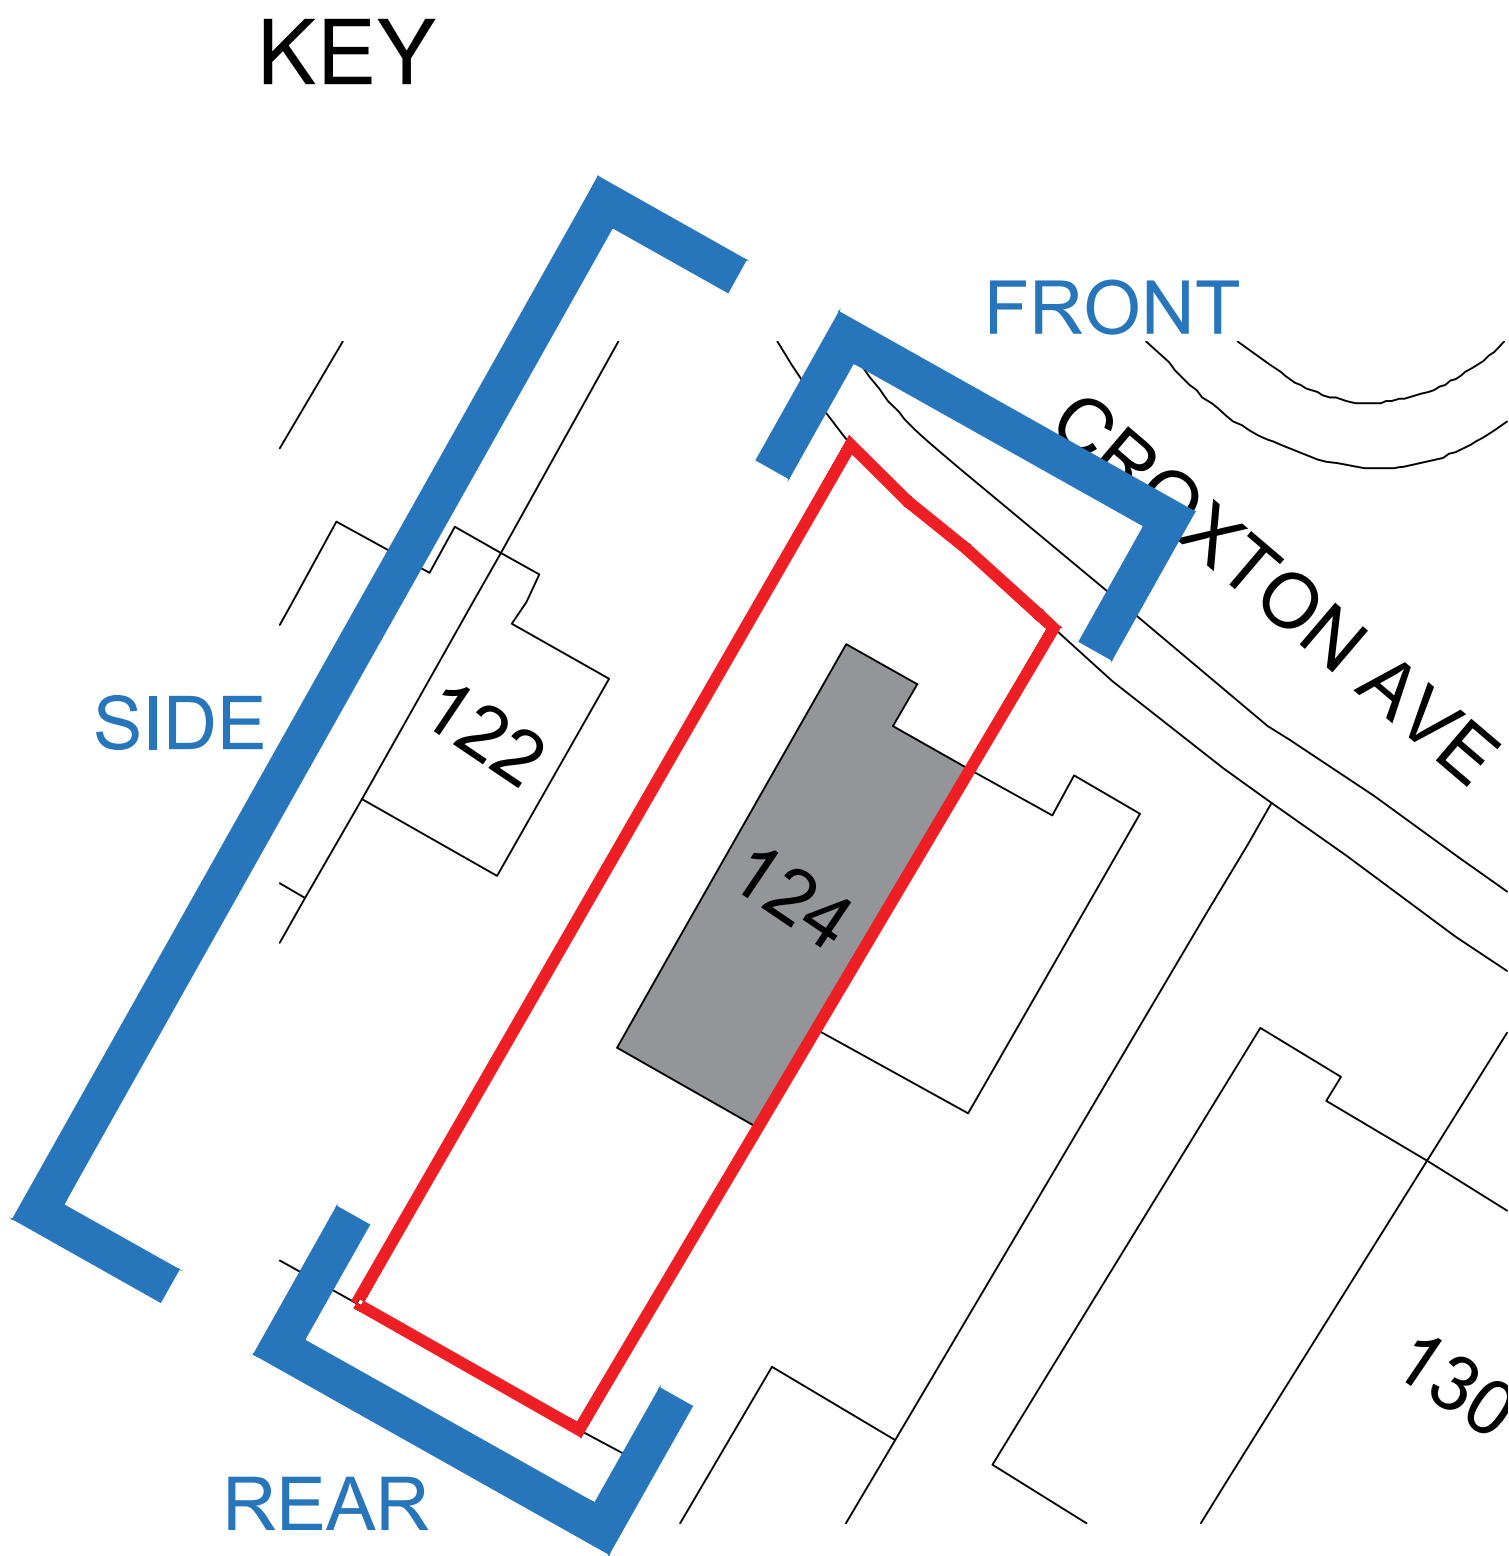

EXISTING FRONT ELEVATION
SCALE 1 : 50

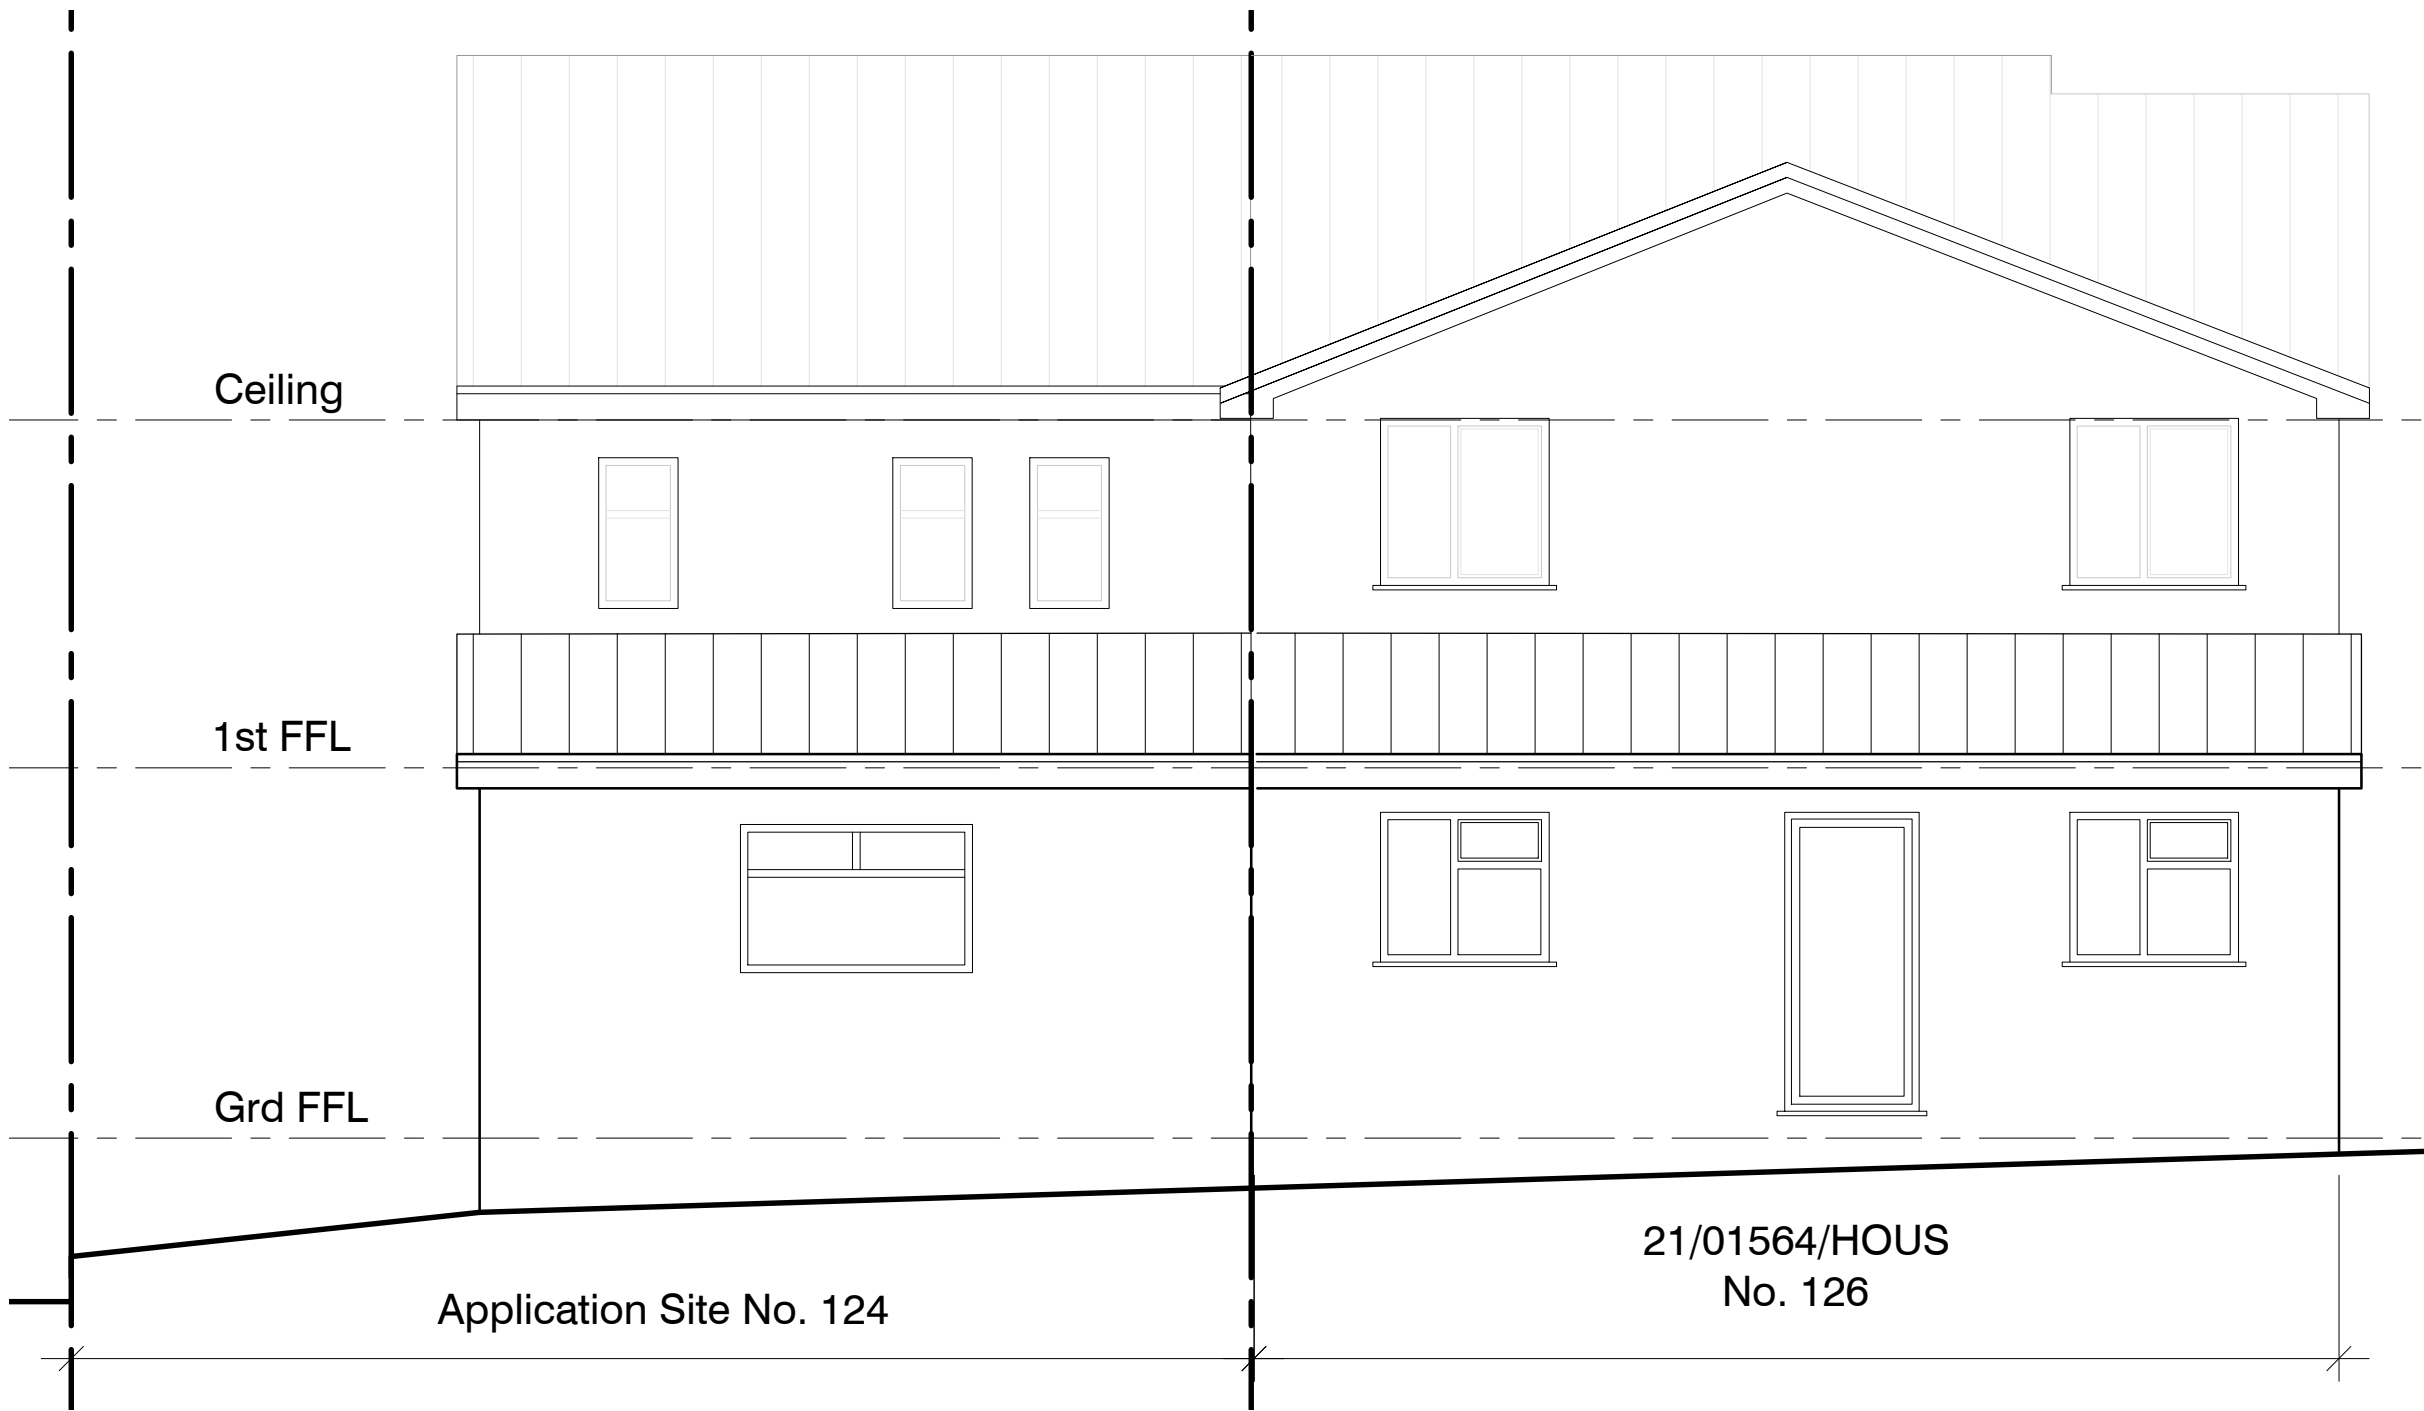

EXISTING REAR ELEVATION
SCALE 1 : 50



IMPORTANT NOTES: Do Not Scale from this Drawing.
Use Figured Dimensions Only.

DRAWING STATUS:

PLANNING

REVISION	DATE	DESCRIPTION
A	04.03.26	Labeling amended
B	16.03.26	Amendment according council comments

FOOTPRINT DESIGN			E. info@footprintdesign.net W. www.footprintdesign.net
CLIENT: SOHAIL IQBAL		SCALE: 1:50@A1	DATE: 13.02.26
PROJECT: 124 CROXTON AVE, ROCHDALE			
DRAWING TITLE: EXISTING ELEVATIONS			
DRAWING NO: L(00)003			