



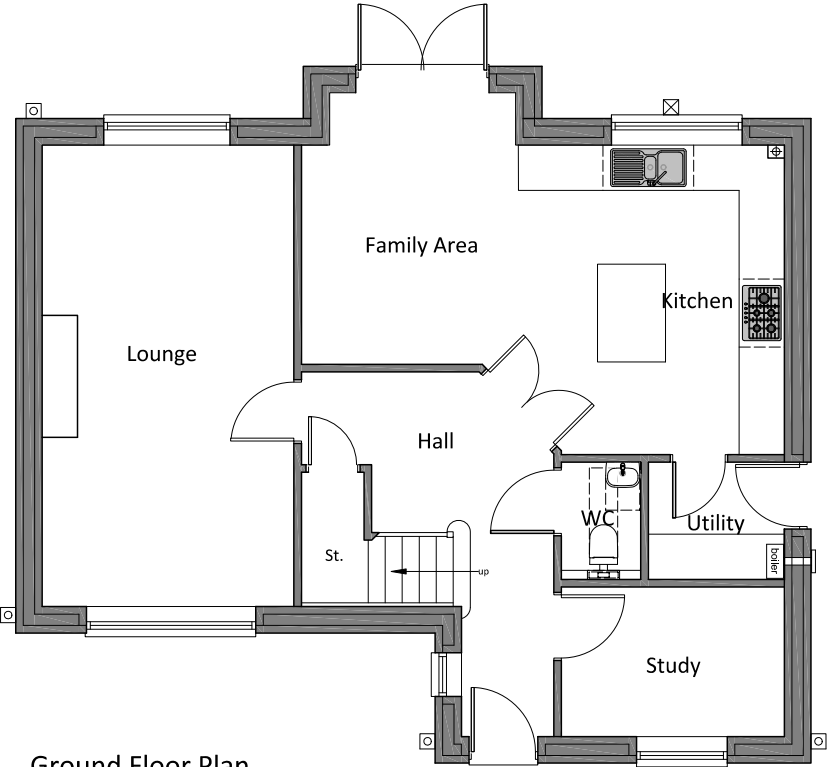

Ground Floor Plan

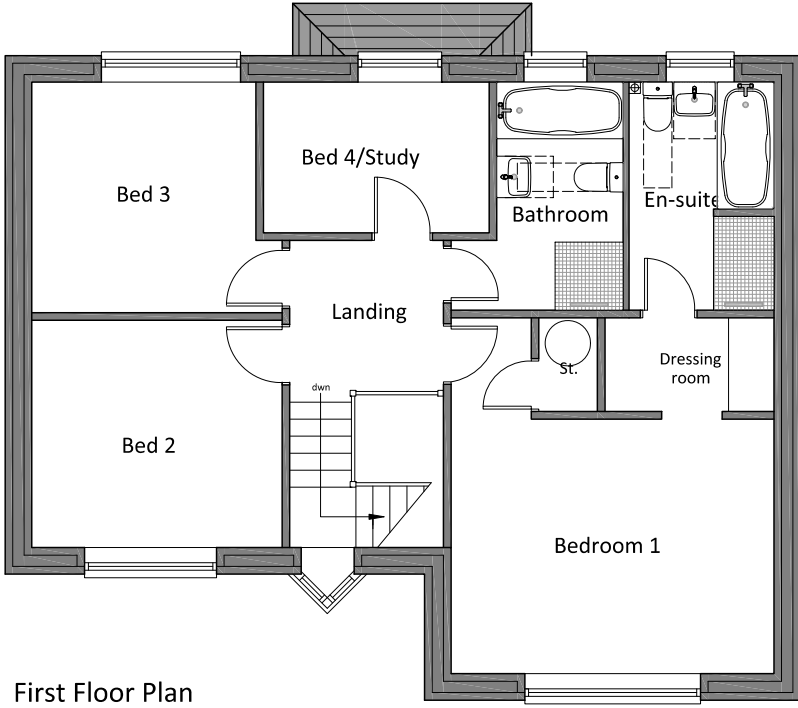

First Floor Plan

REV	DATE	AMENDMENT	BY	CHKD

HNA architects
Architecture | Planning | Design

PROJECT:	60 Apple Tree Way, Rochdale			
CLIENT:	Mr. R Brennan			
DRAWING:	Existing Floor Plans			
DRAWN BY:	EK	CHECKED BY:	GG	CREATED: 22/12/2025 SCALE: 1:100 @ A3
STATUS:	Existing		DRAWING No: 1544-EX-101	REVISION:

DO NOT SCALE.
COPYRIGHT REMAINS WITH HNA ARCHITECTS LTD.

TEMPLE WORKS, TEMPLE STREET, OLDHAM, OL1 3NJ
TEL: 0161 688 1820
E-MAIL: info@hna-architects.co.uk

RIBA 
Chartered Practice