




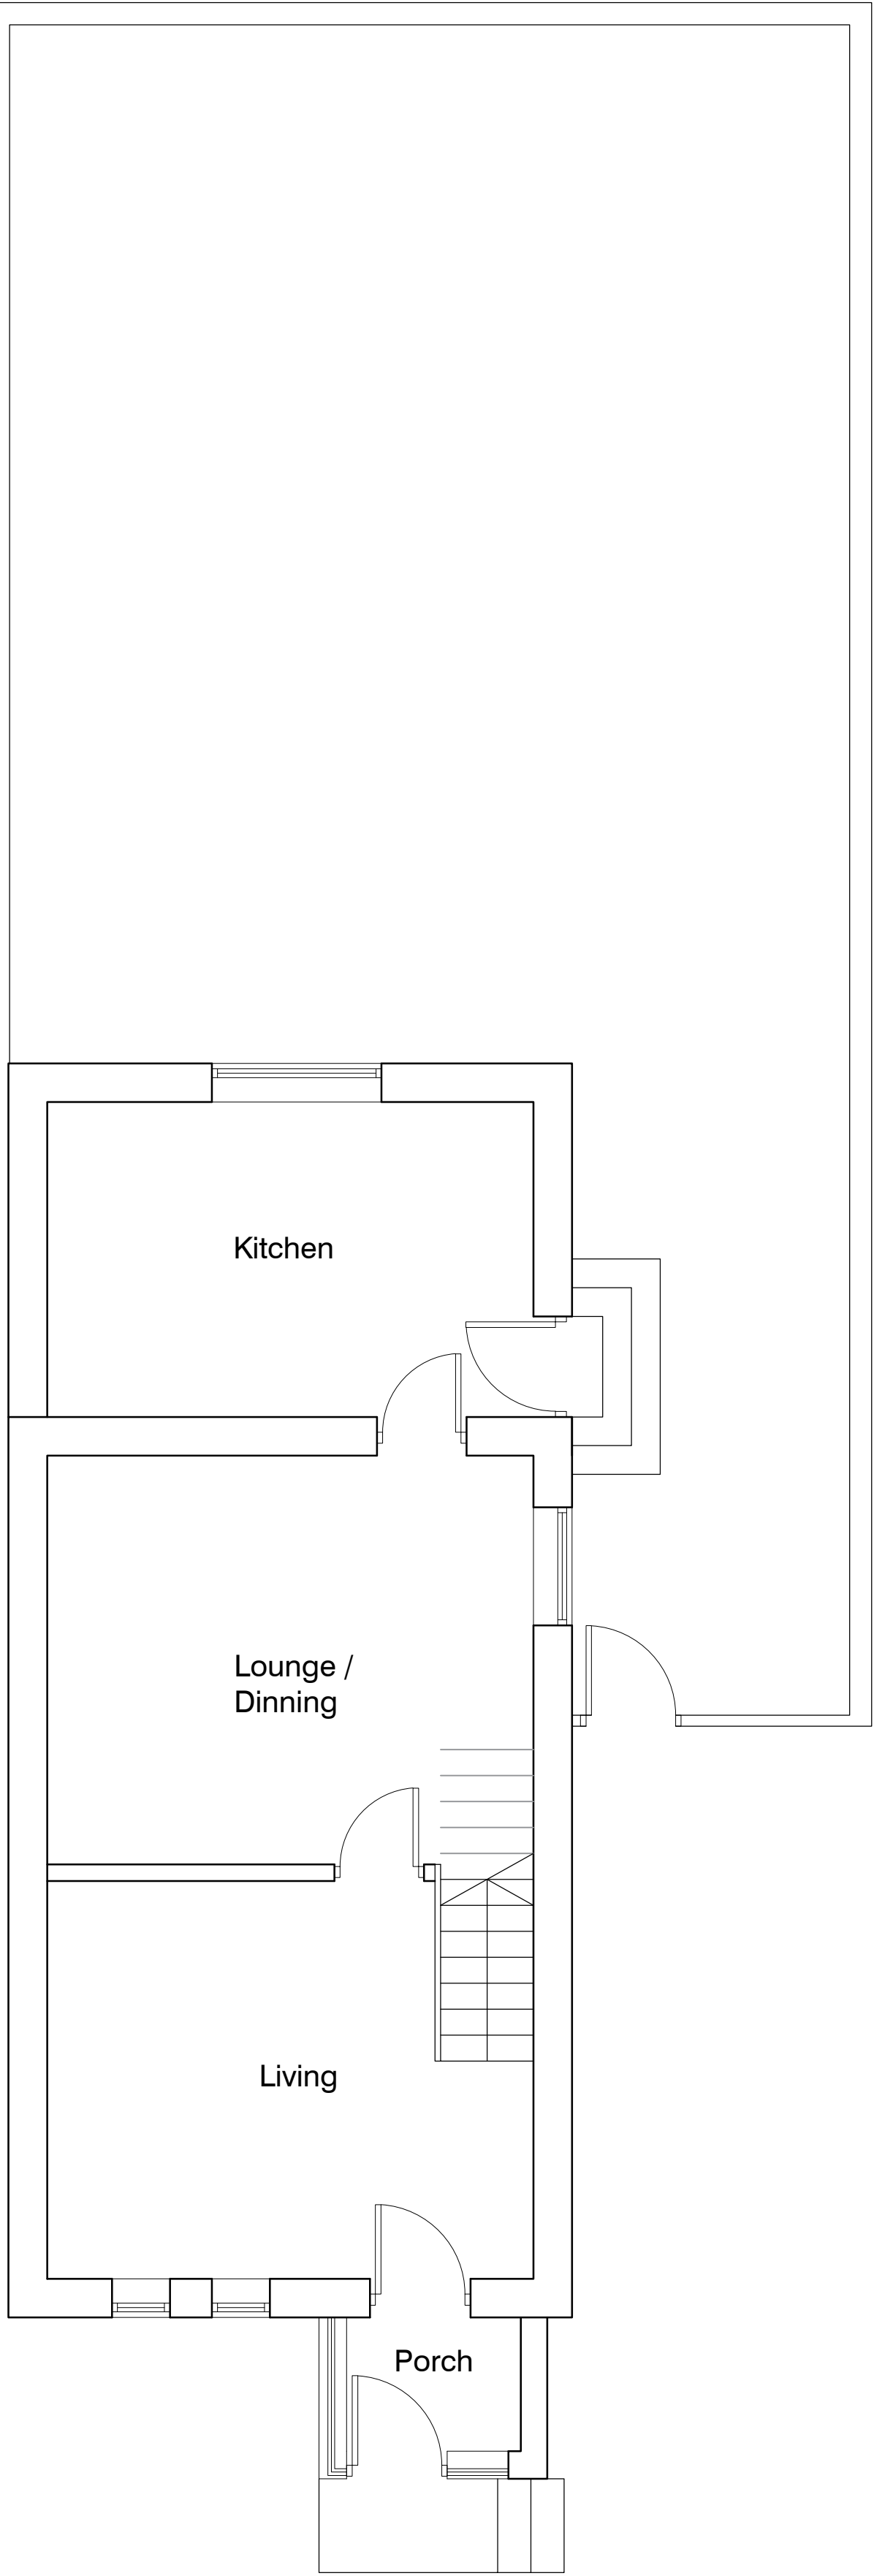

EXISTING GROUND FLOOR PLAN
SCALE 1 : 50

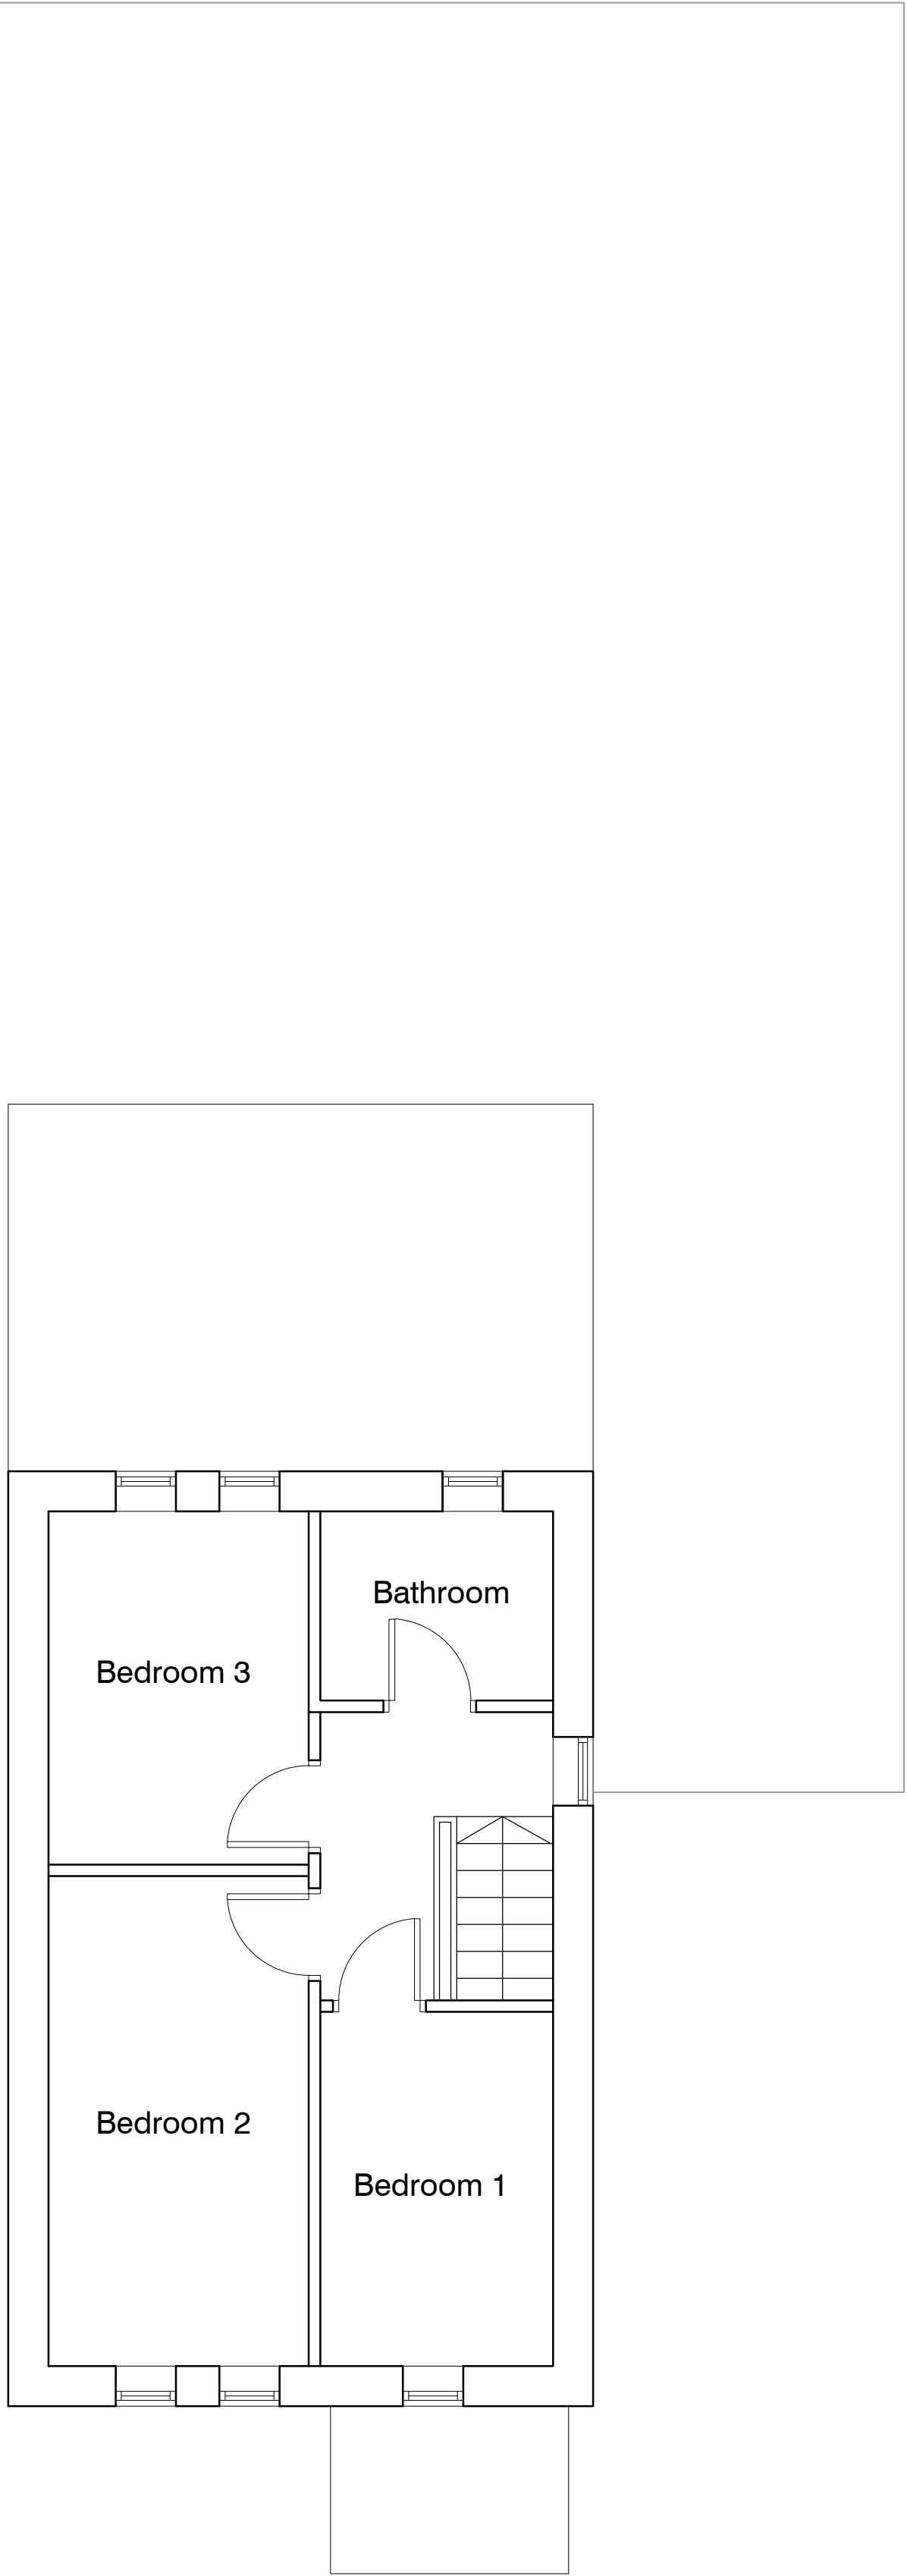

EXISTING FIRST FLOOR PLAN
SCALE 1 : 50

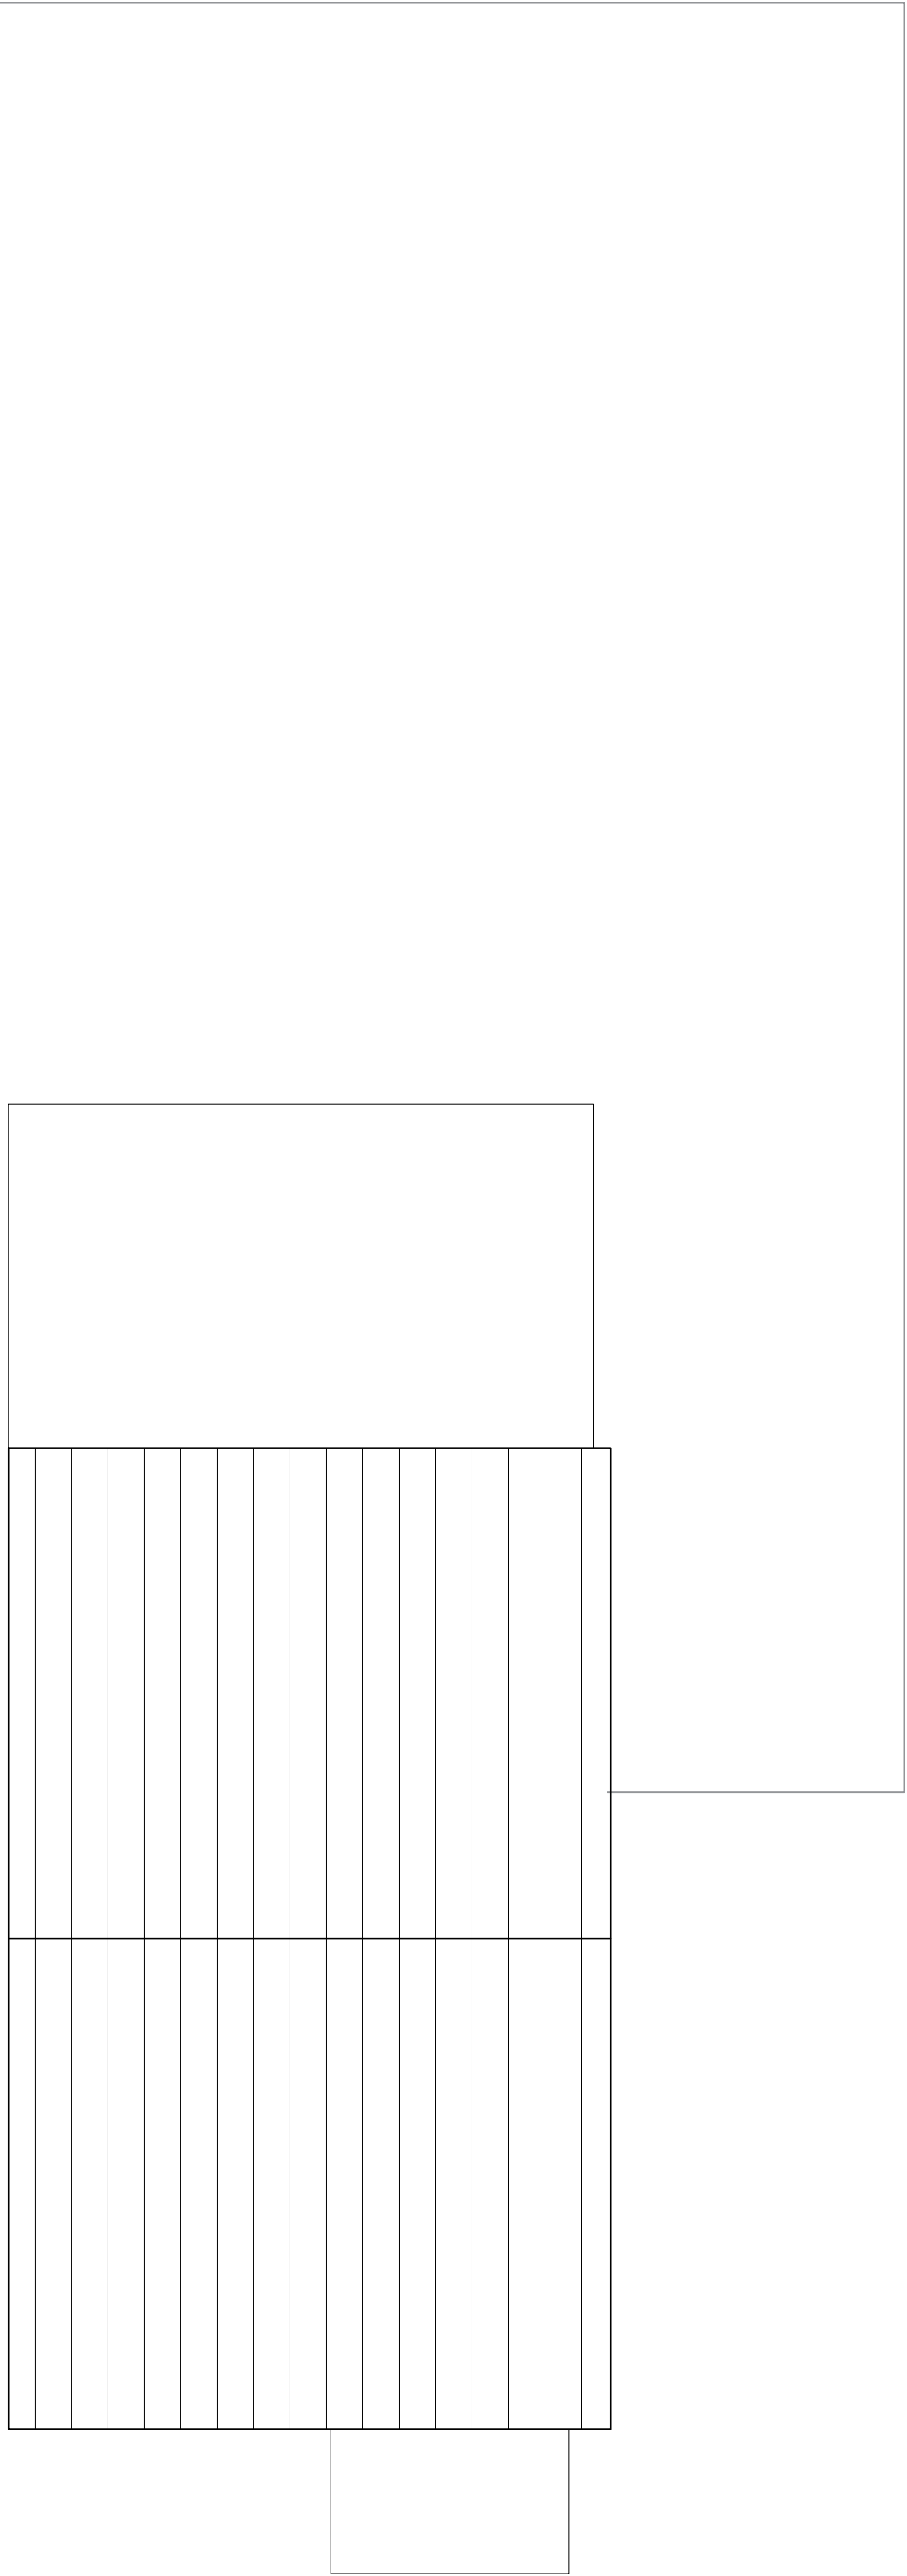

EXISTING ROOF PLAN
SCALE 1 : 50

