


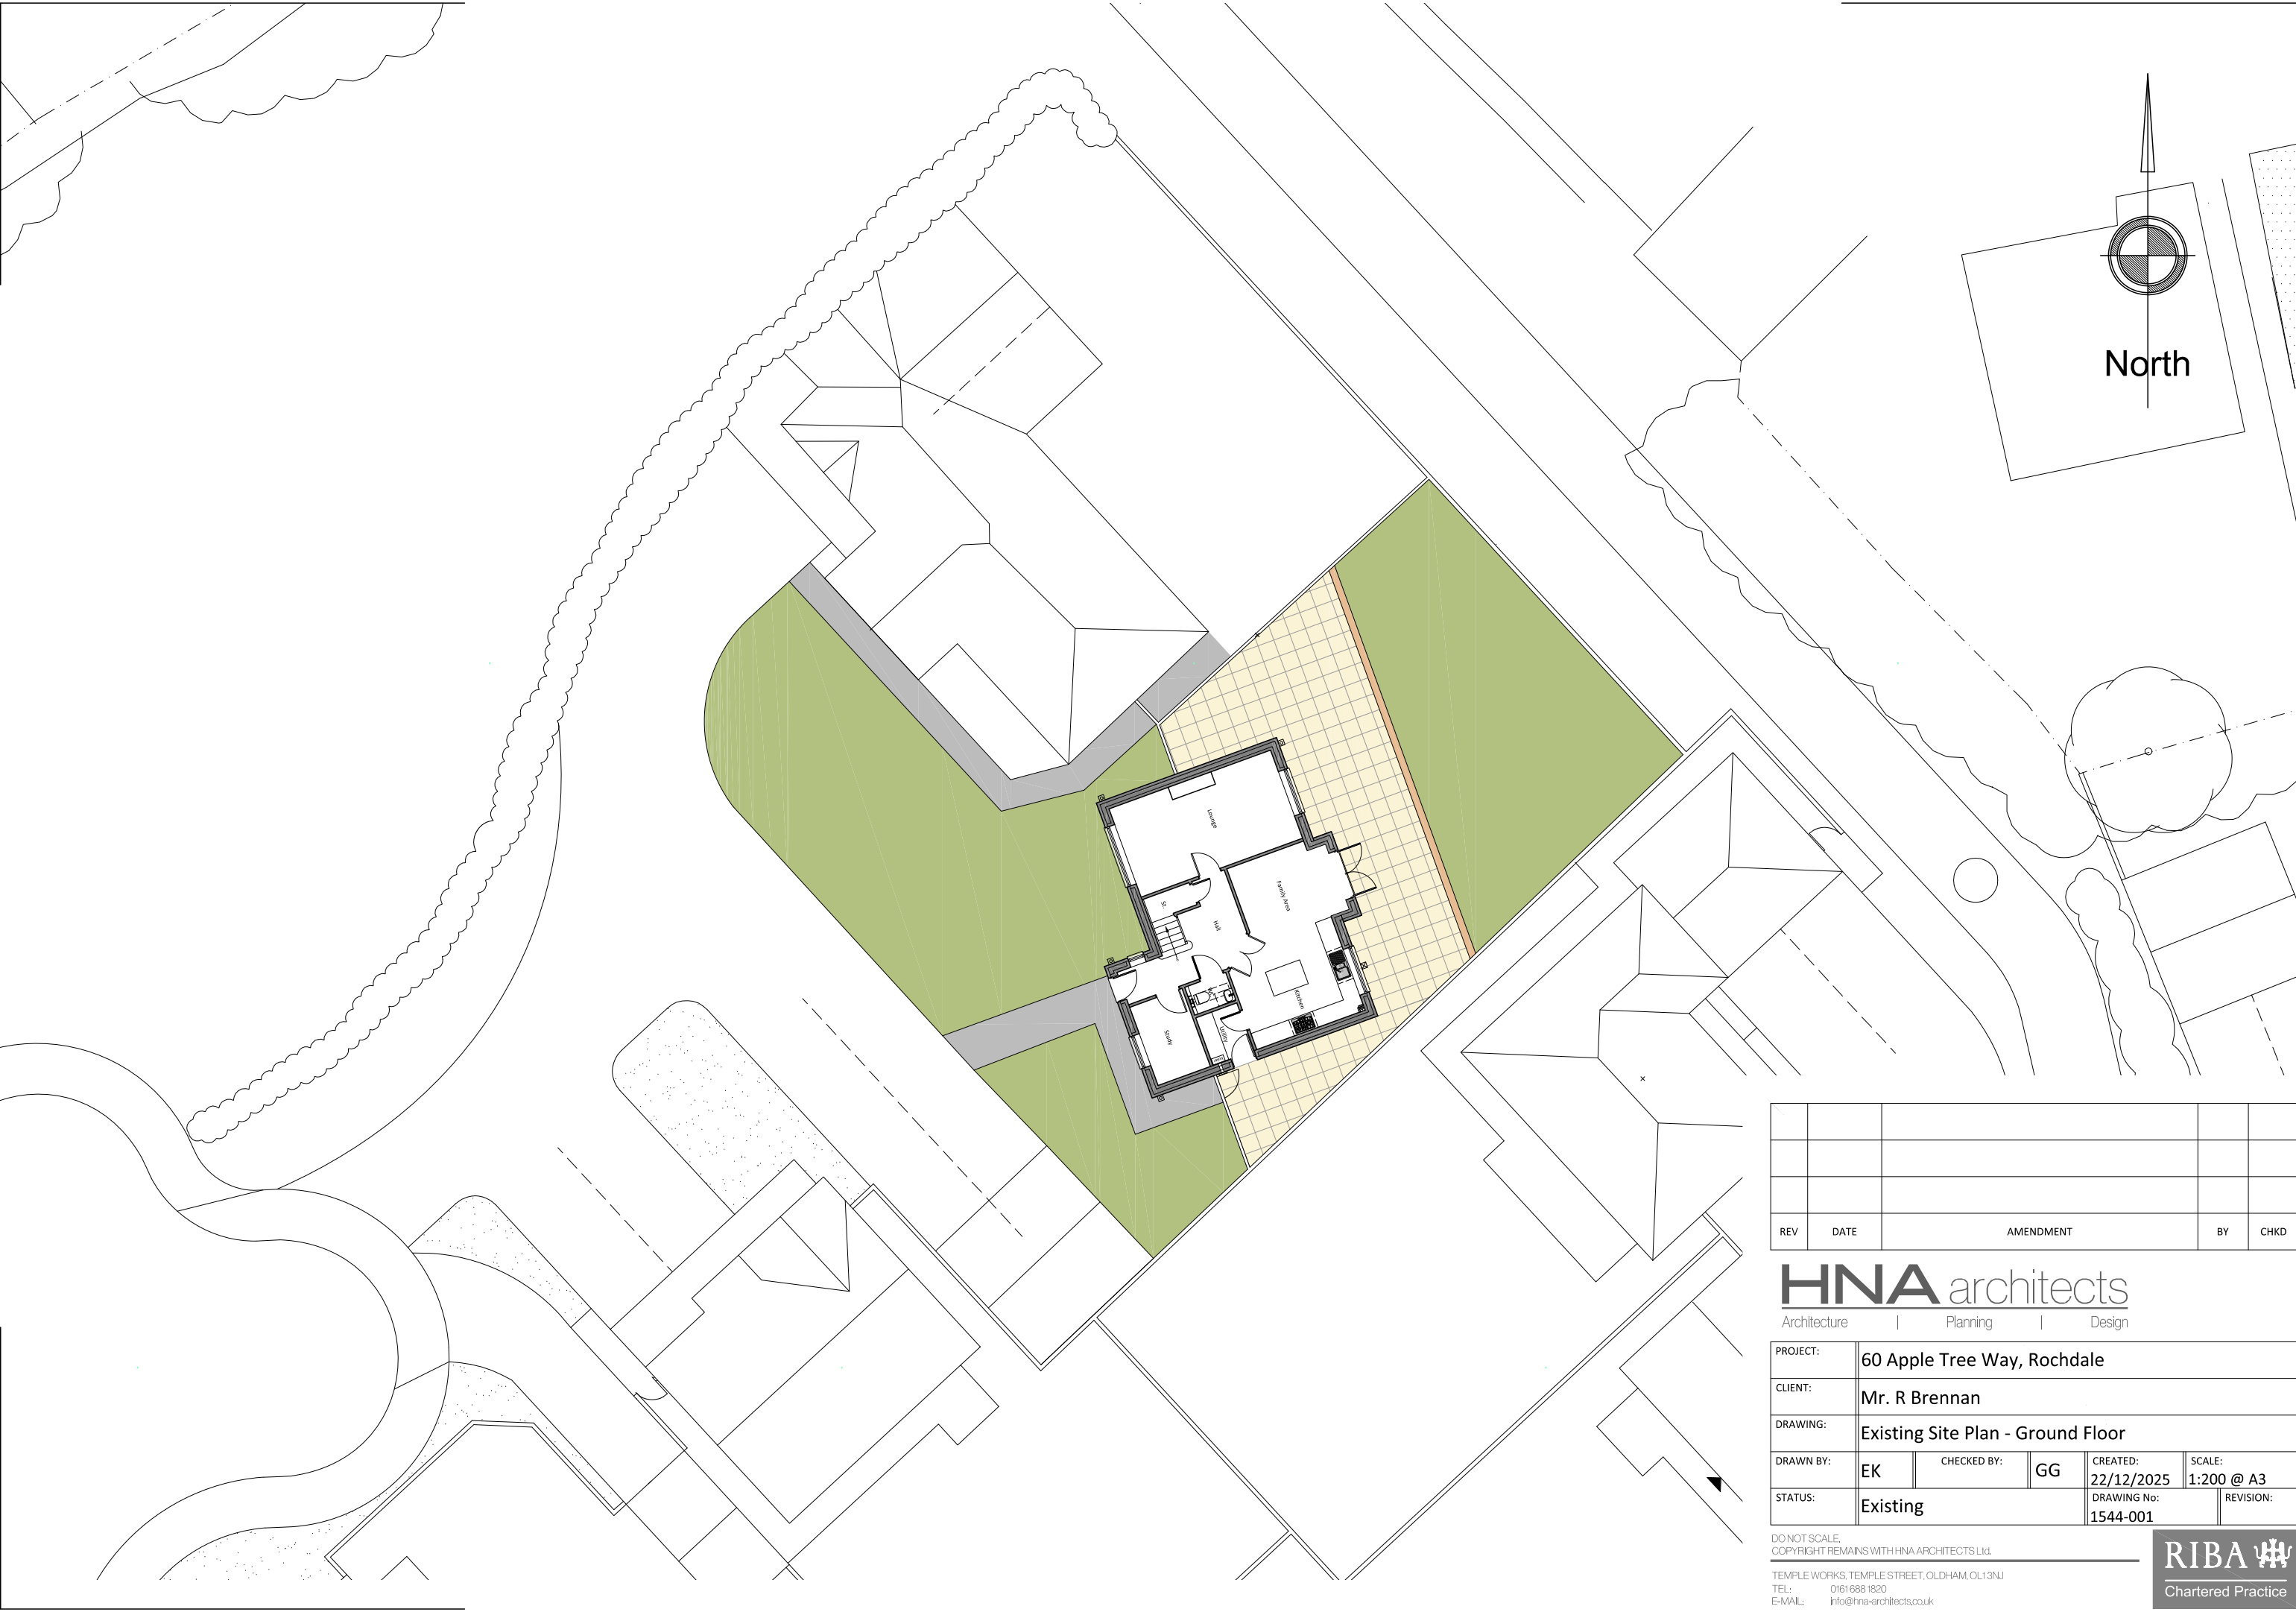

REV	DATE	AMENDMENT	BY	CHKD

HNA architects
Architecture | Planning | Design

PROJECT:	60 Apple Tree Way, Rochdale			
CLIENT:	Mr. R Brennan			
DRAWING:	Existing Site Plan - Ground Floor			
DRAWN BY:	EK	CHECKED BY:	GG	CREATED: 22/12/2025 SCALE: 1:200 @ A3
STATUS:	Existing		DRAWING No: 1544-001	REVISION: