




Front Elevation

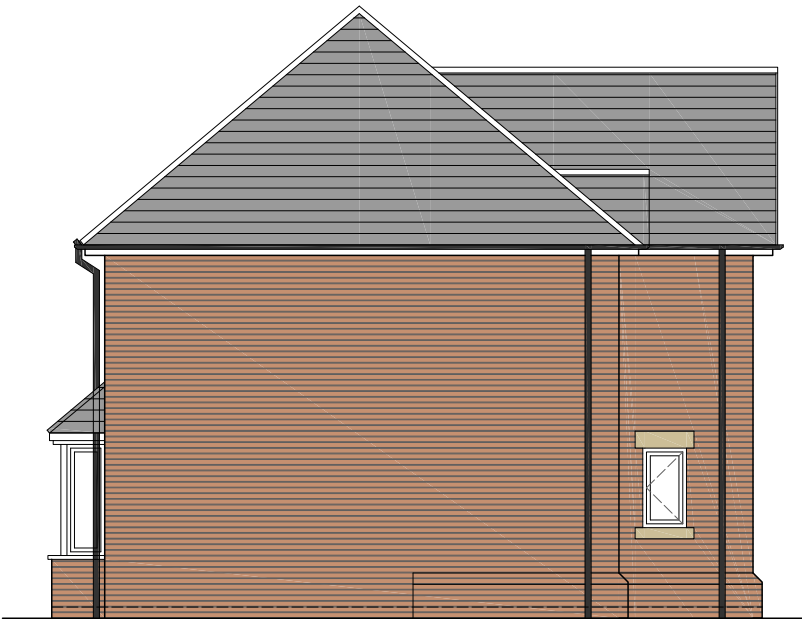

Side Elevation



Side Elevation



Rear Elevation

REV	DATE	AMENDMENT	BY	CHKD

PROJECT:	60 Apple Tree Way, Rochdale			
CLIENT:	Mr. R Brennan			
DRAWING:	Existing Elevations			
DRAWN BY:	EK	CHECKED BY:	GG	CREATED: 10/12/2025 SCALE: 1:100 @ A3
STATUS:	Existing		DRAWING No: 1544-EX-201	REVISION: