
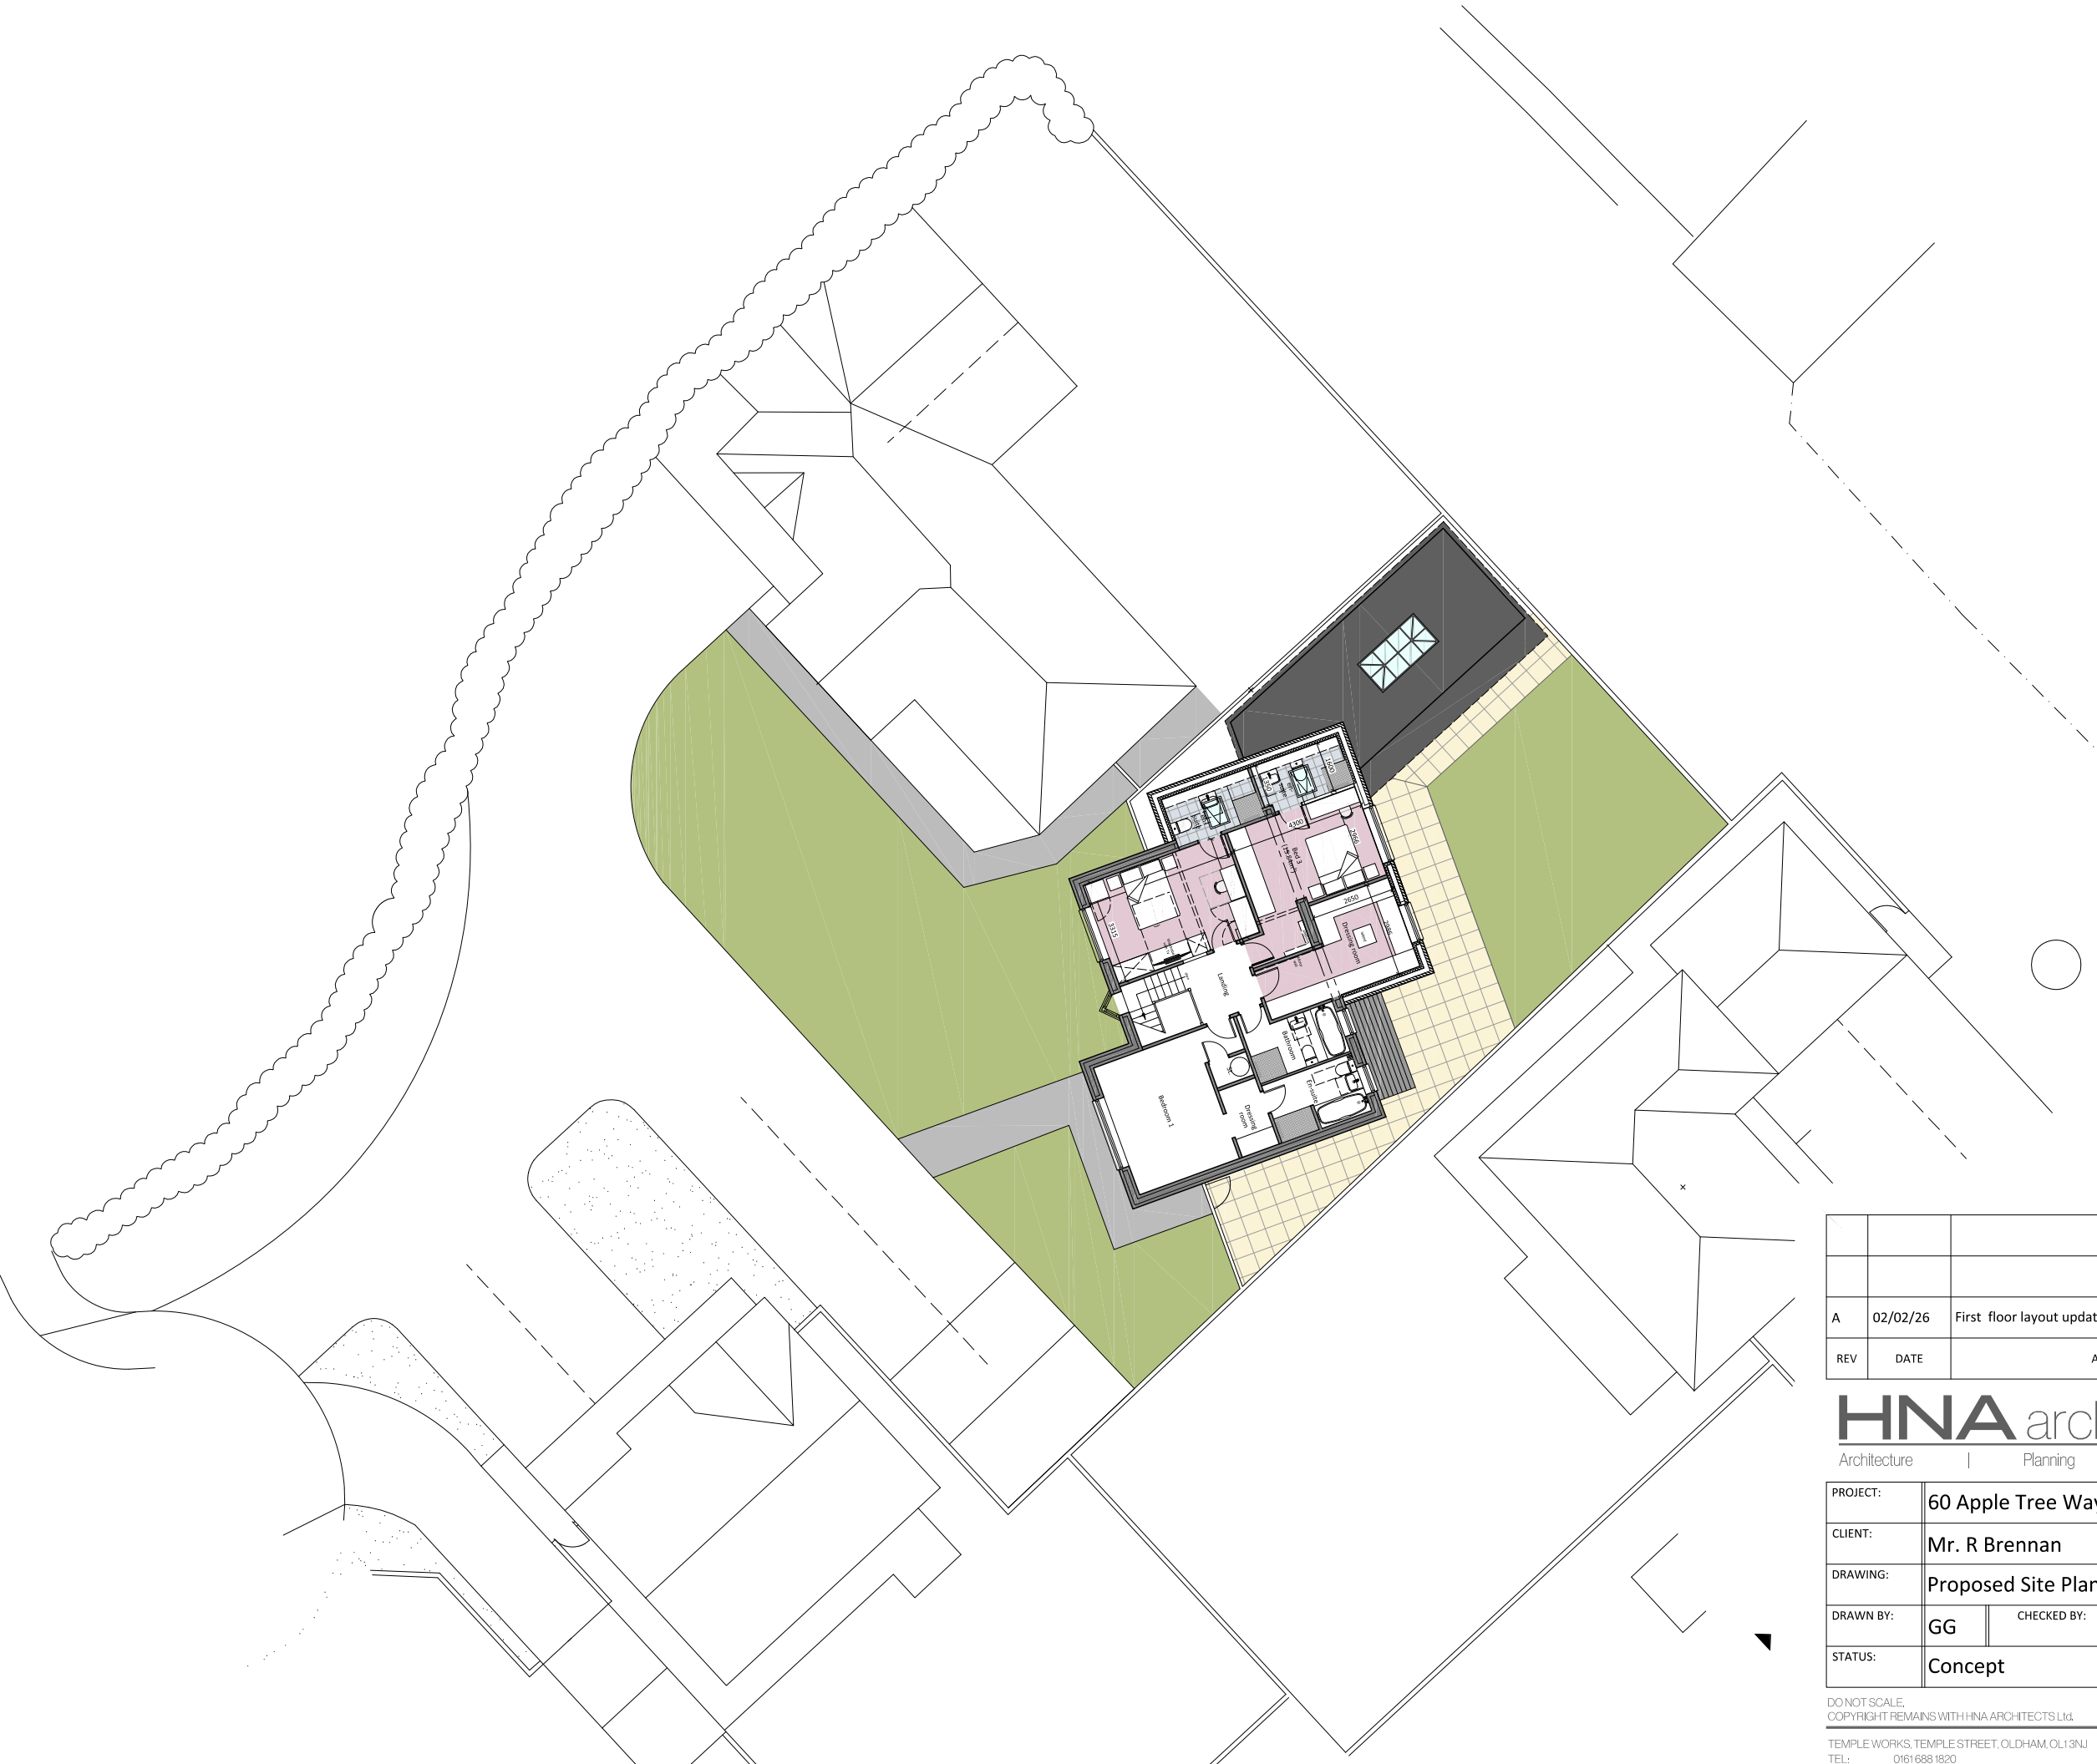


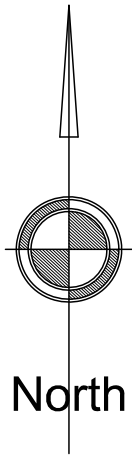

A	02/02/26	First floor layout updated	GG	--
REV	DATE	AMENDMENT	BY	CHKD

HNA architects
Architecture | Planning | Design

PROJECT:	60 Apple Tree Way, Rochdale			
CLIENT:	Mr. R Brennan			
DRAWING:	Proposed Site Plan (SK3) - First Floor			
DRAWN BY:	GG	CHECKED BY:	GG	CREATED: Jan 26
STATUS:	Concept		DRAWING No: 1544-SK3-004	SCALE: 1:200 @ A3
				REVISION: A

DO NOT SCALE.
COPYRIGHT REMAINS WITH HNA ARCHITECTS LTD.

TEMPLE WORKS, TEMPLE STREET, OLDHAM, OL1 3NJ
TEL: 0161 688 1820
E-MAIL: info@hna-architects.co.uk

