
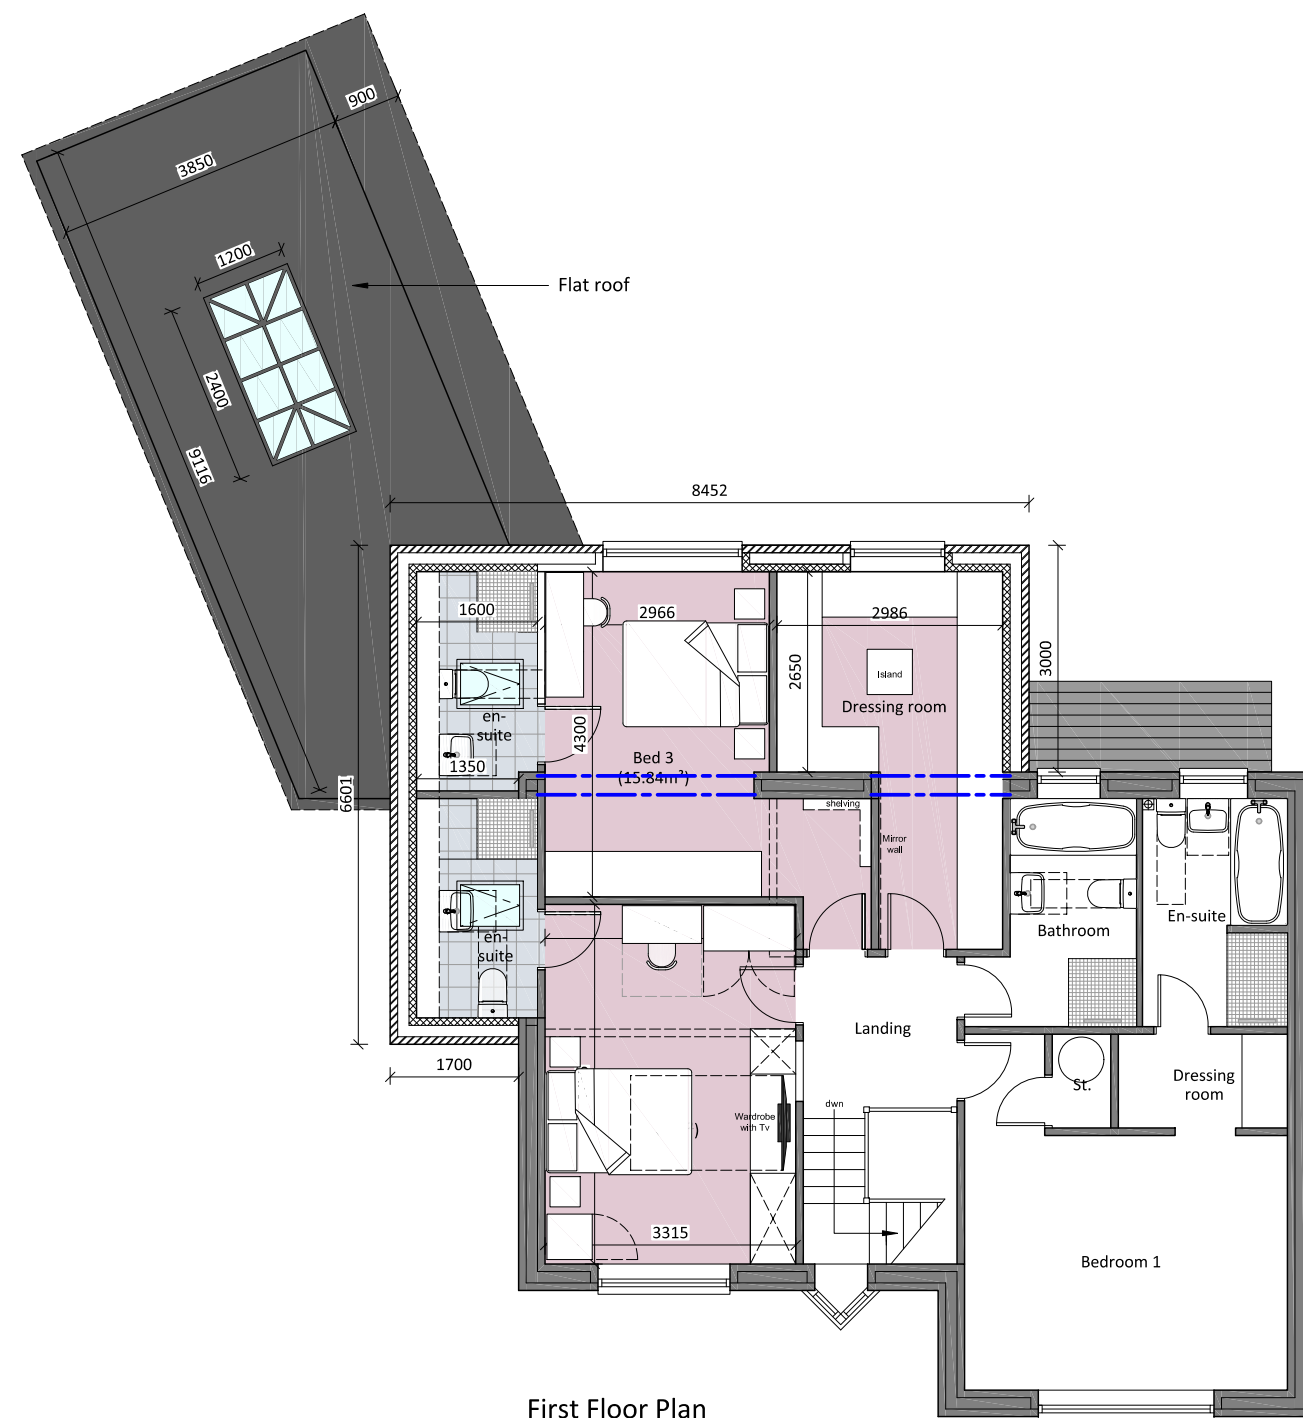


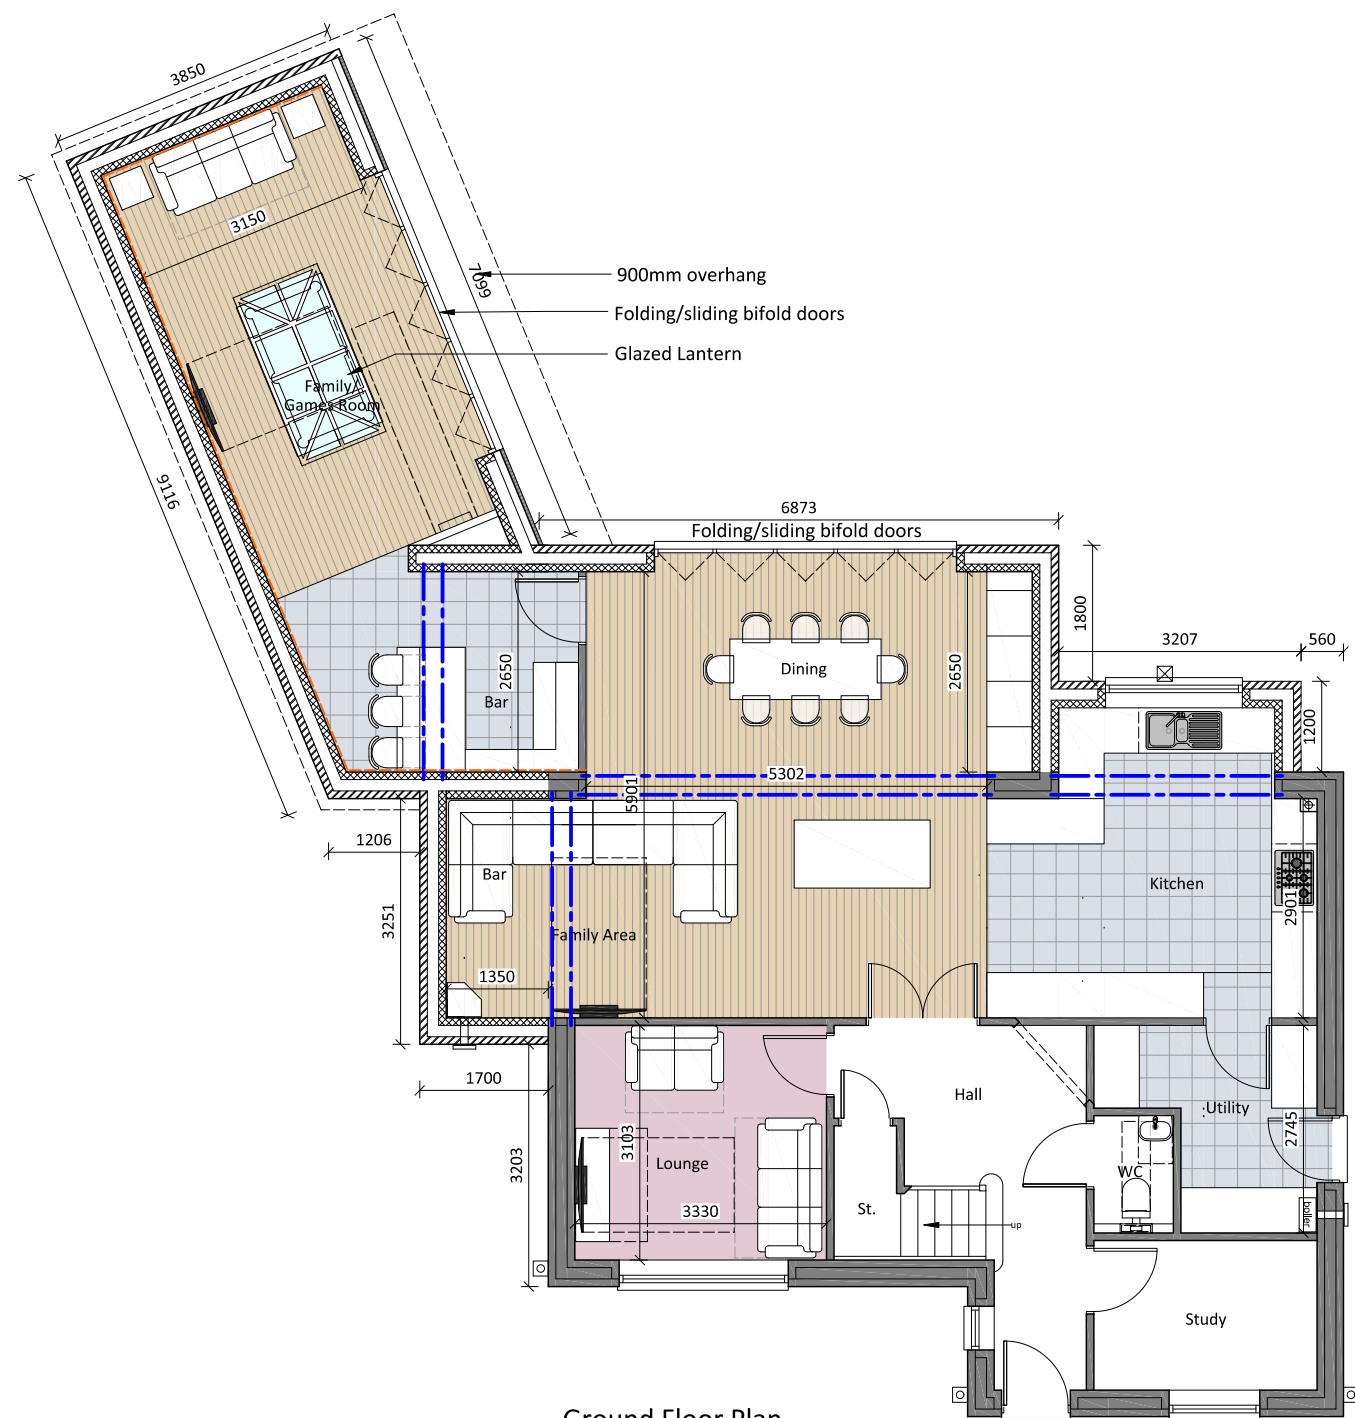

----- Structural Beam/Lintel

B	23/03/26	GF Furniture and kitchen altered.	GG	--
A	02/02/26	Glazed lantern added. FF Layout altered	GG	--

PROJECT:	60 Apple Tree Way, Rochdale				
CLIENT:	Mr. R Brennan				
DRAWING:	Proposed Floor Plans - (SK3)				
DRAWN BY:	GG	CHECKED BY:	GG	CREATED: Jan 26	SCALE: 1:100 @ A3
STATUS:	Concept			DRAWING No: 1544-SK3-101	REVISION: B

DO NOT SCALE.
COPYRIGHT REMAINS WITH HNA ARCHITECTS Ltd.

TEMPLE WORKS, TEMPLE STREET, OLDHAM, OL13NJ
TEL: 0161688 1820
E-MAIL: info@hna-architects.co.uk

RIBA 
Chartered Practice