






Proposed Laundrette Plan (scale 1:25)

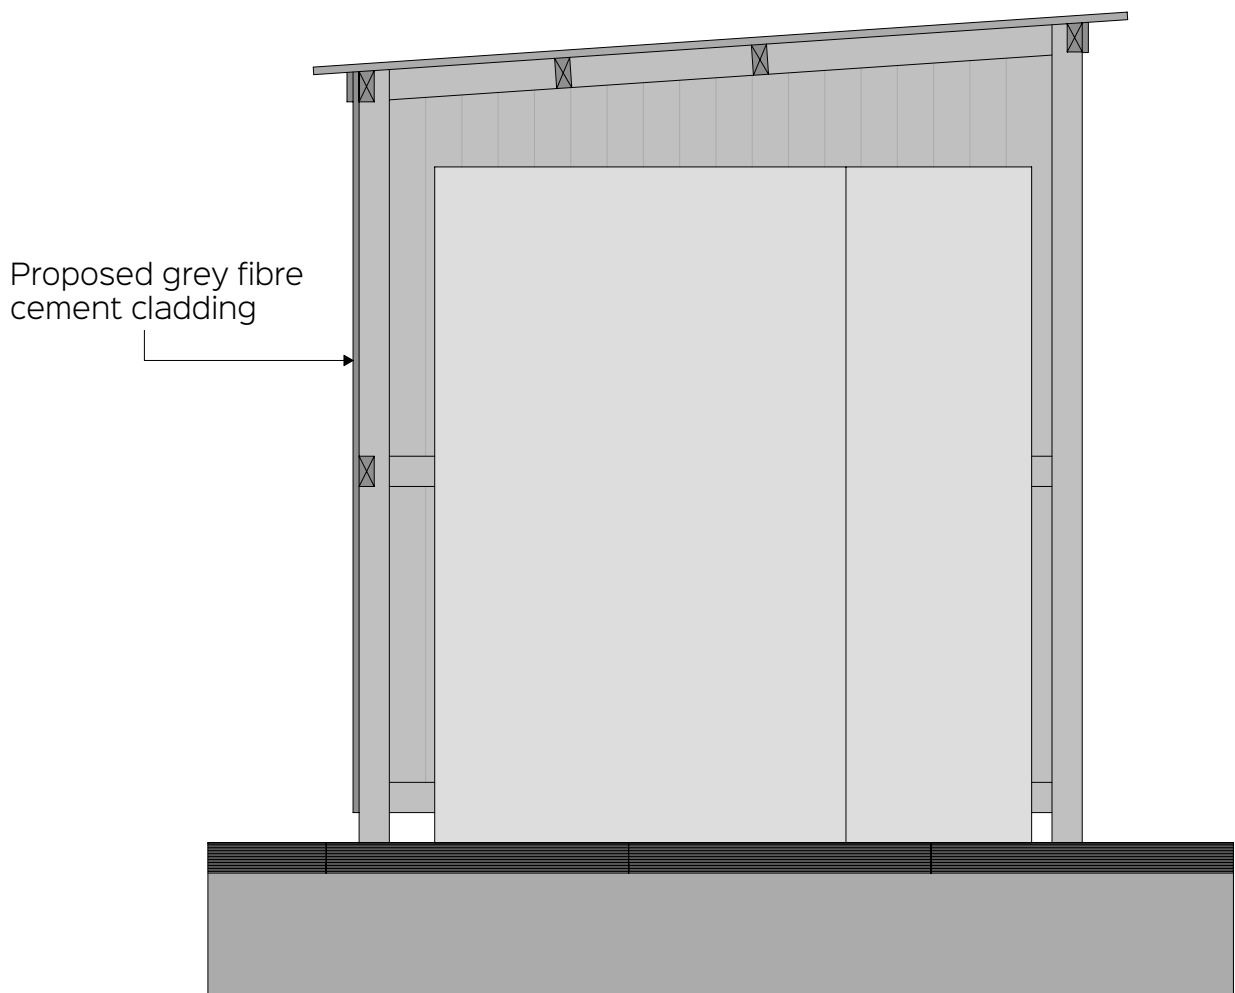


Proposed Laundrette Section (scale 1:25)

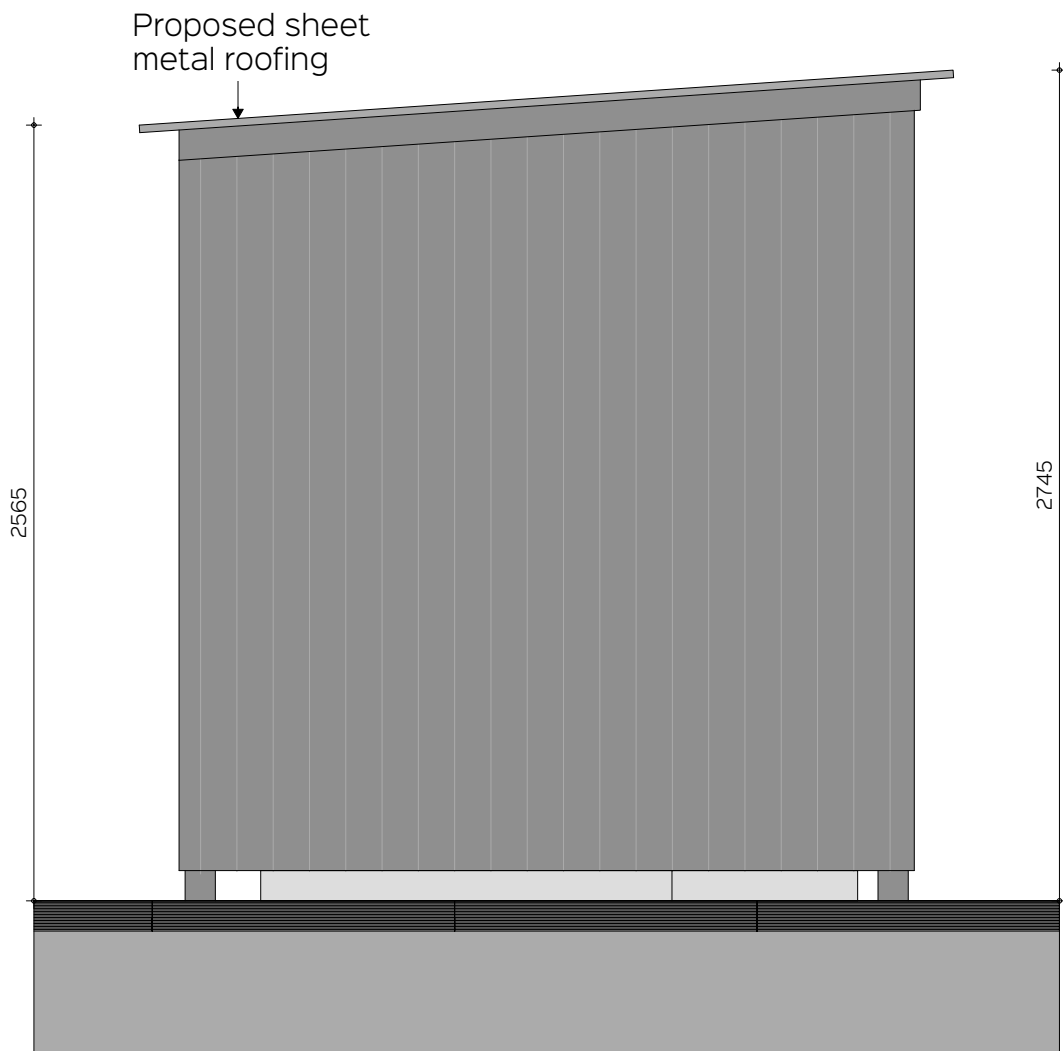


Proposed Laundrette Elevation A (scale 1:25)

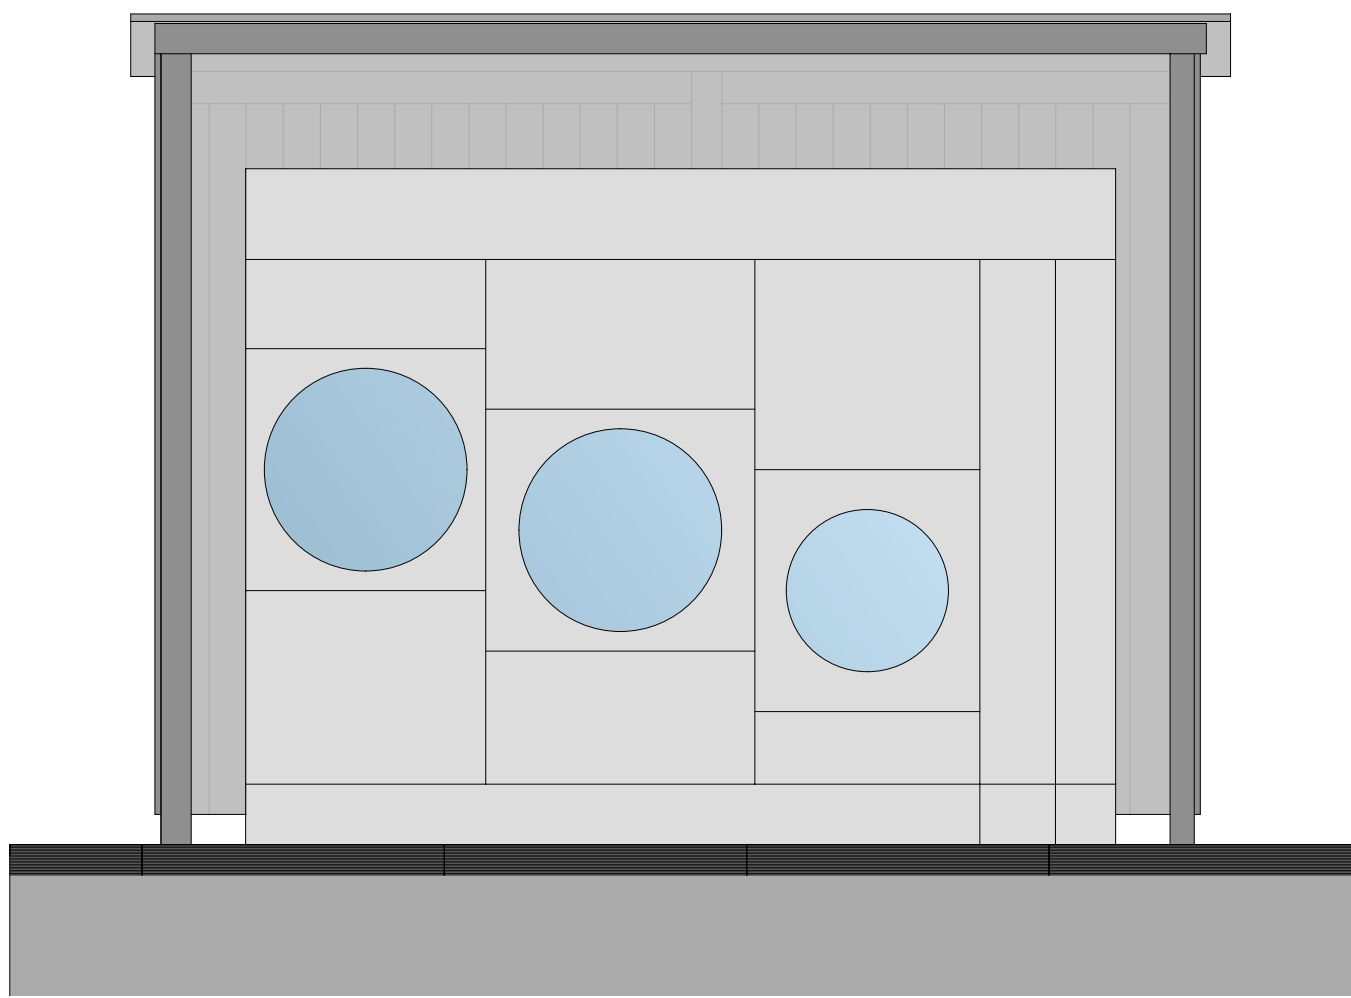

Proposed Laundrette Front Elevation (scale 1:25)

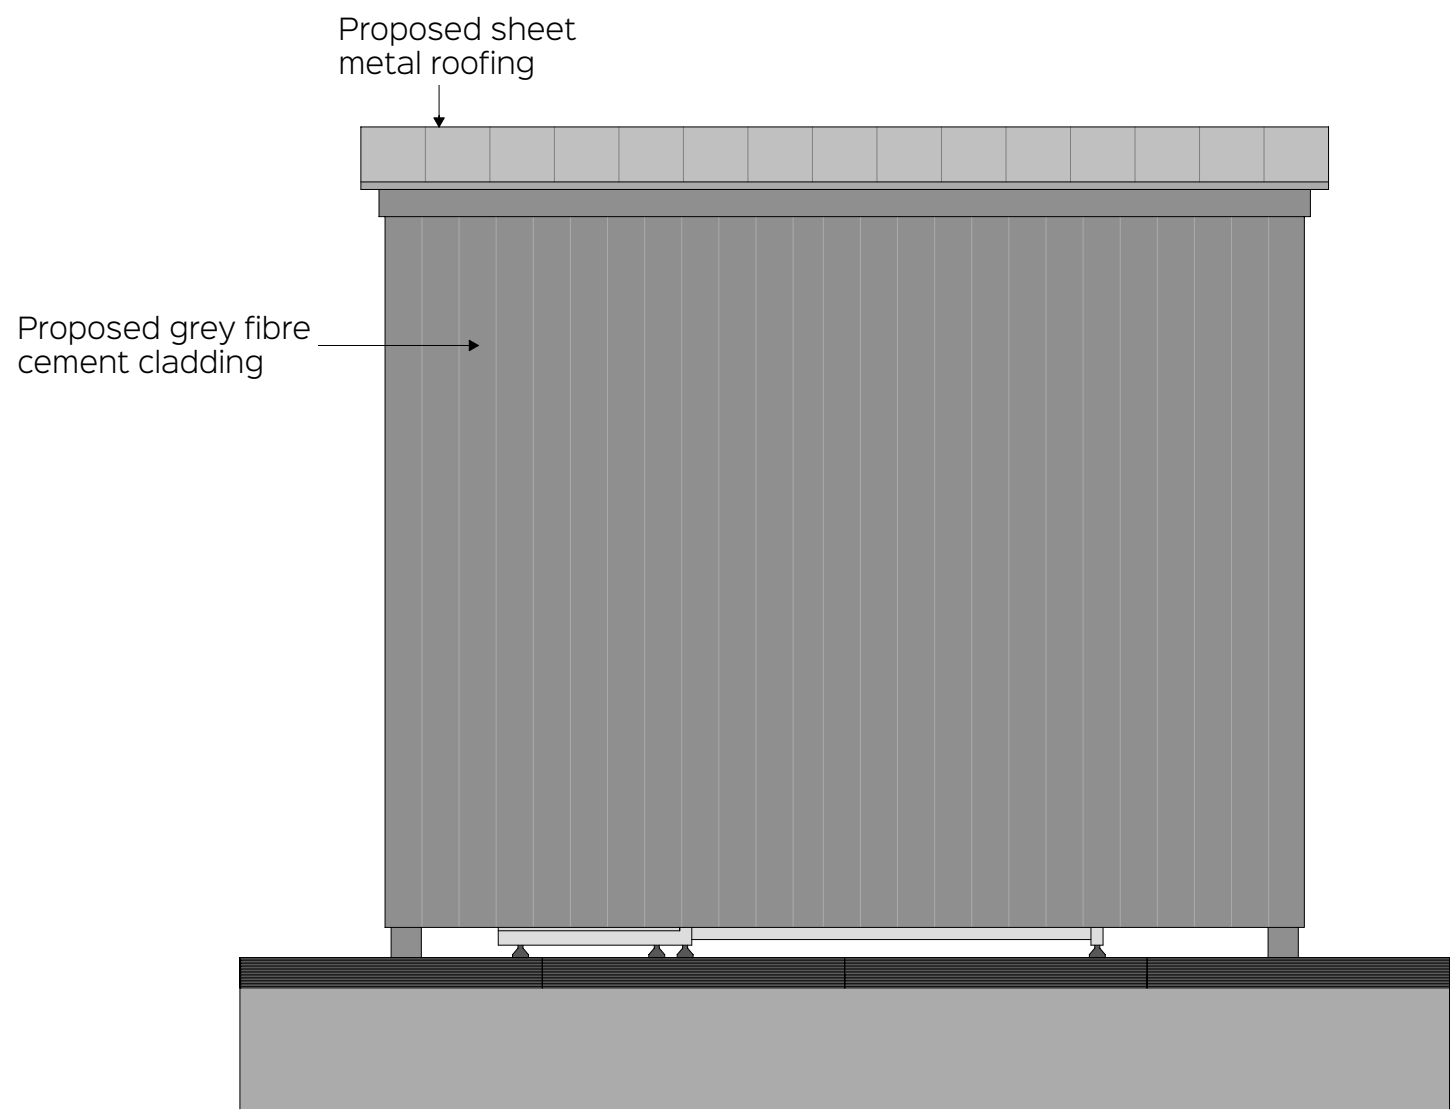

Proposed Laundrette Rear Elevation (scale 1:25)

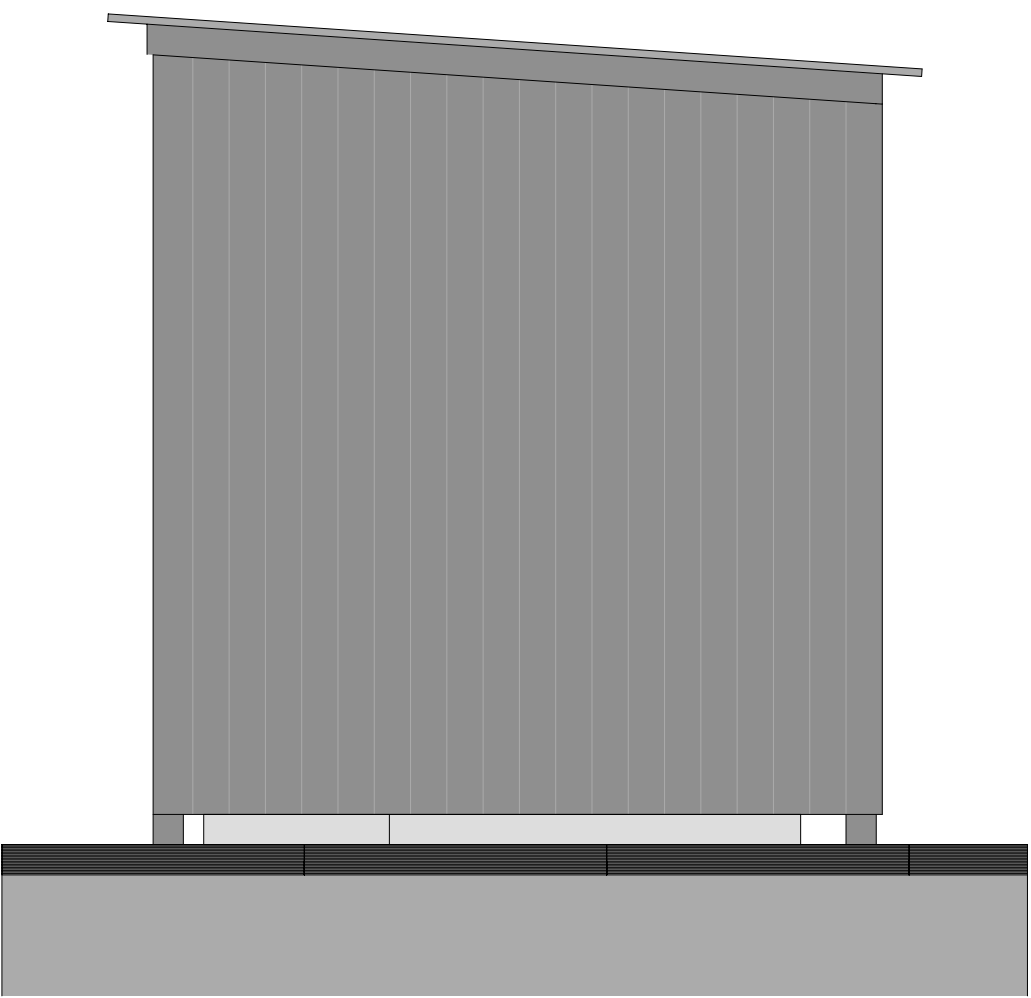

Proposed Laundrette Elevation B (scale 1:25)



CLIENT: Moonbeam Car Wash		
PROJECT: Jet Wash, Vacuum, Laundrette Dog-Wash & Vending		
SITE LOCATION: 311 Kingsway, Rochdale, Lancashire, OL16 5BX		
DRAWING: Proposed Boundary Treatment & Dog Wash & Vending Elevations		
DATE: February 2026	SIZE: A1	SCALE: 1:25
DRAWING NUMBER: J / 25 / 115 / 11	REV: A1	STATUS: PLANNING
DRAWN BY: AJB	CHECKED BY: NMB	© COPYRIGHT RESERVED