
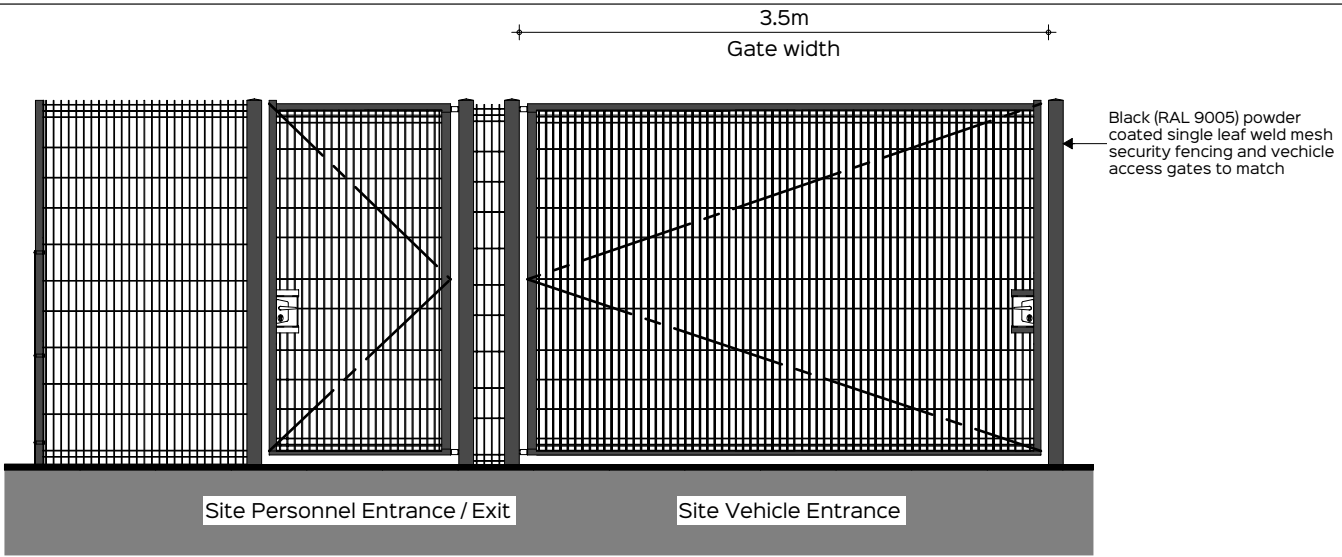


Proposed Boundary Treatment Elevation (scale 1:50)

 


Any discrepancies or proposed alterations to be notified to the designers and further instructions obtained prior to the commencement of work. For critical dimensions, use figured dimensions only - do not scale. All dimensions and levels to be verified on site prior to work commencing.


DATE:	REV:	DRAWN:	NOTE:
04.03.26	A	AJB	Alterations made in accordance with clients requirements
25.03.26	B	AJB	Revised layout of dog wash to incorporate vending machine





Photo A - Example of proposed black weldmesh fence boundary treatment

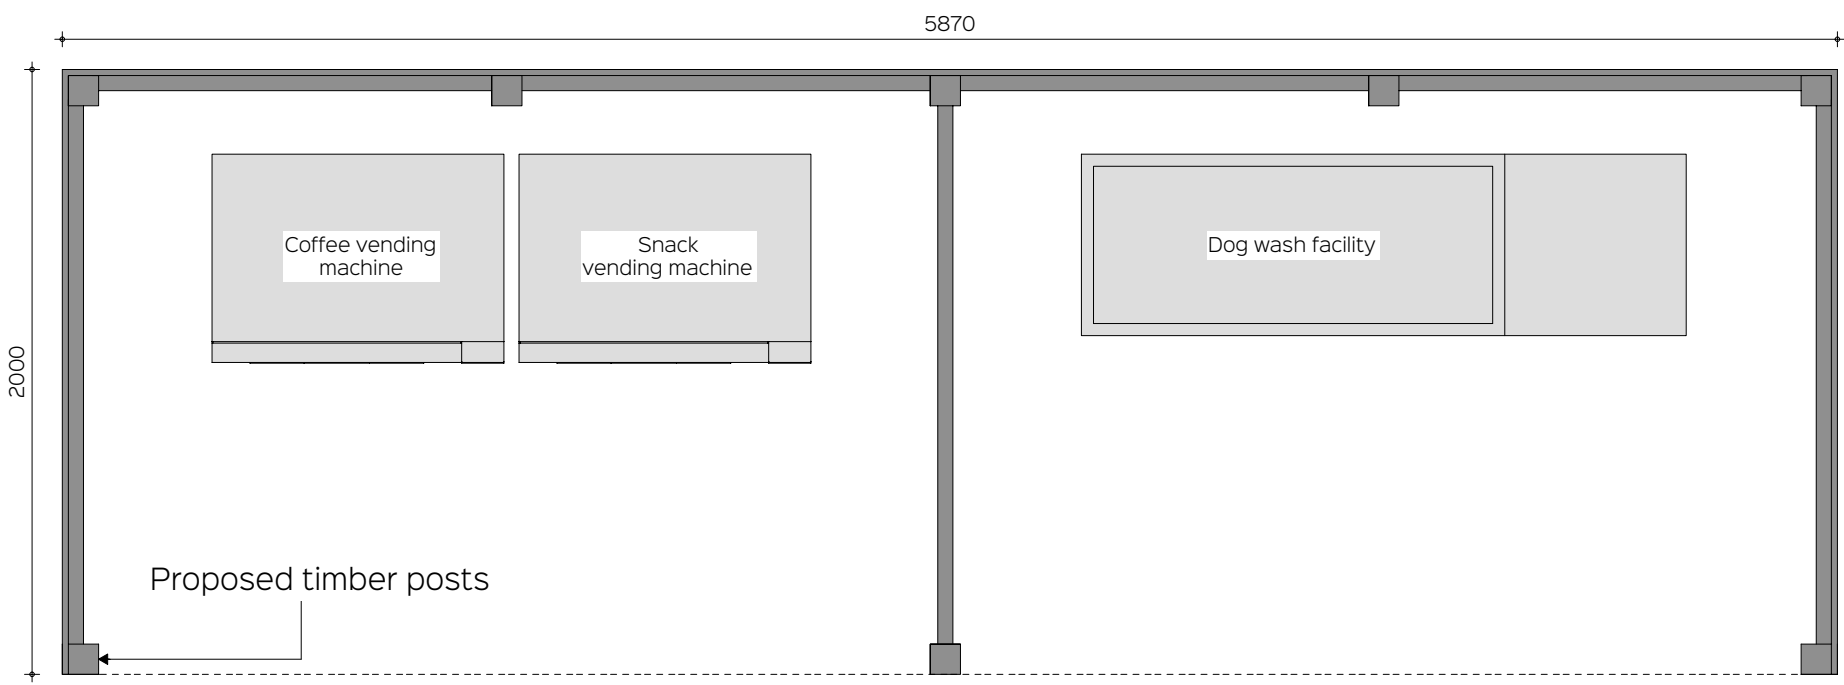


Proposed Dog Wash & Vending Plan (scale 1:25)

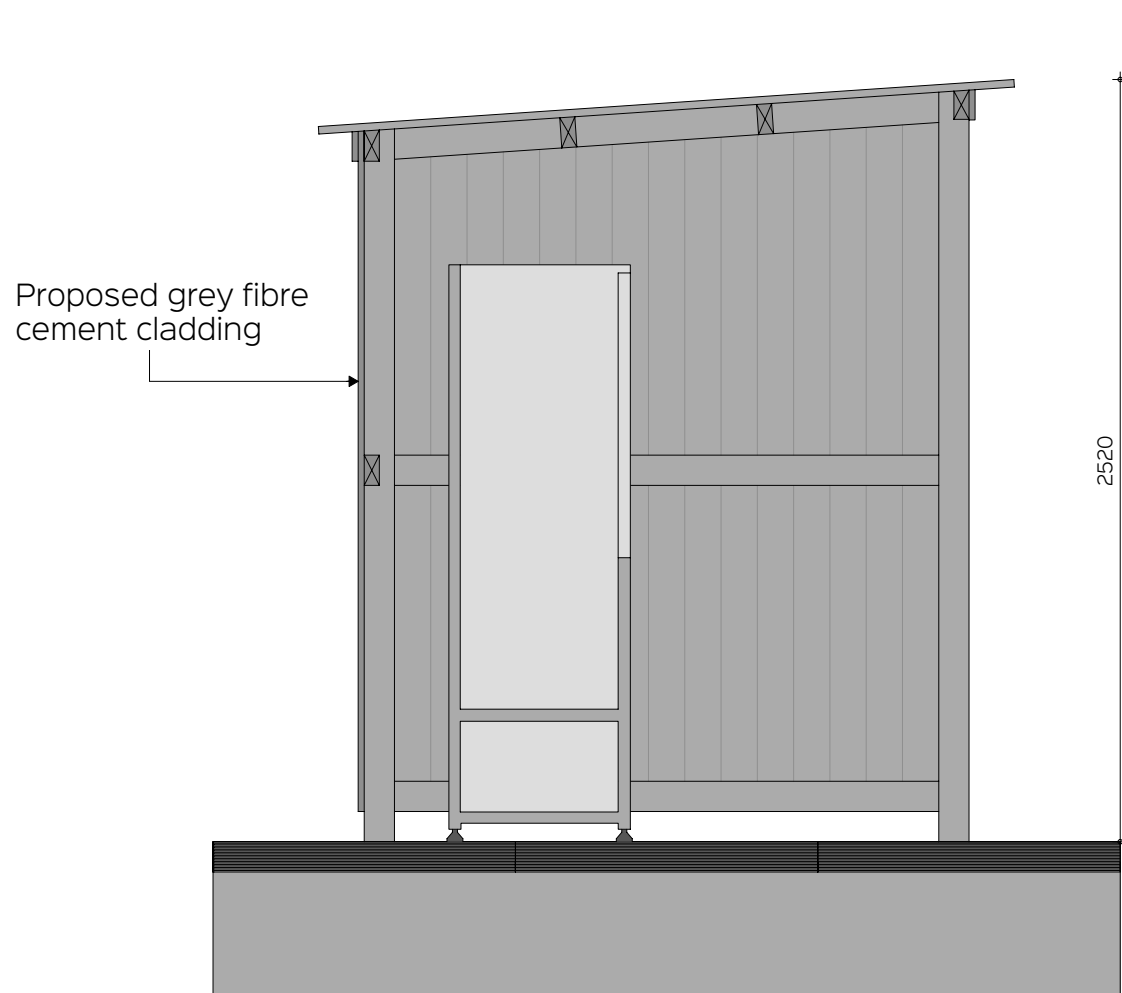



Proposed Dog Wash & Vending Section (scale 1:25)

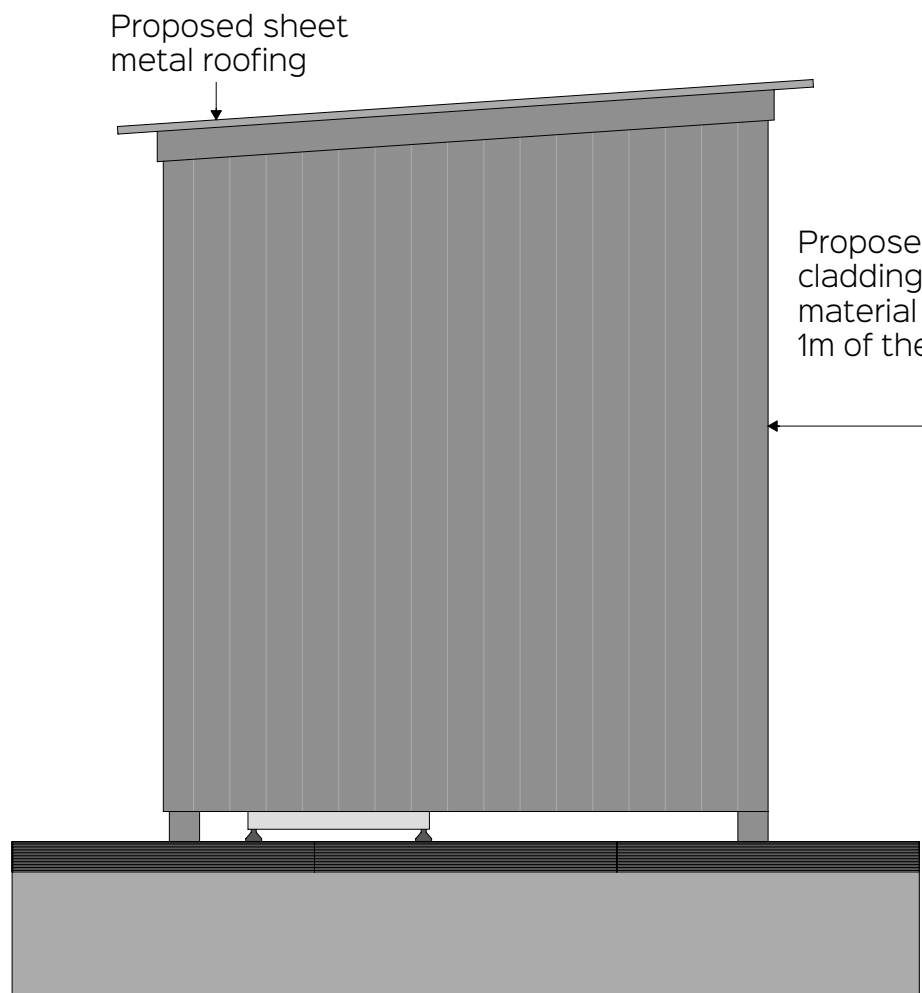 



Proposed Dog Wash Side Elevation A (scale 1:25)

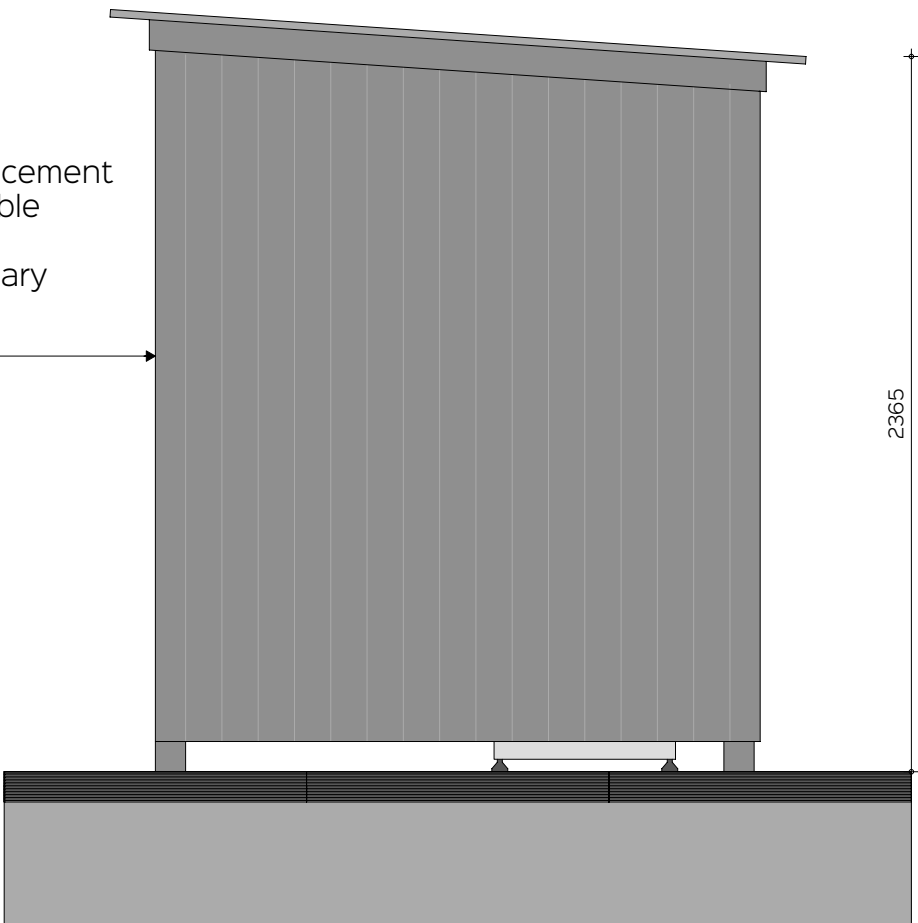


Proposed Dog Wash Side Elevation B (scale 1:25)

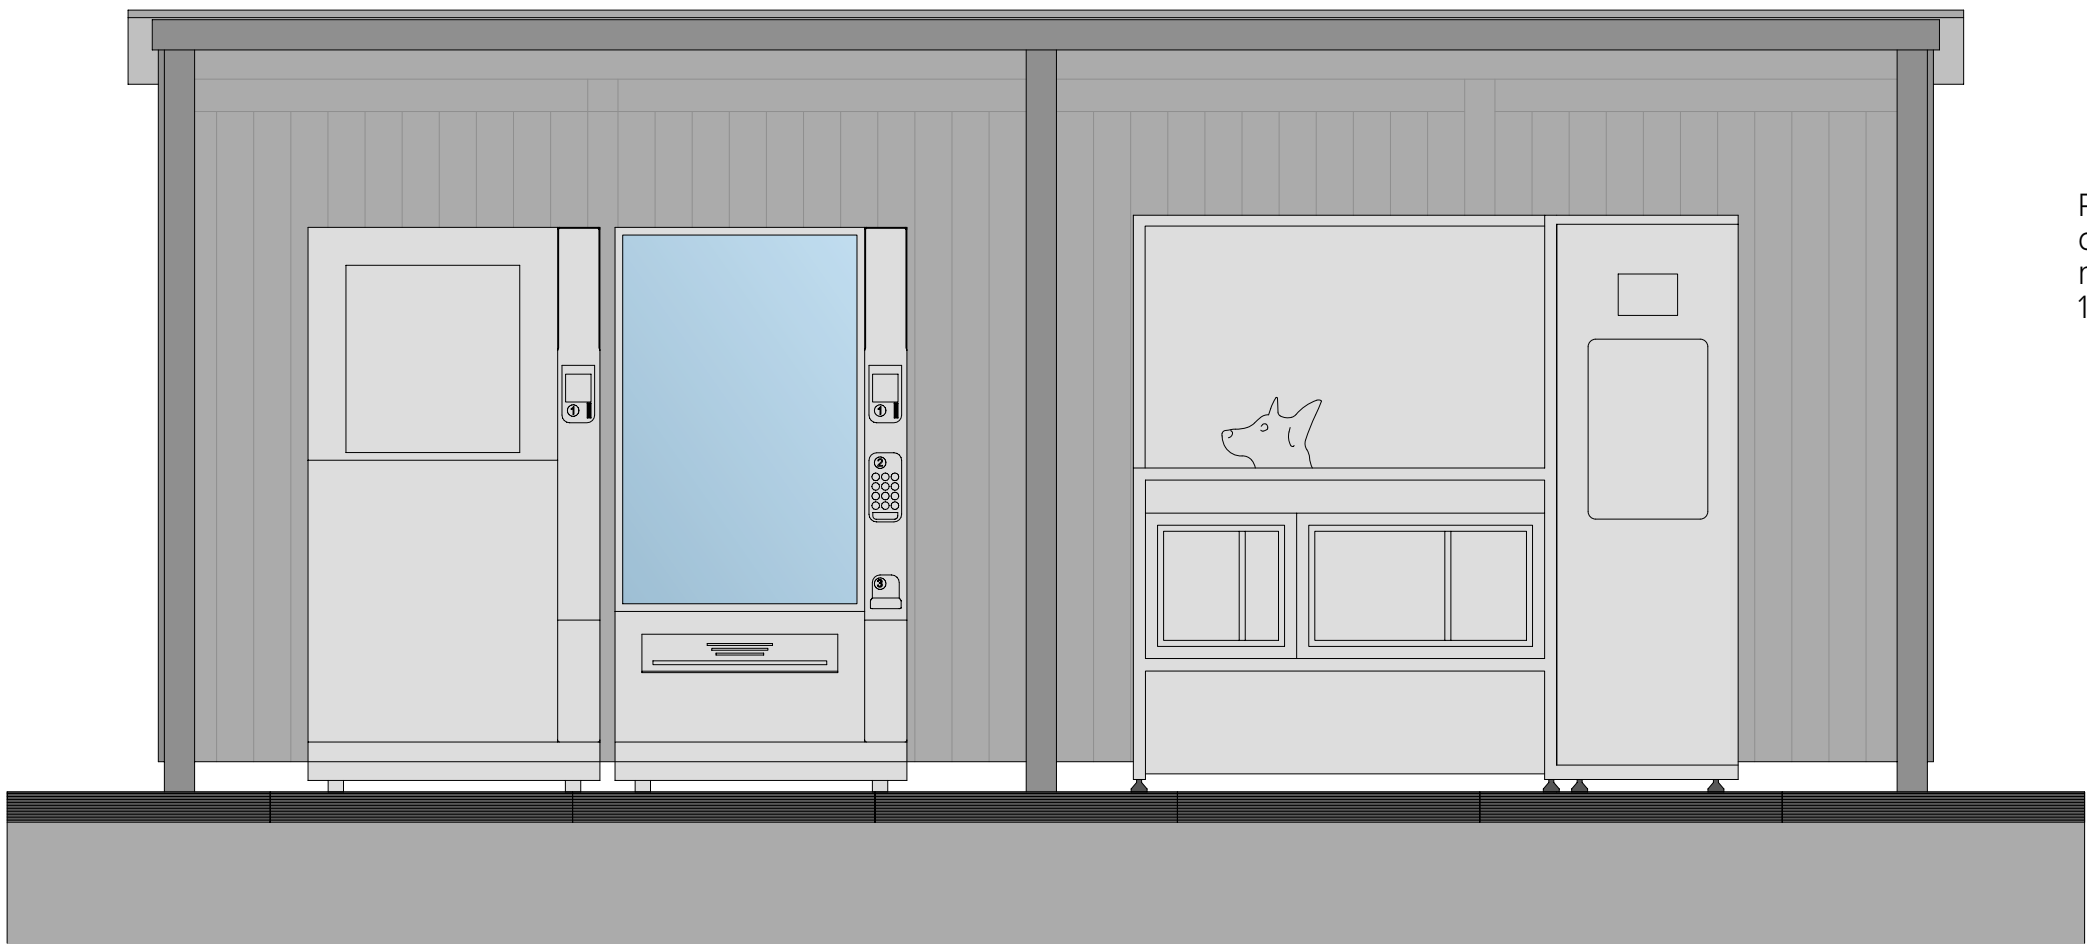 

Proposed Dog Wash & Vending Front Elevation (scale 1:25)

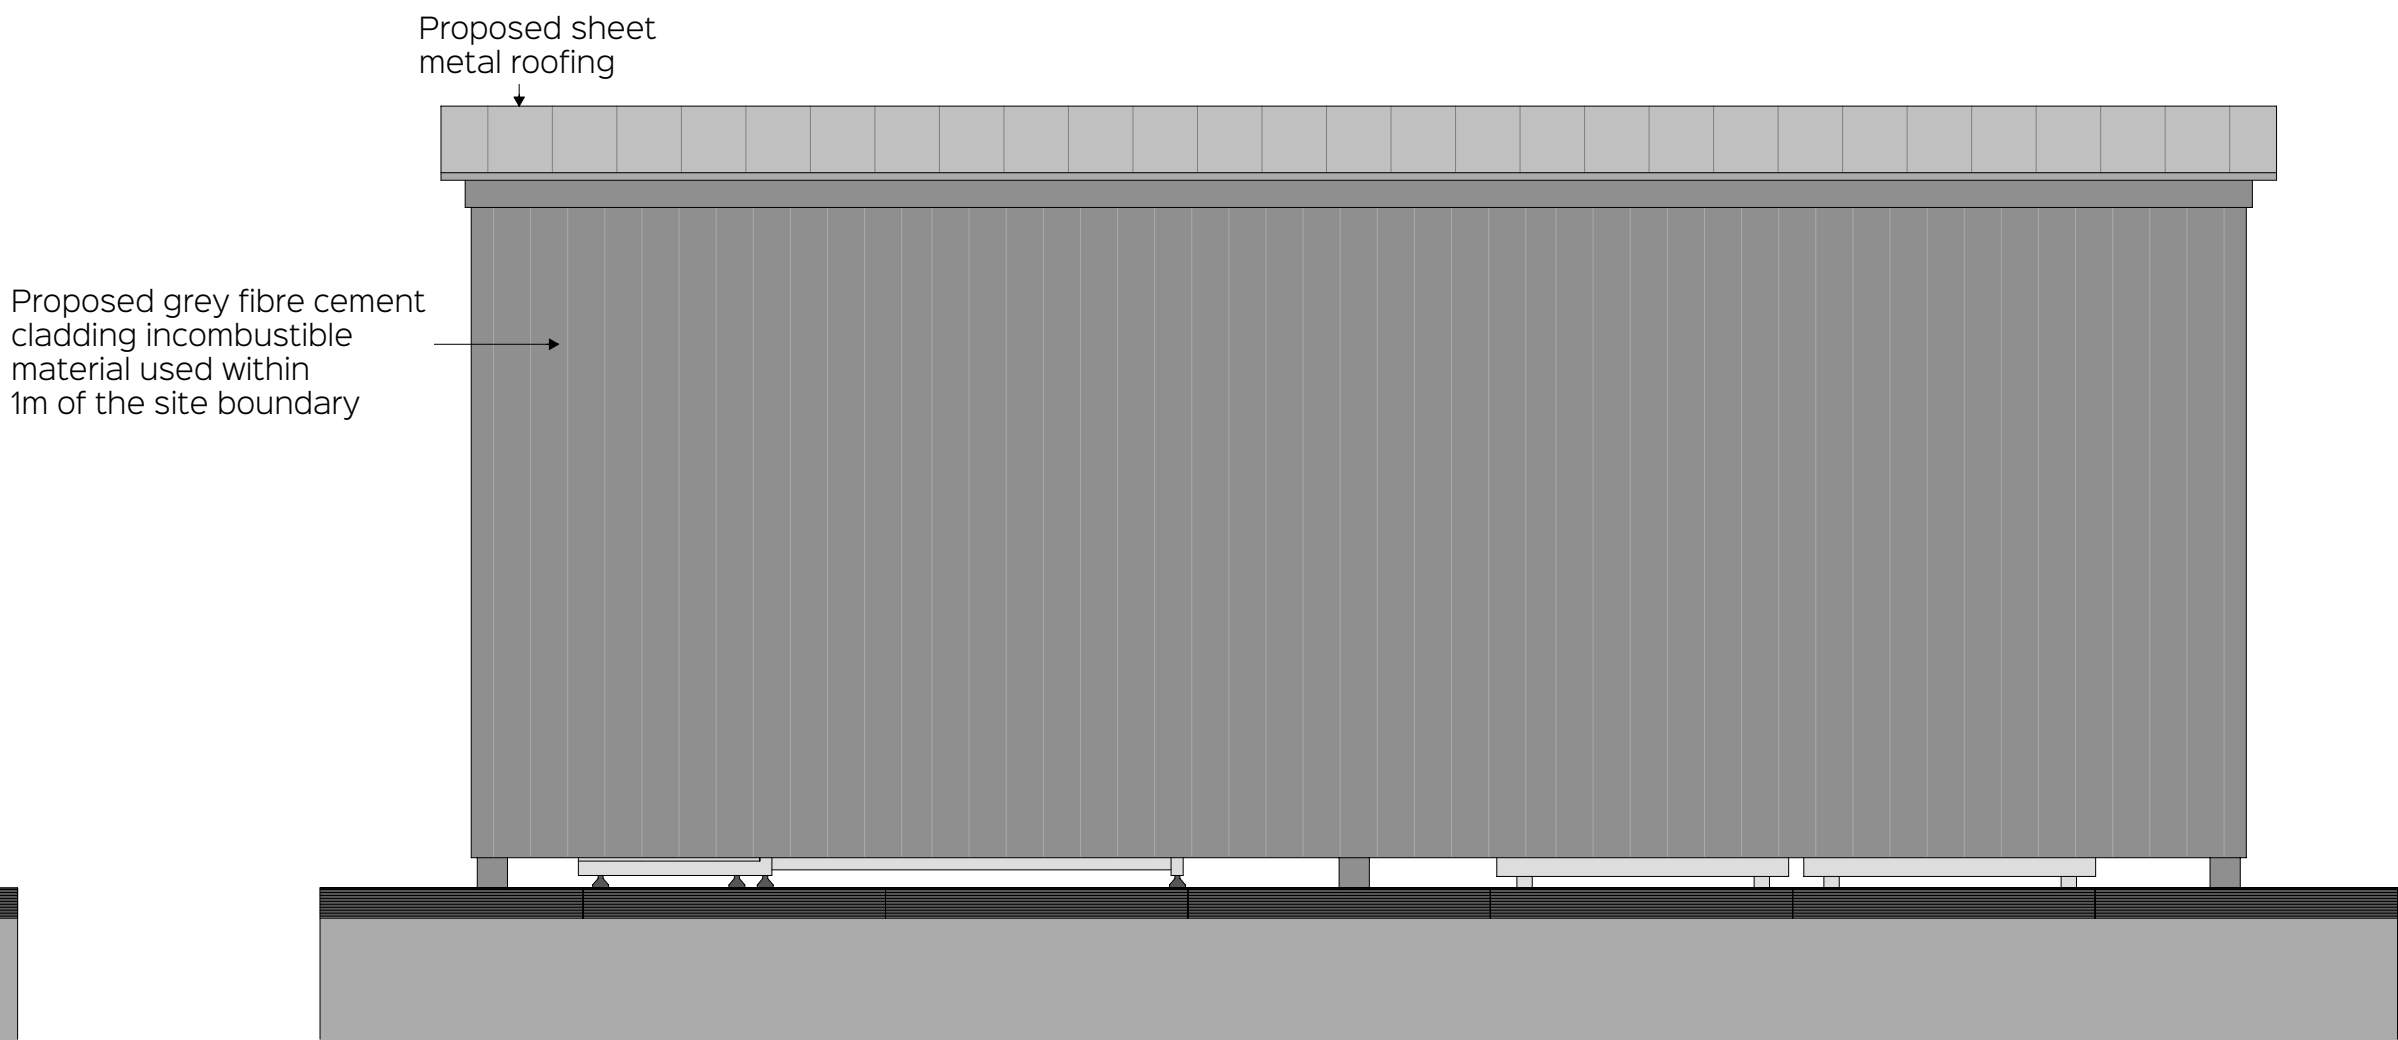 

Proposed Dog Wash & Vending Rear Elevation (scale 1:25)

 

CLIENT: Moonbeam Car Wash			
PROJECT: Jet Wash, Vacuum, Laundrette Dog-Wash & Vending			
SITE LOCATION: 311 Kingsway, Rochdale, Lancashire, OL16 5BX			
DRAWING: Proposed Boundary Treatment & Dog Wash & Vending Elevations			
DATE: February 2026	SIZE: A1	SCALE: 1:25, 1:50	
DRAWING NUMBER: J / 25 / 115 / 06	REV: B	STATUS: PLANNING	
DRAWN BY: AJB	CHECKED BY: NMB	© COPYRIGHT RESERVED	

