




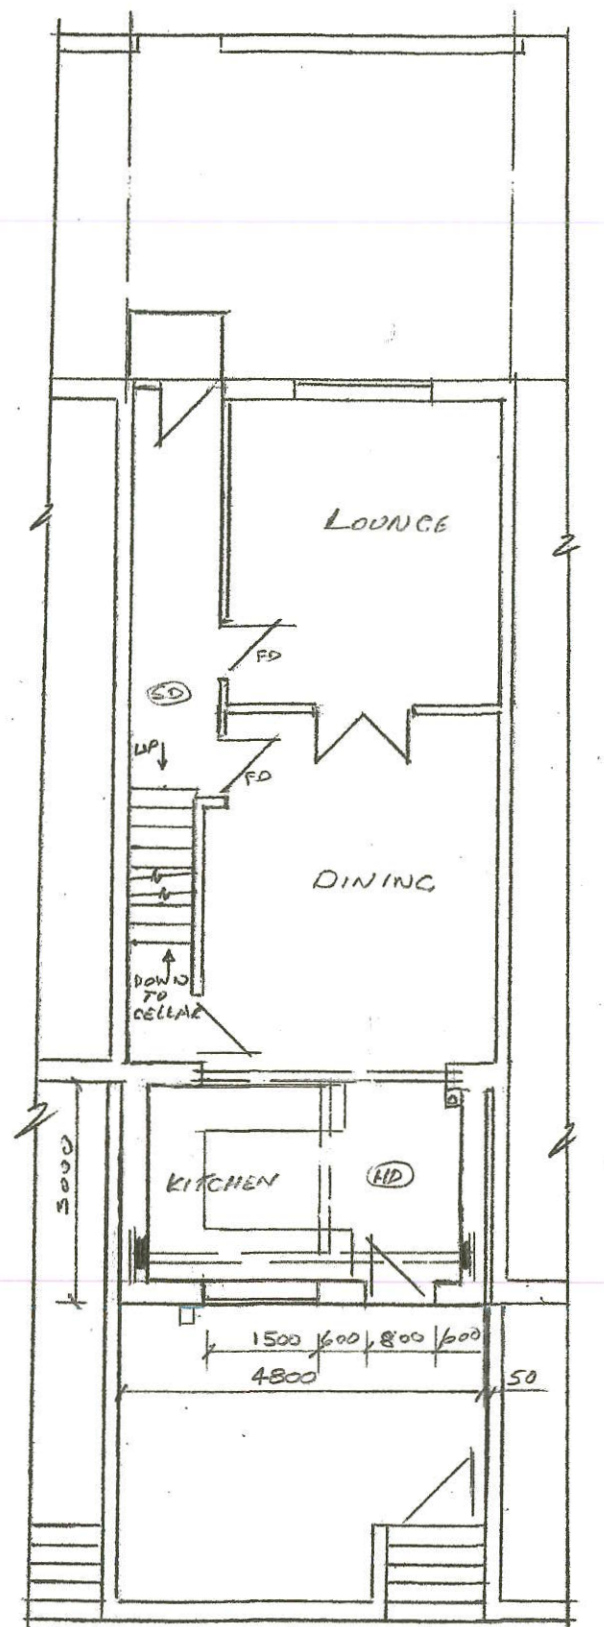


PROPOSED GROUND FLOOR PLAN

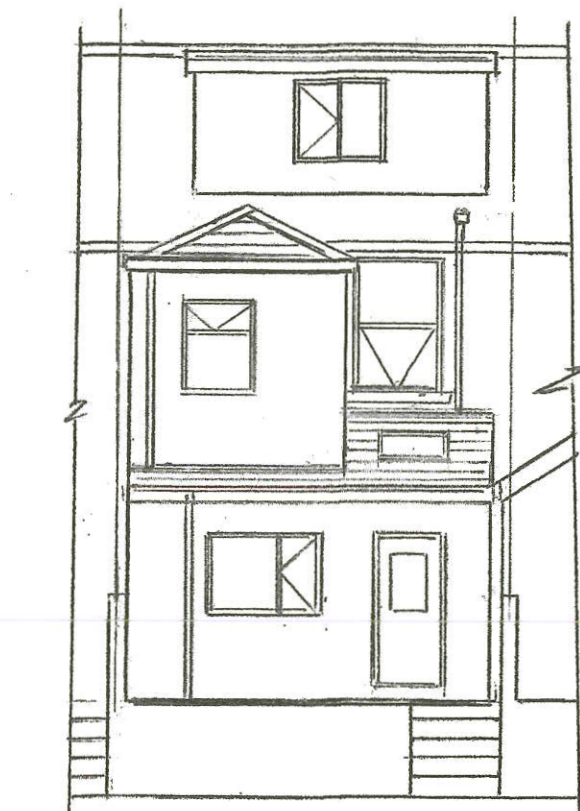

PROPOSED REAR ELEVATION

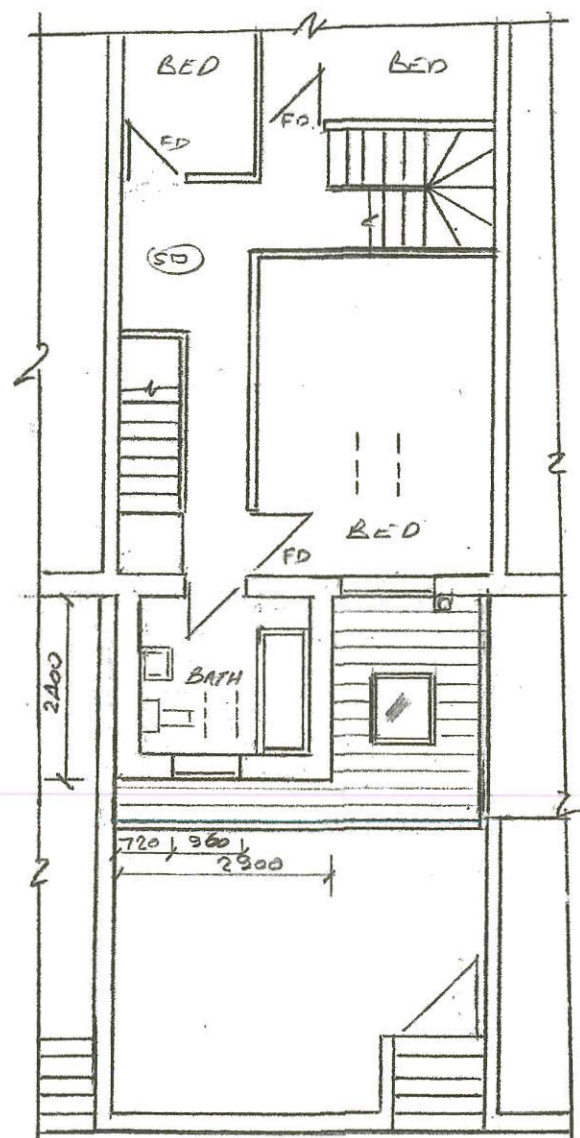


PROPOSED FIRST FLOOR PLAN

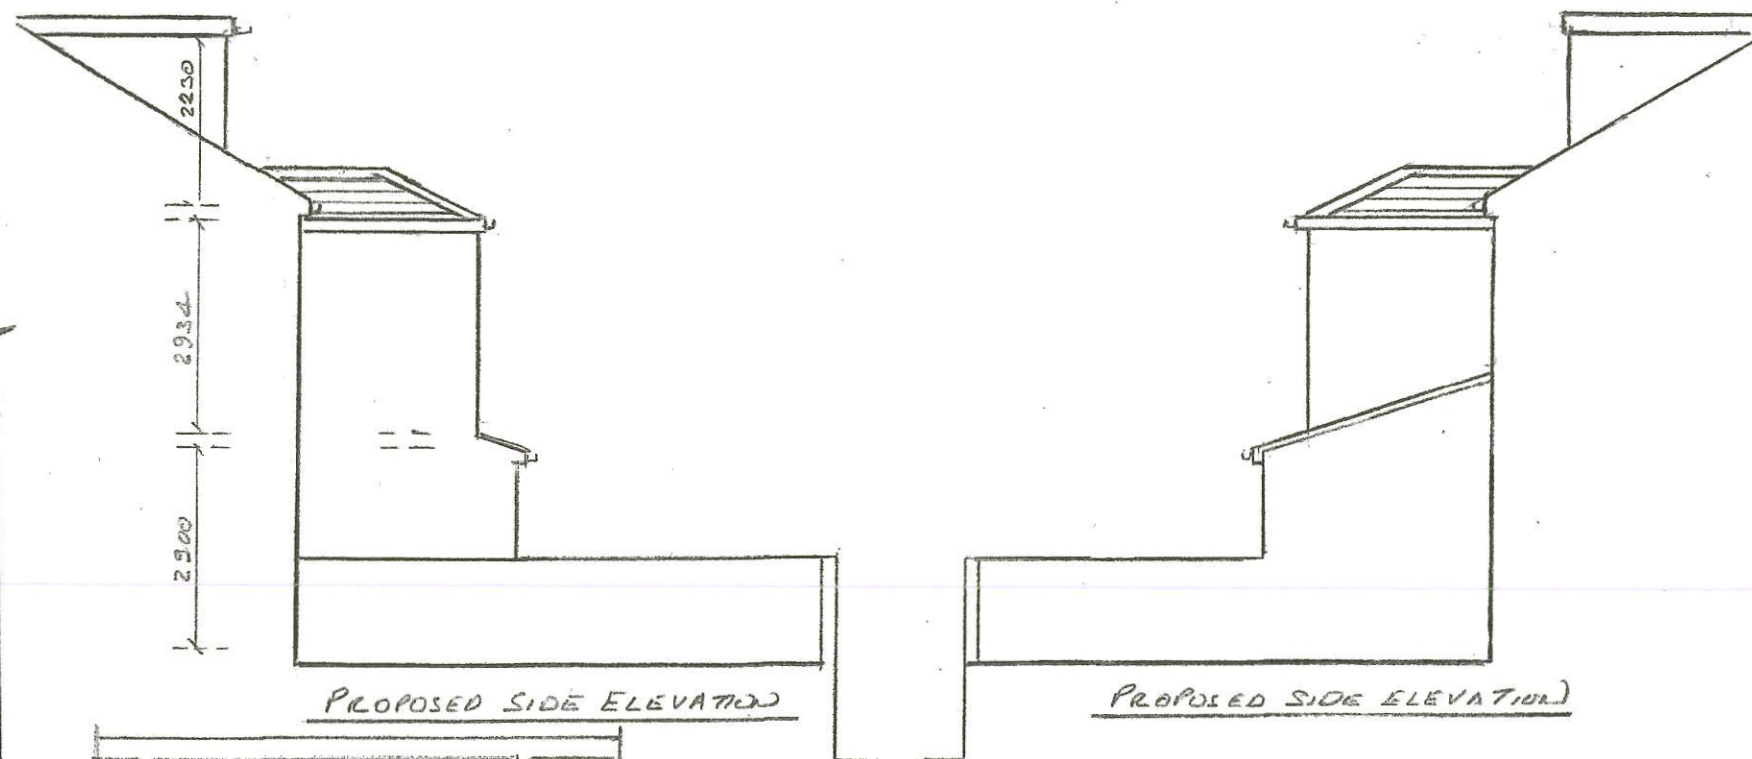

PROPOSED SIDE ELEVATION

PROPOSED SIDE ELEVATION

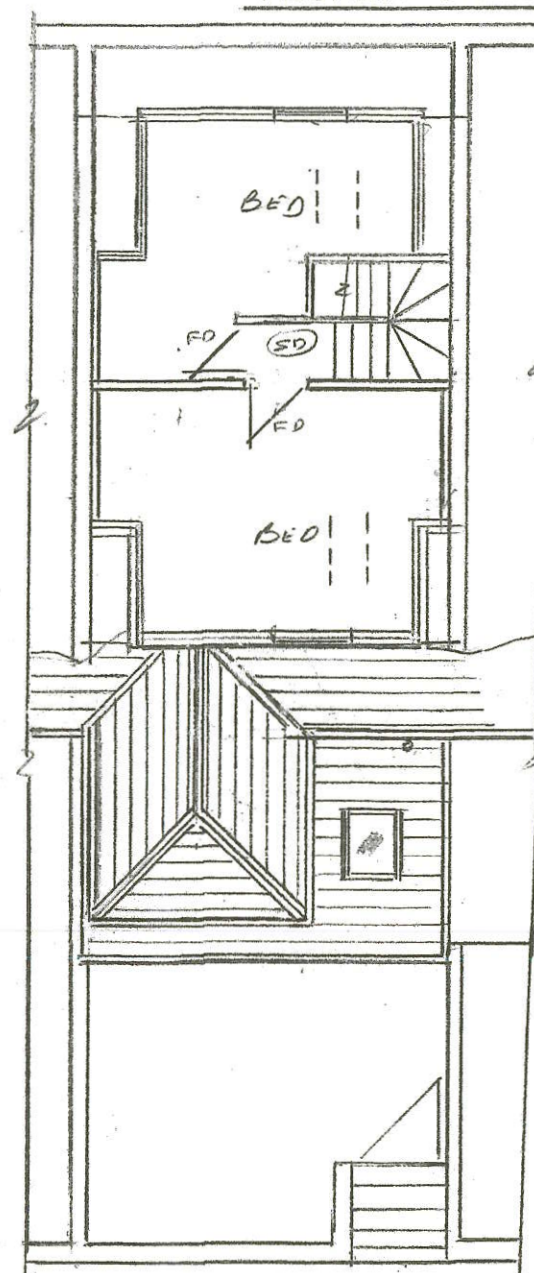

PROPOSED LOFT PLAN

NOTE  
ALL DRAINAGE TO BE EXPOSED  
& AGREED ON SITE PRIOR TO  
START OF WORKS

**Thompson Designs**  
Tel 0161 705 1458 Mob 07884 318634

Sheet 2  
Proposed Plans & Elevations  
10 Mayfield Terrace  
Rochdale OL16 2NQ  
Scale 1:100 @ A3 Date March 2026