



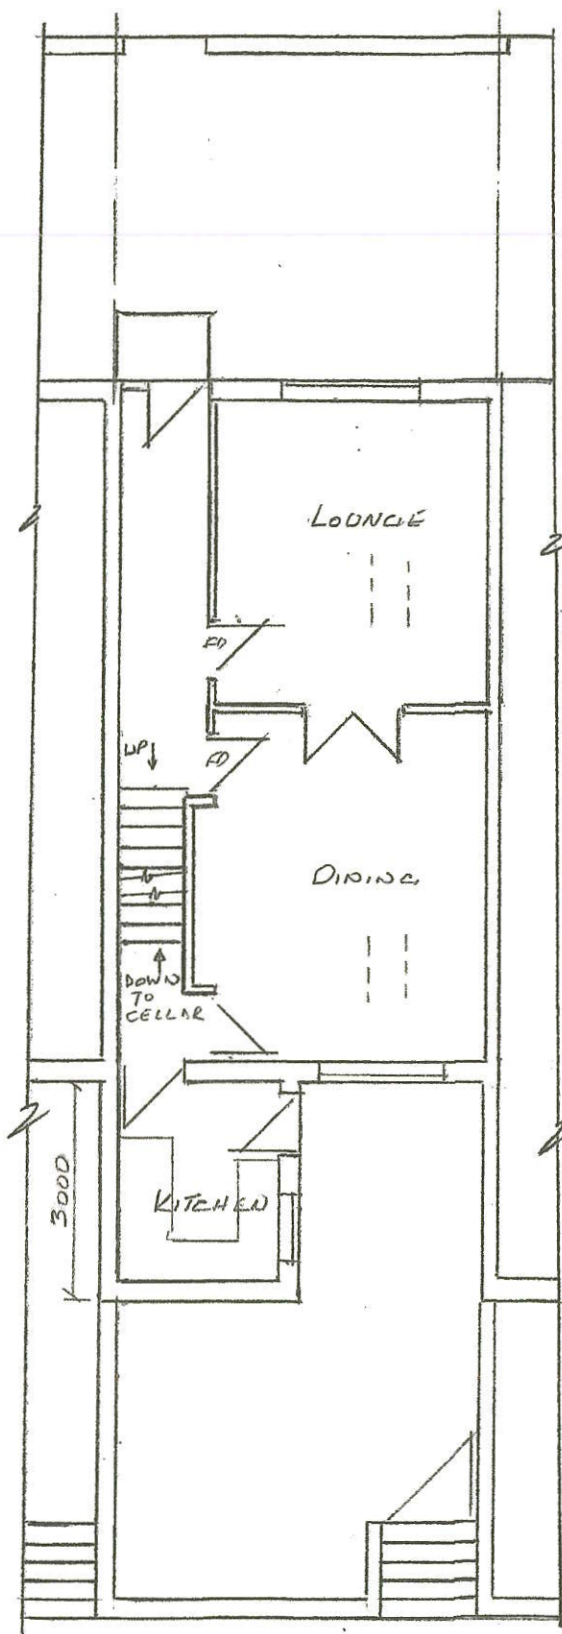


EXISTING GROUND FLOOR PLAN



EXISTING REAR ELEVATION

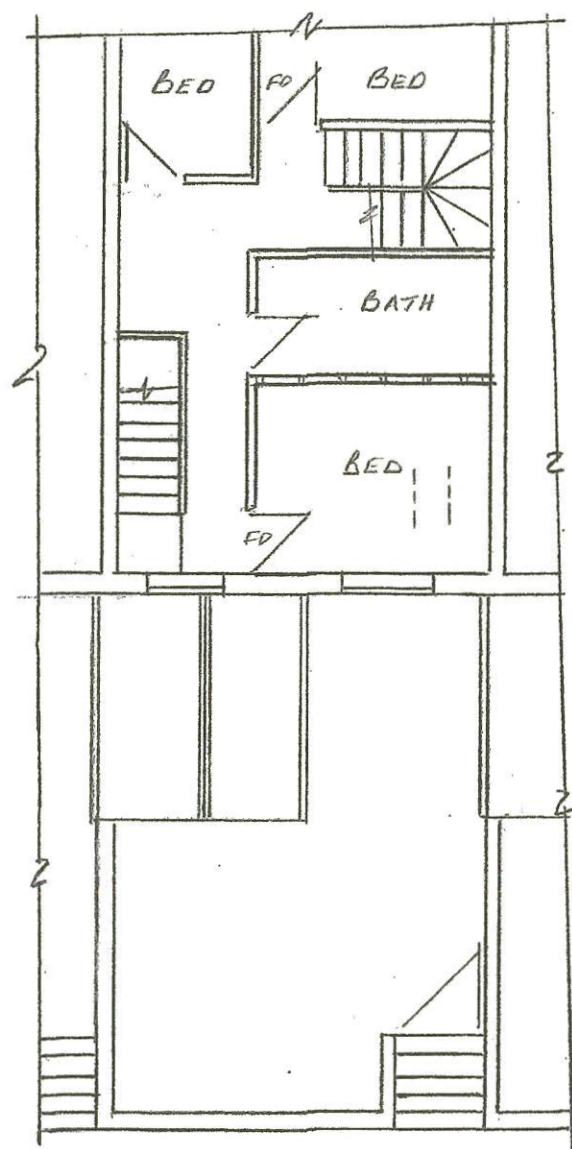


EXISTING FIRST FLOOR PLAN

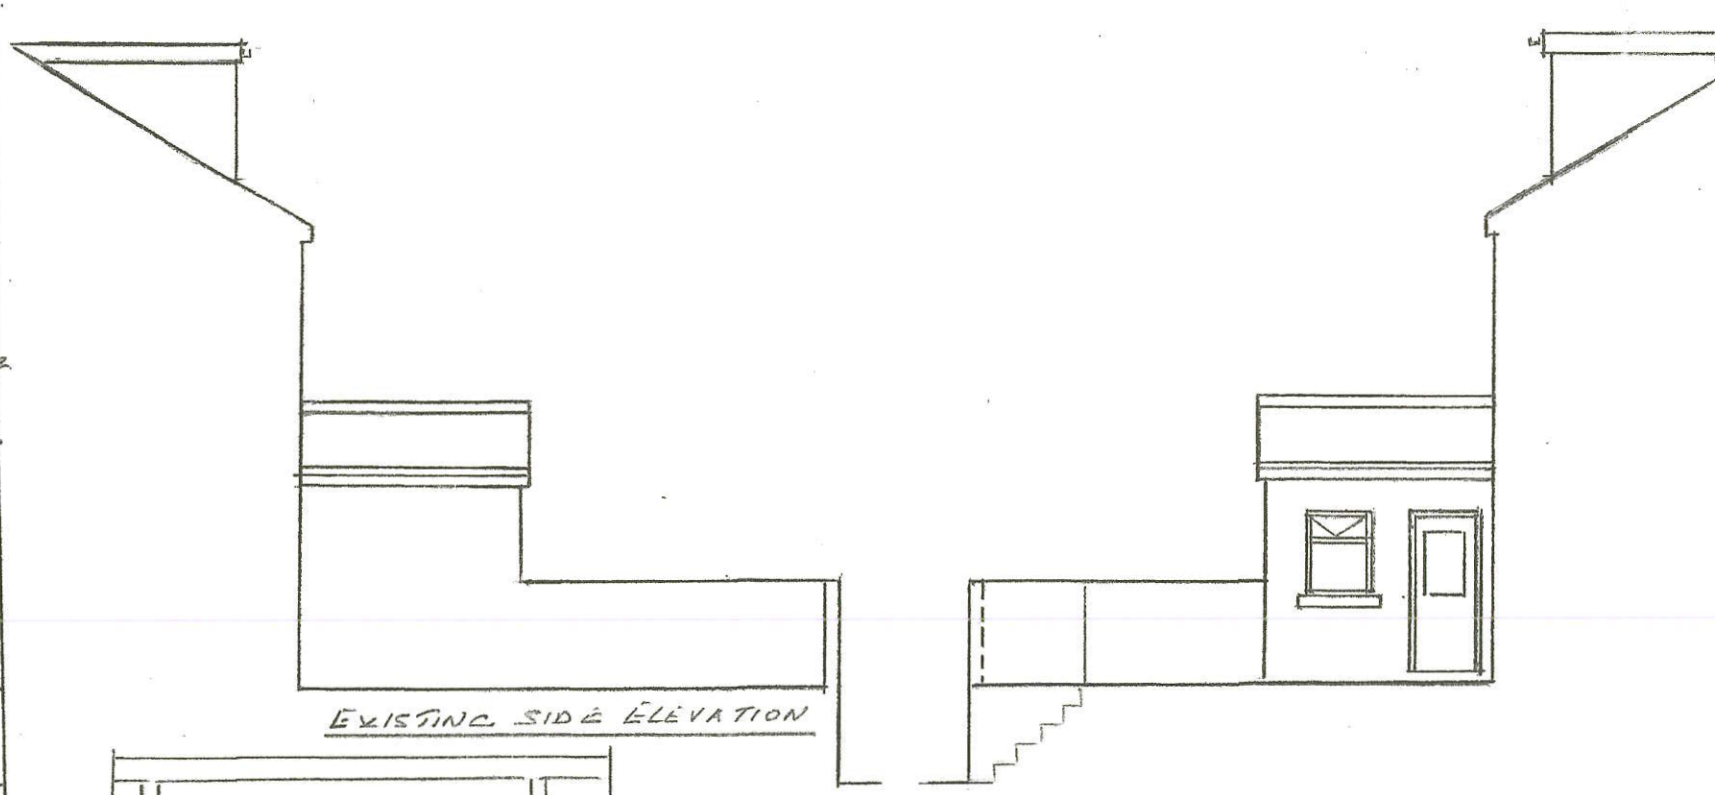

EXISTING SIDE ELEVATION

EXISTING SIDE ELEVATION

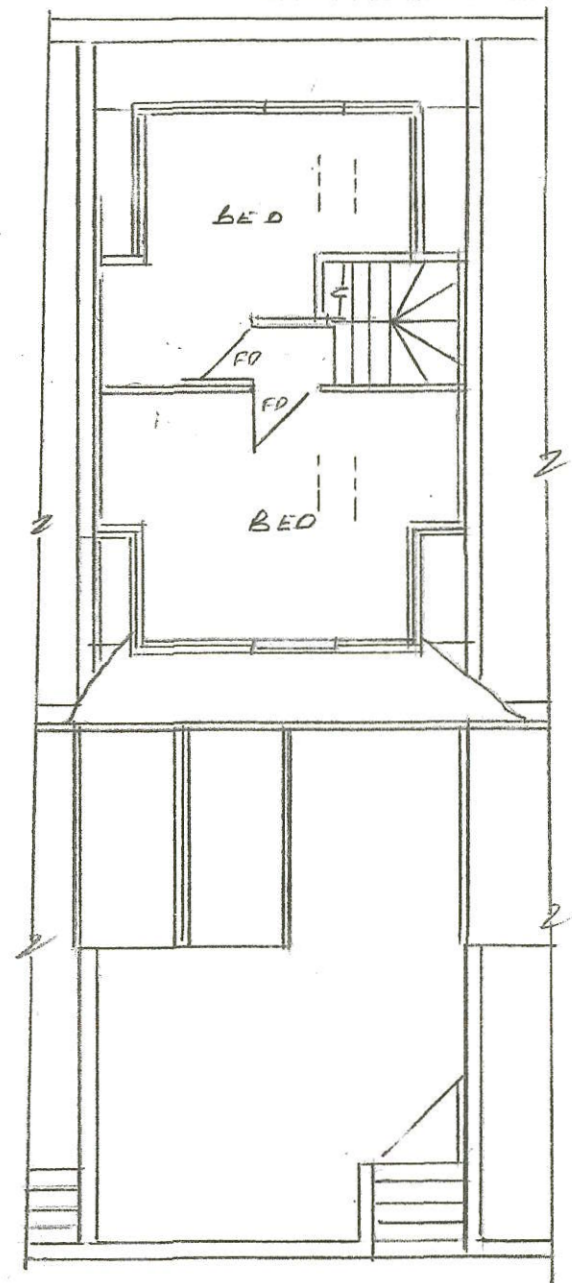

EXISTING LOFT PLAN

Thompson Designs

Tel 0161 705 1458 Mob 07884 318634

Sheet 1

Existing Plans & Elevations

10 Mayfield Terrace

Rochdale OL16 2NQ

Scale 1:100 @ A3 Date March 2026