

Partitions:
Partitions at ground and first floor formed in 100 x 50mm studding at 400 centres with 12.5mm plasterboard and skim finish both sides. Double joists under all partitions running in direction of joists.
Minimum 50mm Rockwool Sound Deadening quilt to new partitions between bathrooms and habitable rooms.

Any new gas boiler to be min 92% SEDBUK condensing wall mounted with balanced flue/stainless steel guard to outlet. Flues discharge in accordance with manufacturers instructions & to Building Regulations ADJ. Copy of the Building Regulations Compliance Certificate from your GAS SAFE installer to be provided. All new radiators to be provided with thermostatic valves.

Provide details of any trees on the site that may have an effect on the proposed foundation and ground floor slab design. This should be in accordance with NHBC Chapter 4.2 or other relevant guidance notes.

If the property is in a mining area, please confirm this will not affect the build.

If the existing house has any form of gas barrier then a gas barrier and ventilation must be provided for the proposed extension.

GRP flat warm roof construction

D/G window and door unit with low E glazing

brickwork to match the existing

Proposed side elevation

Proposed rear elevation

Proposed side elevation

Flat Roof: New GRP finish to flat roof on 12mm external grade ply. 150mm Thermofoam kingspan insulation vapour control layer on 18mm sterling board over sw firings. sw flat roof joists @ 400mm centres. Joists spanning between walls. Spanning across onto sw wall plate. 12.5mm plasterboard and skim finish to the underside. Flat roof GRP to achieve minimum Broof(t4) fire rating.

Provide cavity tray and weepholes above openings and airbricks. Ensure airbricks are continuous and the rear steps do not cover.

ALL STEELWORK TO BE READ IN CONJUNCTION WITH SE CALCULATIONS

Investigate exg drainage system and determine if separate or combined. New connections to be made to the appropriate drainage systems where separate i.e. foul to foul, sw to sw.

Subject to compliance with local conditions compliance regarding public sewers / migrating gasses and contaminated land treatment.

kitchen

kitchen

reposition boiler if required

form opening in existing rear wall and install new steel beams over to SE design

connect rwp back to existing surface water drainage

reposition boiler if required

reposition boiler if required

Existing ground floor plan

Proposed ground floor plan

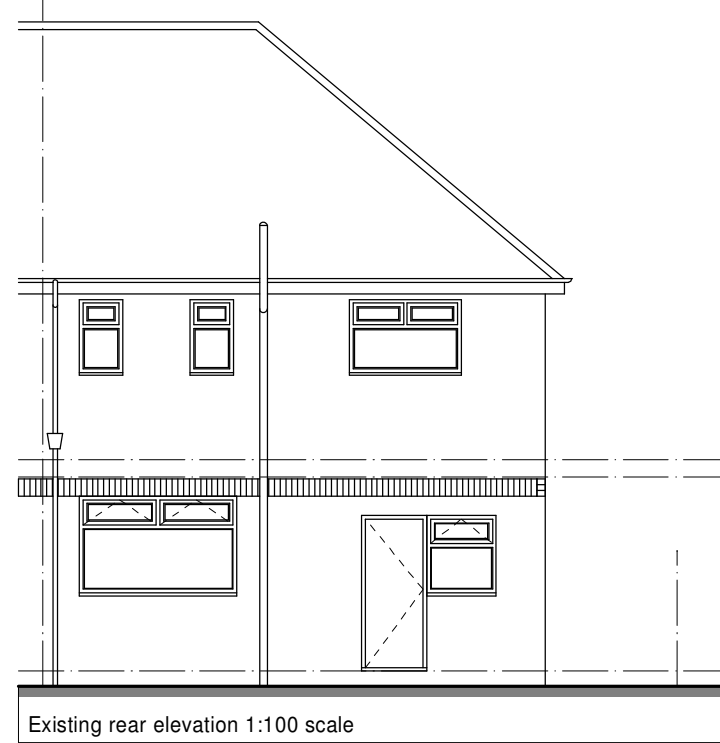

Proposed section

Foundations:
600 x 300mm concrete trench fill taken down to firm bearing strata at min 300mm below ground level. Foundations to be taken down to invert of any drain within 1000mm of excavation.

Drainage:
New drains bridged where passing through footings. Drains passing under building to be encased in 150mm concrete. All new drainage to be 100mm diameter Polypipe Underground or similar drainage system. Pipes laid to self cleansing fall on 150 bed pea shingle. New gullys to be roddable NB Drainage systems to be checked on site to determine - combined or separate systems - if separate ensure foul and surface water are connected to correct drainage system.

Ground Floor Construction rear extension:
150mm concrete slab with floated finish on visqueen on 120mm Celotex XPS4000 or equivalent floor insulation on 1200 gauge DPM lapped into DPC on 25mm sand blinding on consolidated hardcore. Provide 25mm rigid insulation to the edge of slab. Provide 100mm dia duct pipe through to air bricks with cavity trays over to vent any exg air bricks. U Value to be 0.18W/m²K


Lighting:
One third of the primary light fittings in the proposed extension (minimum one) to be of a type which will only receive high efficiency lamps.

Structural Steel:
All structural steel to be encased in a Fireline plasterboard to give minimum half hour fire protection.


Part G: - Cold & Hot Water Supply
Provide safe, wholesome cold water to kitchen taps and drinking water outlets.
Cold water systems must be protected from contamination and freezing; storage tanks require secure lids.
Supply of hot water to baths, basins, showers, and sinks is required.
Hot water storage must prevent corrosion, heat loss, and Legionella growth (store at 60°C minimum).
Temperature controls (e.g. mixing valves) are needed to avoid scalding at usage points.
Install all systems to good practice standards, ensuring accessibility for operation and maintenance.
Test thoroughly for leaks and correct functioning before use.

If the ground is suitable, a soakaway for the rainwater drainage must be used. It must be minimum of 5m from any building. If the ground isn't suitable for a soakaway, please note that foul and surface water drainage provisions will need to be kept separate

Subject to compliance with local conditions compliance regarding public sewers / migrating gasses and contaminated land treatment.

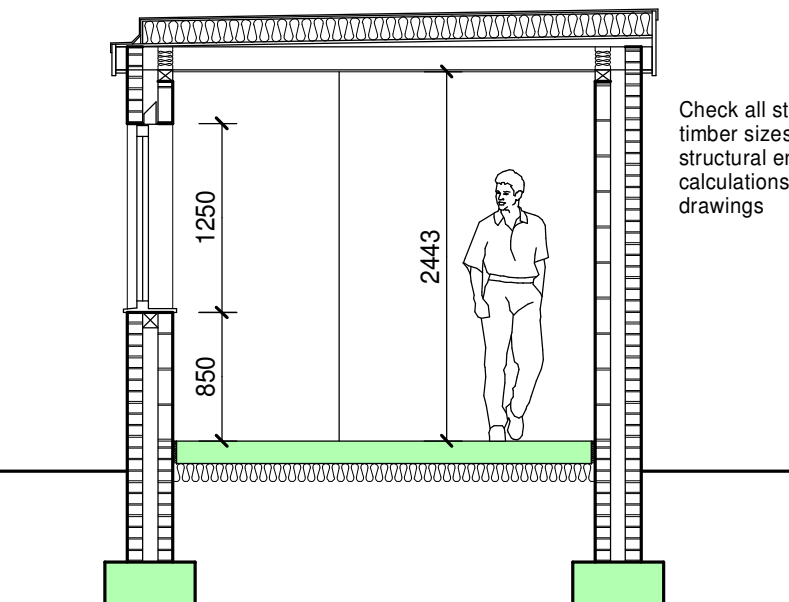

Check all steel and timber sizes on structural engineers calculations and drawings

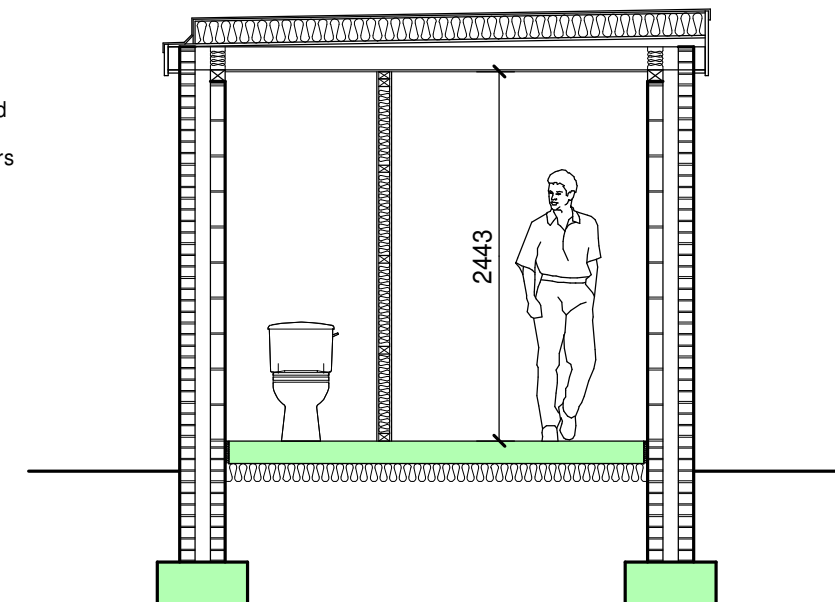


Proposed section

Doors and Windows:
All new windows to be double glazed and have trickle vents not less than 8000mm². All windows opening a door or a glazed door or less than 800mm above floor to be in toughened glass to BS6206 or EN12150. New and replacement windows and roof lights fully draught proofed & double glazed in Optiwhite (outer pane) 16mm argon filled air space with aluminium spacer bar with an inner pane of low emissivity 'K' glass to give a 'U' value of 1.4W/m²K or window energy rating band C certificates of compliance to be provided to building control on completion. New windows to habitable rooms without alternative at least 1 no opening light with a clear opening of 450 x 750mm. Top hung Windows to have assist arms and slays to keep up

External Walls traditional:
Brickwork to match the existing outer leaf 100mm cavity with 50mm Eco-Cavity Full Fill. 10mm cavity - 100mm light block inner leaf dry lined in 12.5mm plasterboard and skim on Drywall dabs. Stainless steel double triangle wall ties (min 50mm embedment) 750mm horizontal c/c & 450 vertical c/c staggered and doubled up at all window and door reveals. Cavities to be closed at all reveals and at eaves - using Thermabate insulated cavity closers. NB all masonry below ground level to be in concrete common brick. DPC to be fixed at min 150mm above ground level. Provide cavity fill to 225mm below damp proof course.

Flashings:
Code 4 lead stepped and straight flashings with DPC cavity trays over at all abutments.

Heating:
Mode of heating to extension as yet unknown if a new boiler to be fitted this is to have a Class A SEDBUK energy efficiency rating. NB All plumbing work to be carried out by GAS SAFE registered installer Hot water & heating systems to comply with Domestic Heating Compliance guide. Provide a carbon monoxide monitor.

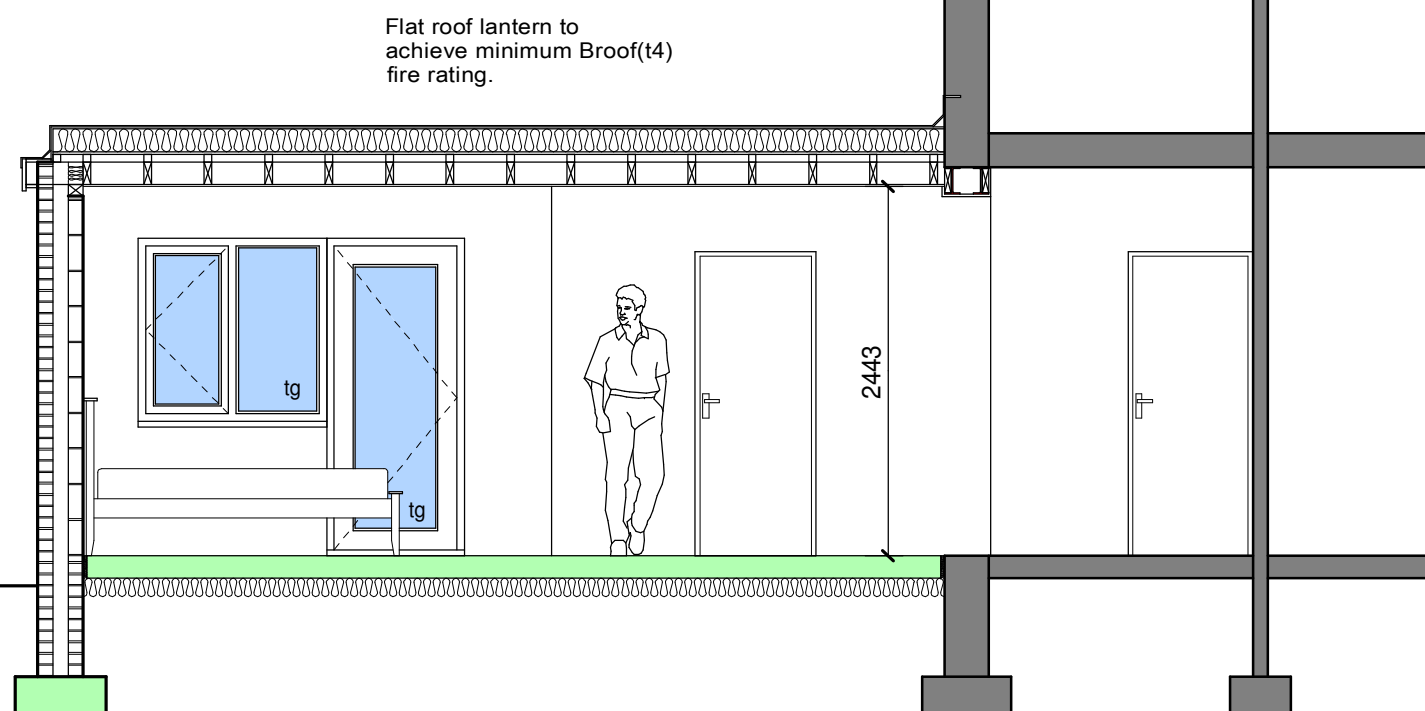

Proposed section

Ventilation: Unless otherwise stated, room ventilation will be provided by natural means. Windows to incorporate; opening lights at least equal to 1/20th floor area, along with controllable trickle vents with an equivalent area of 8,000mm². Where opening restrictors are to be provided the opening lights to be increased in size to 1/10th of the room floor area. Wet room areas to be afforded mechanical extract ventilation using the following extract rates:
Kitchen 30 Litres/sec (adjacent to the hob)
60 Litres/sec elsewhere
Utility Room 30 Litres/sec
Bathroom 15 Litres/sec
Sanitary accommodation 6 Litres/sec.
In addition, controllable trickle vents with equivalent area of area of 4,000mm². All extracts to open air. Extractor to have min 15 mins over run and to be connected to light switch.

Self-contained mains powered smoke detectors (rechargeable battery backed up) in accordance with BS5839-6: 2004 - Grade D - category LD3 standard to be provided to each level as indicated by SD on floor plans. All alarms to be interlinked and wired to separate sub circuit on mains distribution board. Smoke alarms to be situated within 3.0m of bedroom doors and 7.5m of all other habitable rooms. NOTE - all smoke detectors are to be positioned so that they can be reached for maintenance and testing i.e. not over stairs etc.

APPROVED DOCUMENT L1 (2005)
From the 1st April 2005. All new and replacement natural gas and LPG boilers are required to have a minimum SEDBUK (Seasonal Efficiency of Domestic Boilers in the UK) rating of 86%. From the 1st April 2005 Oil fired boilers must have a minimum SEDBUK rating of 86%. Exceptional Circumstances permitting the installation of a Non-Condensing boiler. The installer must complete an 'Assessment form' using the procedure described in the document 'Guide to the Condensing Boiler Installation Procedure for Dwellings' (ODPM 2005).
The declaration should be retained by the householder as it may be needed when the property is offered for sale. All electrical work required to meet the requirements of Part P (electrical safety) will be designed, installed, inspected and tested by a competent person to do so. Prior to completion the Local Authority must be satisfied by either: An electrical installation certificate issued under a Competent Person Scheme has been issued, or Appropriate certificates and forms defined in BS 7671 (as amended) have been submitted that confirm the work has been inspected and tested by a competent person. A competent person will have a sound knowledge and experience relevant to the nature of the work undertaken and to technical standards set down in BS 7671, be fully versed in the inspection and testing procedures contained in the regulations and employ adequate testing equipment.

Plumbing to bathroom:
WC to have 100mm connection to soil pipes. bath, shower to have 75mm deep seal anti vac traps with 32mm diameter wastes. basin to have 75mm deep seal anti vac trap with 32mm diameter waste. All wastes bossed on to new & existing soil and vent pipes.

This drawing has been prepared for the sole purpose of obtaining Planning Permission and Building Regulation Approval ONLY. All structural calculations are to be checked by structural engineer prior to construction.

All dimensions & details are to be checked on site prior to construction, any discrepancies reported to ExtensionsNW prior to any work undertaken. Any work undertaken prior to full planning & building regulation approval is at the builders own risk. ExtensionsNW will not be held responsible for any problems arising.

This drawing is the copyright of ExtensionsNW and any reproduction in whole or part is strictly forbidden. Plotted on 25/03/2025. ExtensionsNW reserve the right to modify and make necessary alterations dependent on site conditions.

D	
C	
B	
A	
DATE	

SCALE 1:50	DATE March 2026
DRAWN JDJ	PP BR

CUSTOMER	Mr S Collins
PROJECT	Extension to the rear
LOCATION	38 Birchwood Road, Moorclose, Middleton, M24 2FX
LOCAL AUTHORITY	