




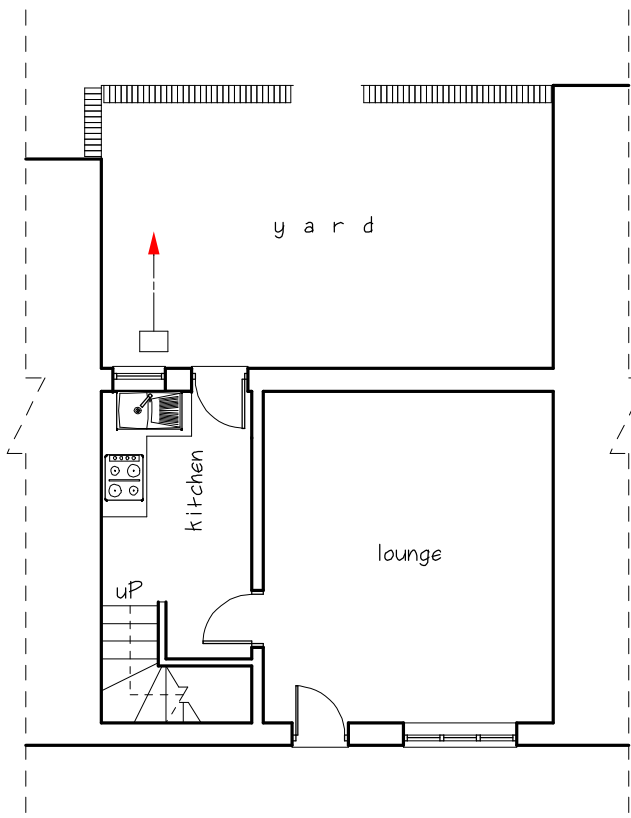


Existing ground floor plan

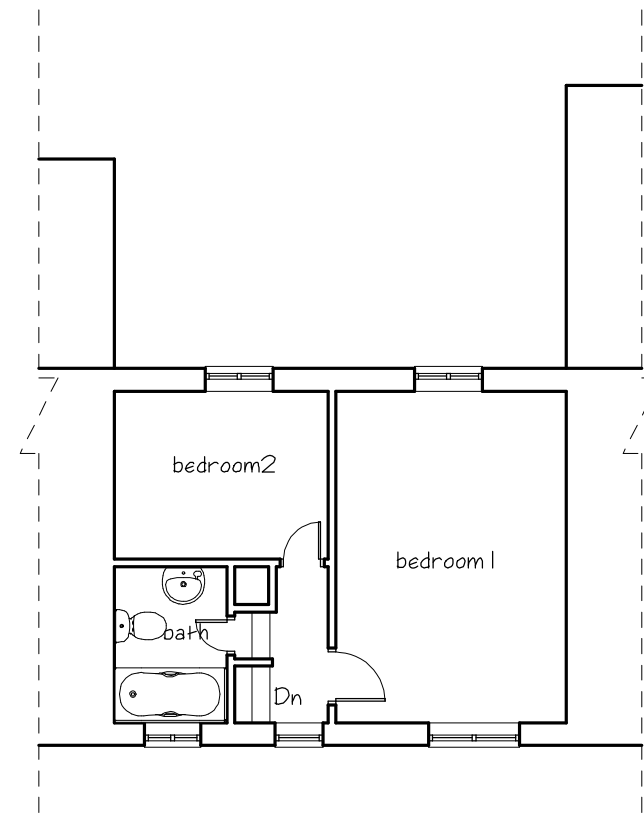


Existing first floor plan

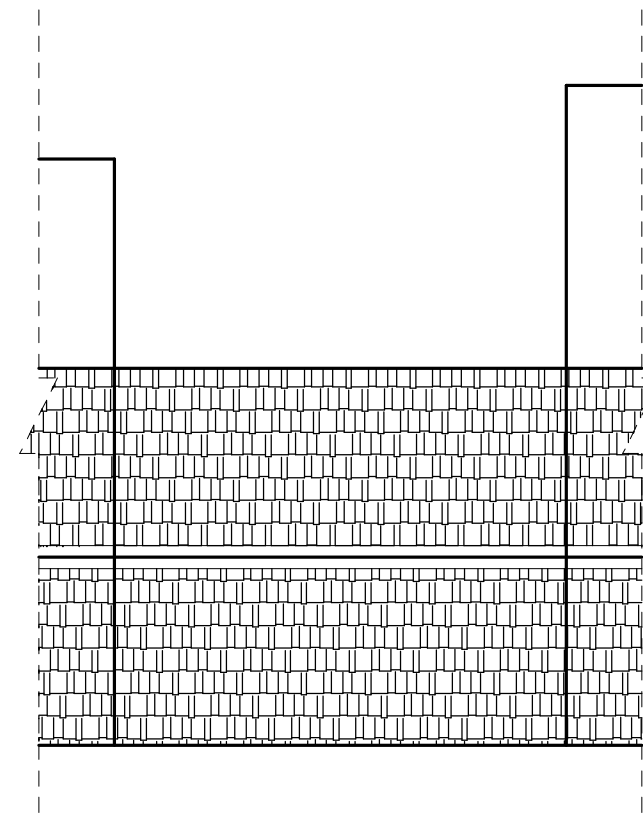


Existing roof plan

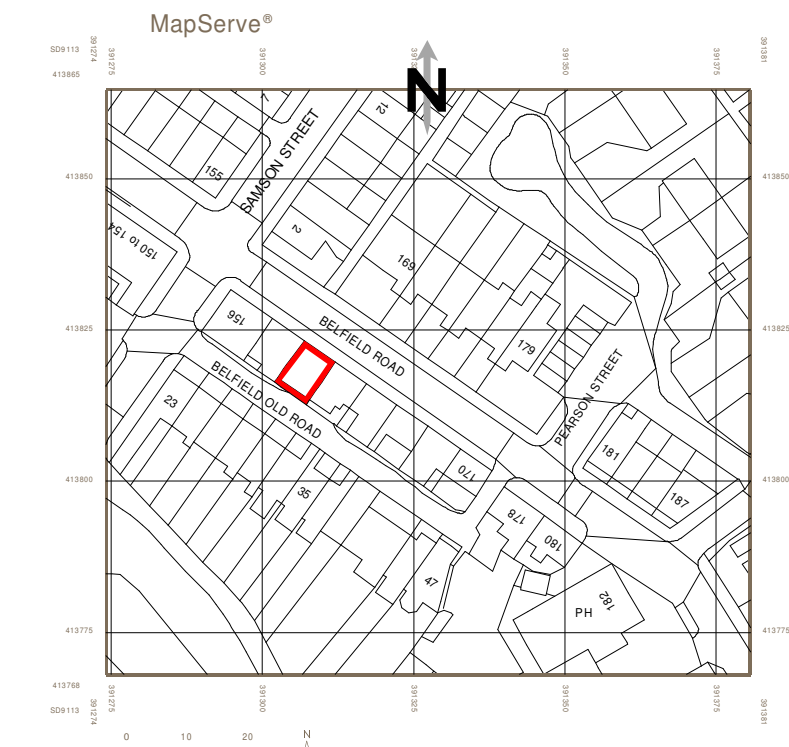


Location plan scale:1:1250mm

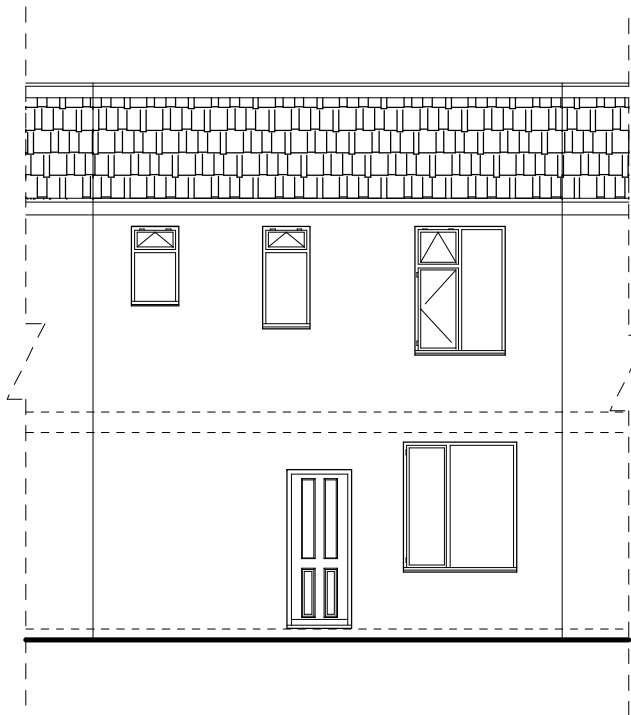


Existing front elevation

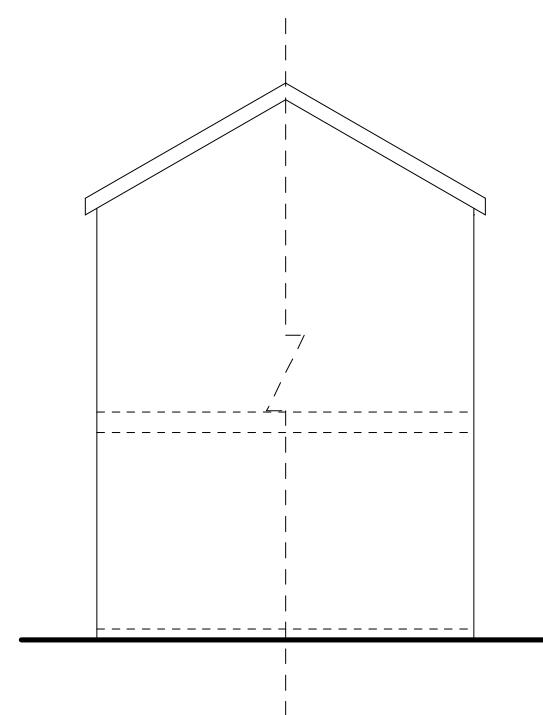


Existing side elevation (East)

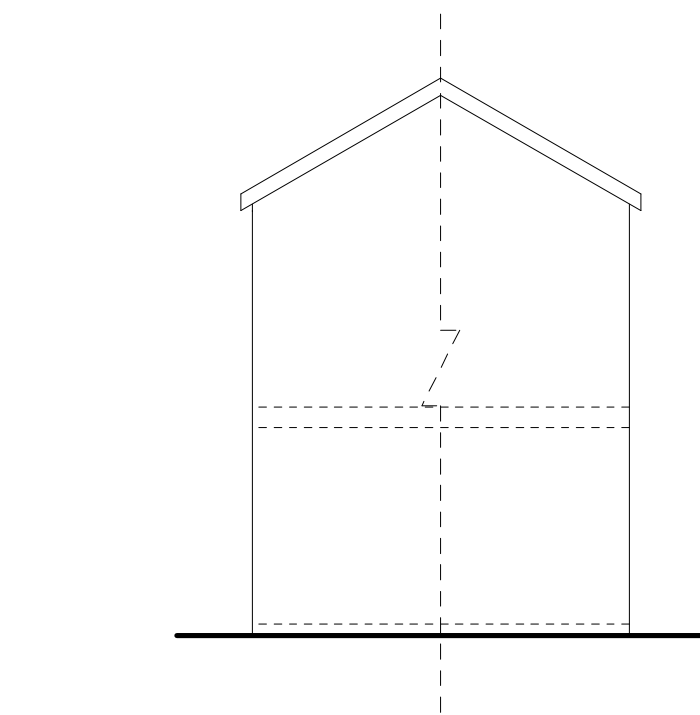


Existing side elevation (West)

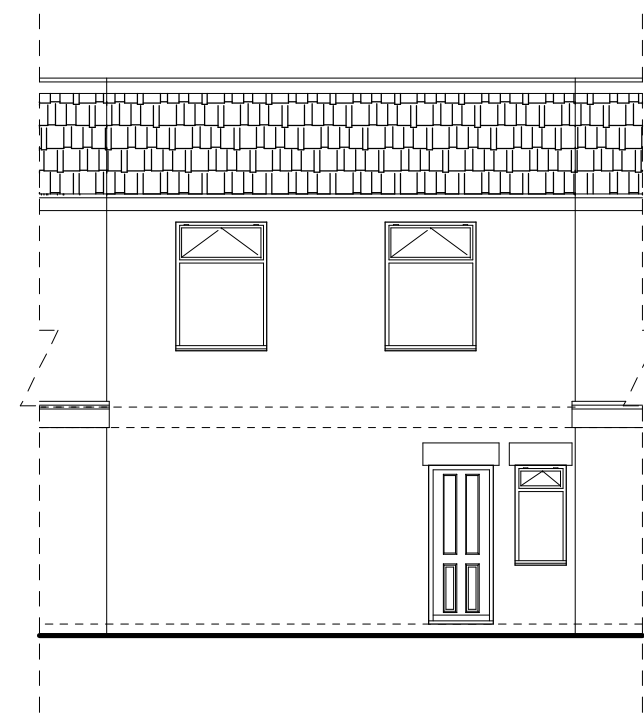

Existing rear elevation

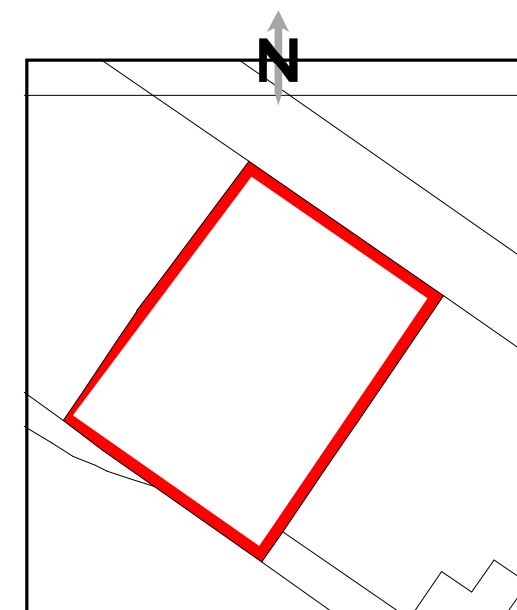


Existing block/site plan scale:1:200mm

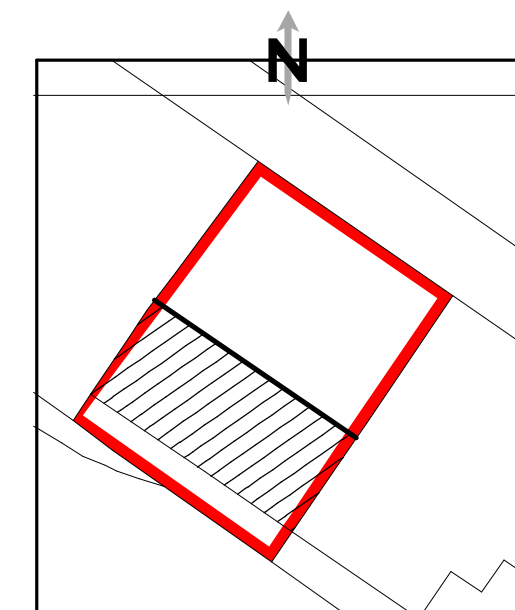

Proposed block/site plan scale:1:200mm

DRAWING AMENDED FOR PLANNING 27/03/2026

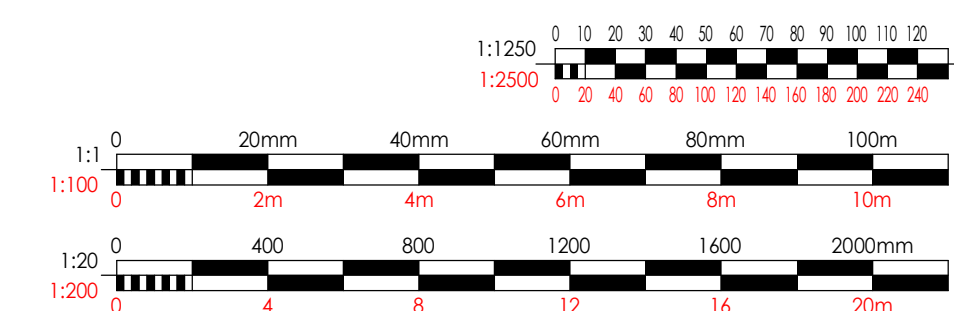

**SYED HELAL UDDIN
ARCHITECTURAL SERVICES**

58 SOUTHWOOD DRIVE, BAXENDEN,
ACCRINGTON, LANCASHIRE, BB5 2PZ
TEL:01254 238202 FAX:0879 2352826
MOBILE: 07879 261142
EMAIL: SYEDHELALUDDIN@YAHOO.COM

SCALE:1:100 PAGE 1/2 (A1)

DRAWING NO: 2193

EXISTING & PROPOSED LAYOUT

LOCATION: 160 BELFIELD ROAD,
ROCHDALE, OL16 2XT

PROP: REAR FIRST FLOOR EXTENSION

CLIENT: MR. RIAZ HUSSAIN

DATE: FEBRUARY 2026

PLEASE DO NOT SCALE DRAWING