


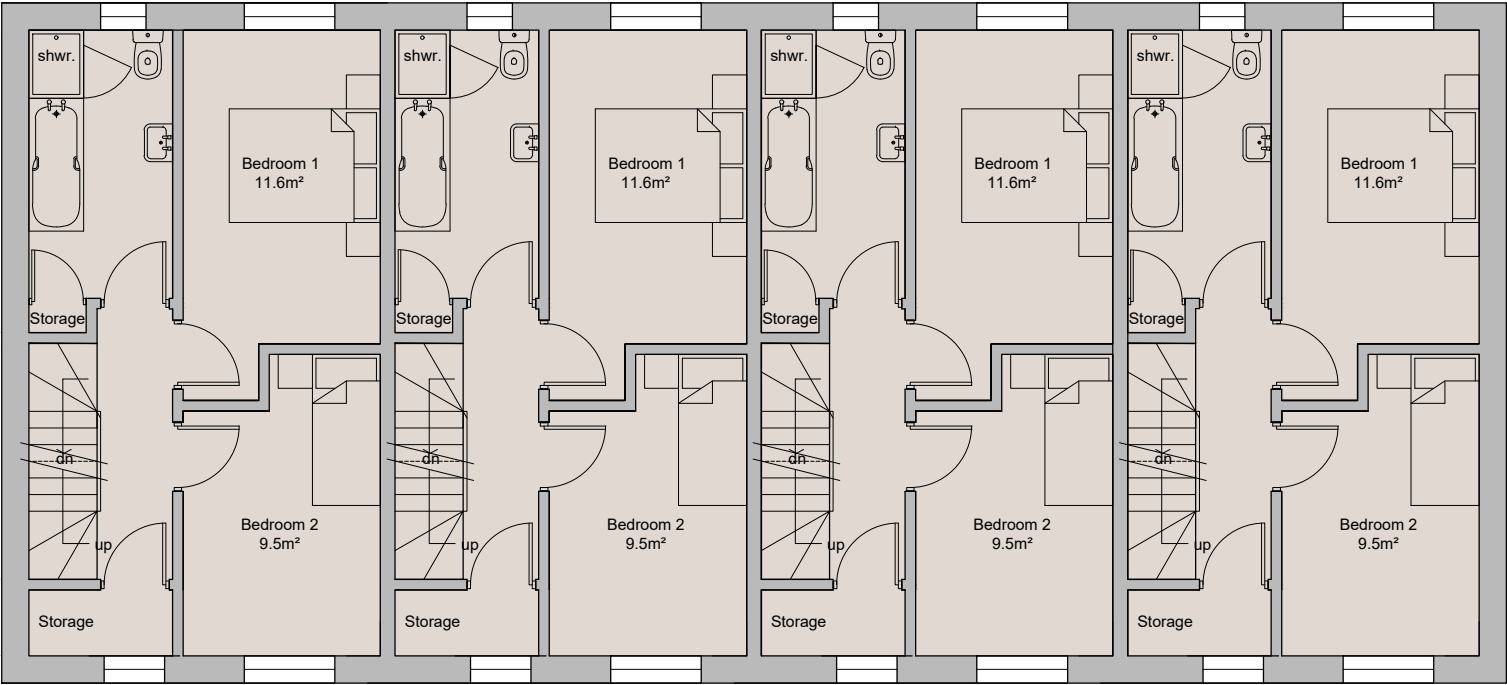

First Floor Plans

38.4

Copyright Notice:
This drawing is the copyright of Design Studio - North LLP (Architects)
and shall not be reproduced without permission. © 2025

Dwg. Purpose **Planning**

A	Amended in accordance with planning feedback	A
No.	Revision / Issue	Date

Project
4no. new Builds on plot of land between
22 and 34 Durham Street, Rochdale.
OL11 1JJ

Client
Mr U. Ali

Dwg. Title
Proposed First Floor Plan

ds

DESIGN STUDIO NORTH
ARCHITECTS

17-19 Stott Hill Cathedral Quarter Bradford BD1 4EH
Tel : (01274) 727745 - Fax : (01274) 726817
Email : mail@ds-n.co.uk

Dwg. No. 597-001-0004	Rev. A
Scale 1:100 @ A3	Date Jan 2025
Drawn by JLR	Checked DKW