




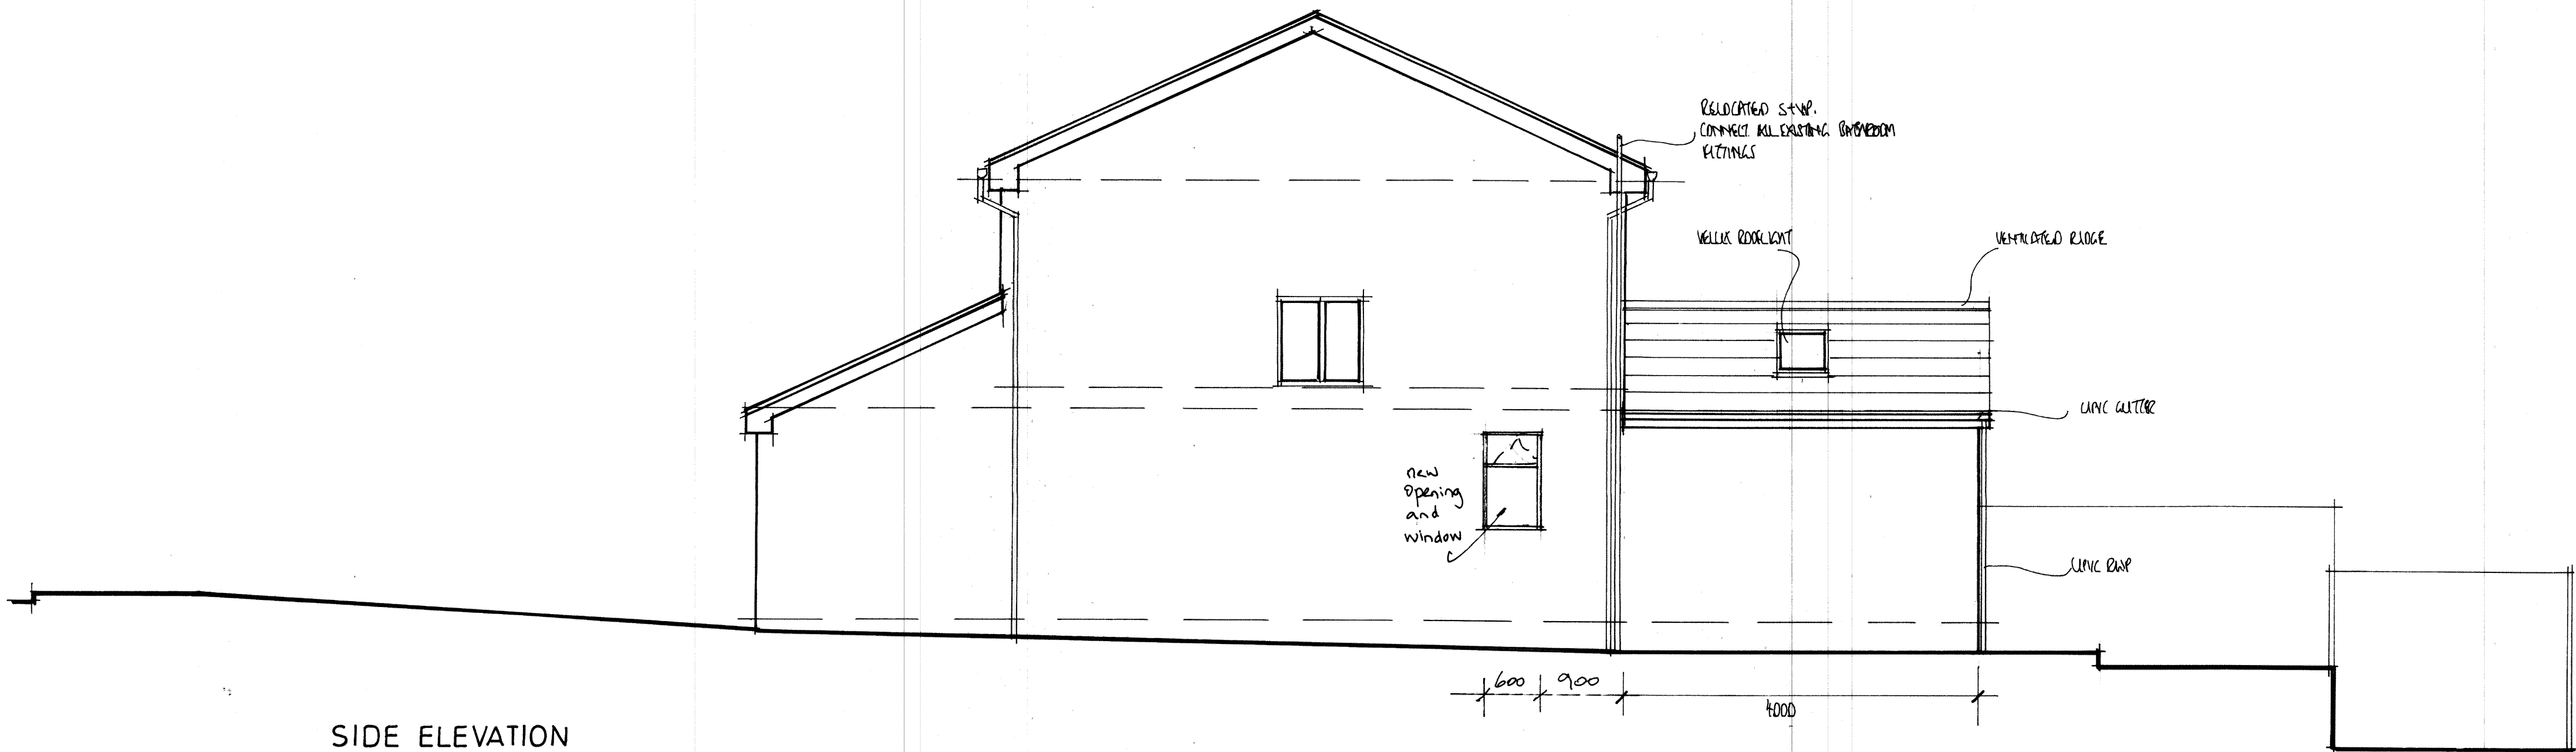


SIDE ELEVATION

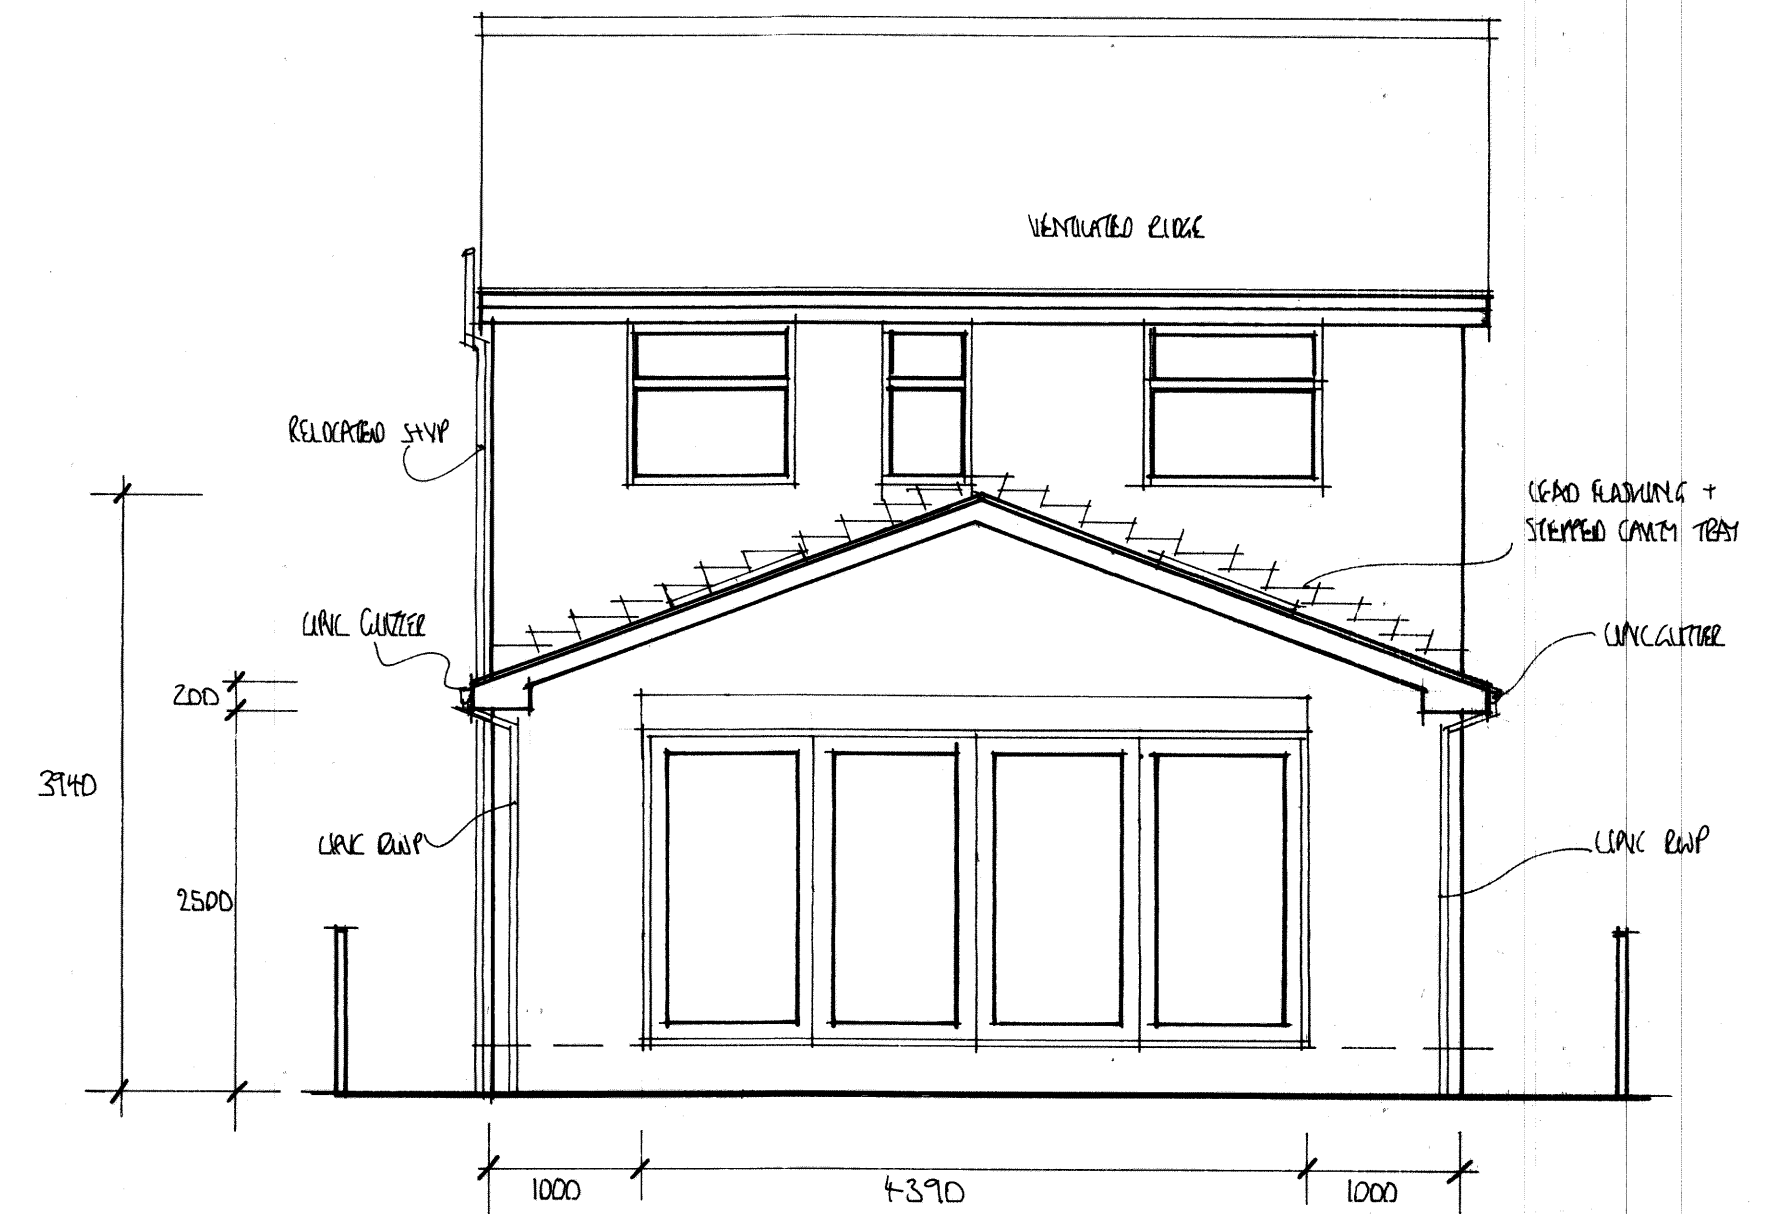


REAR ELEVATION

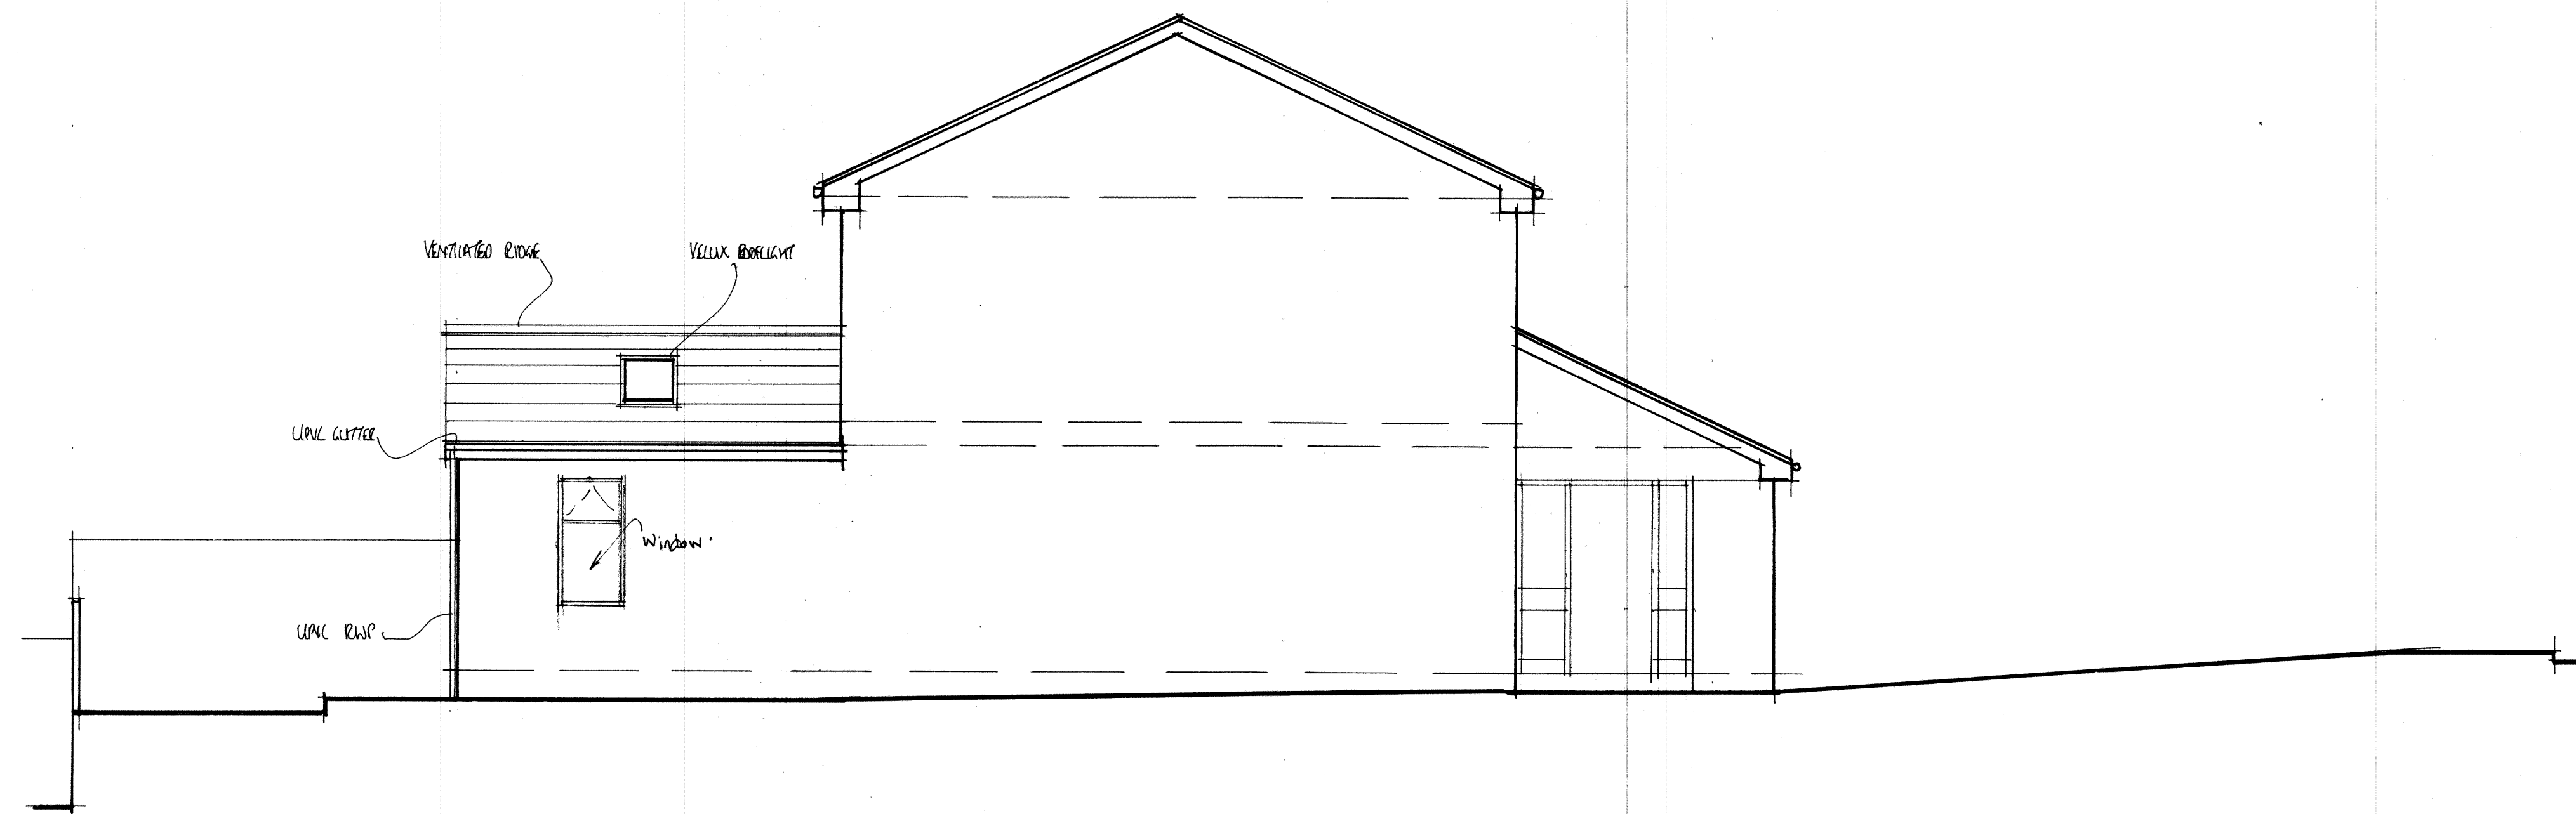



RETURN ELEVATION

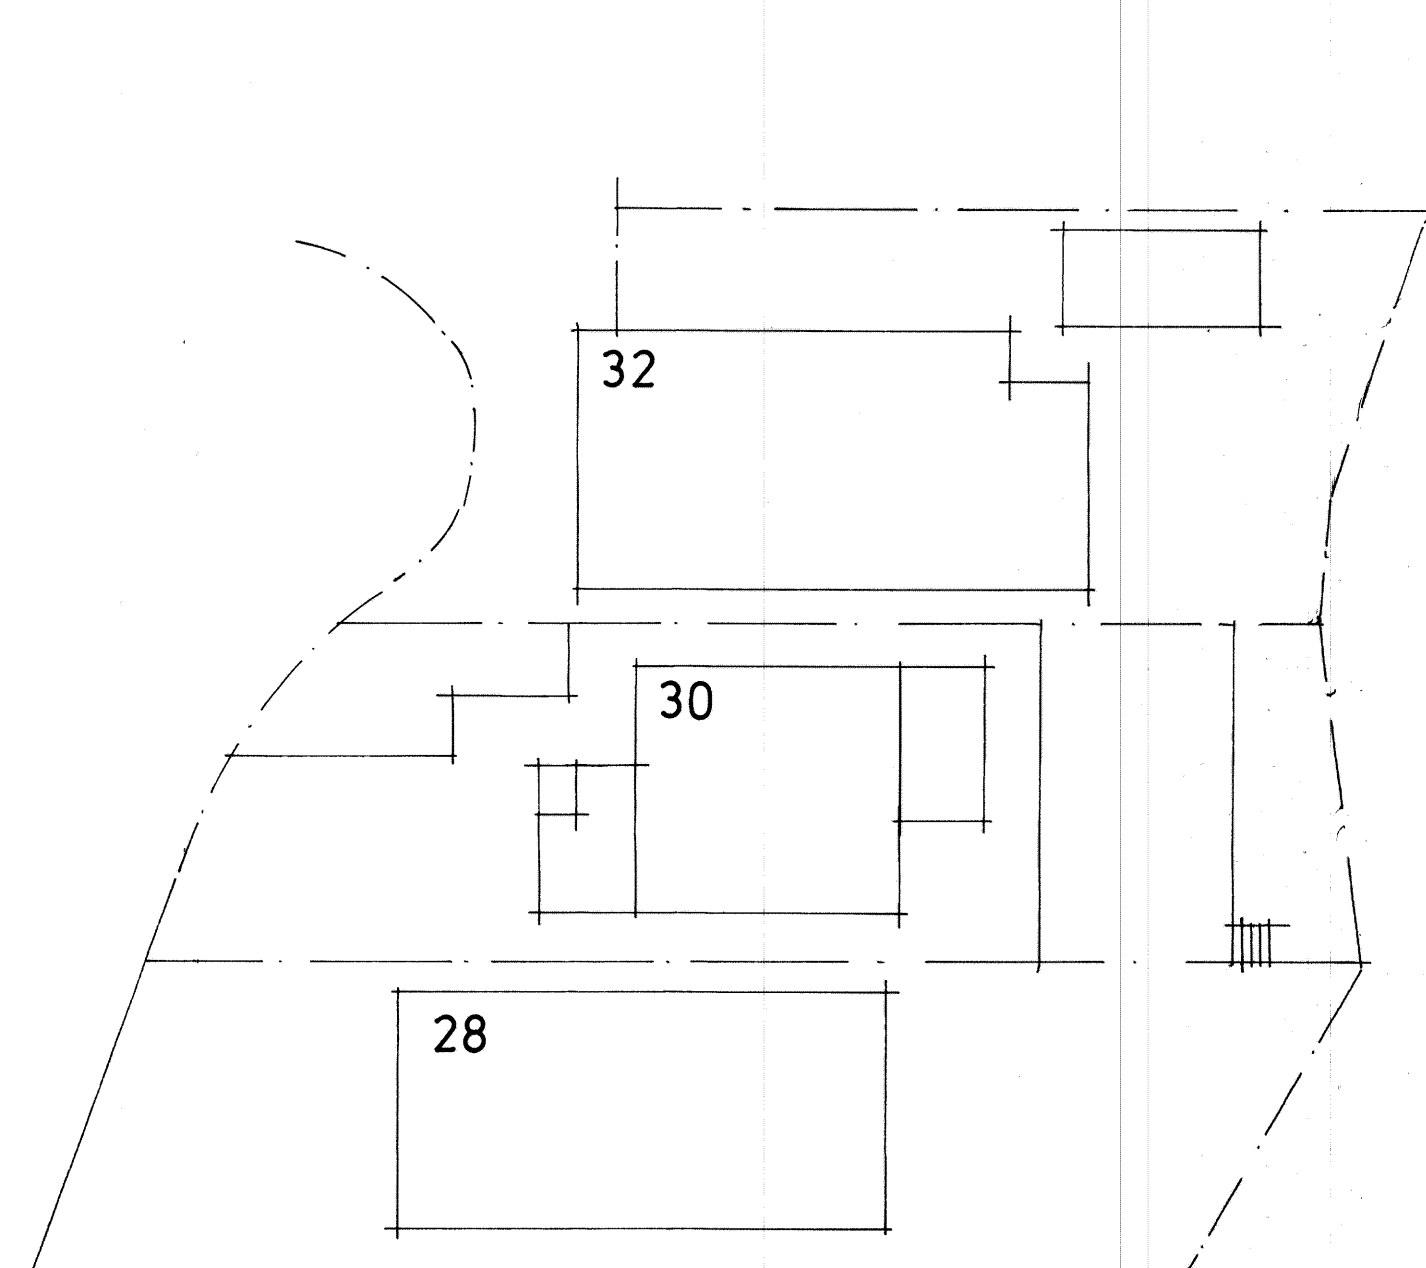

EXISTING SITE AND ROOF PLAN SCALE 1:200

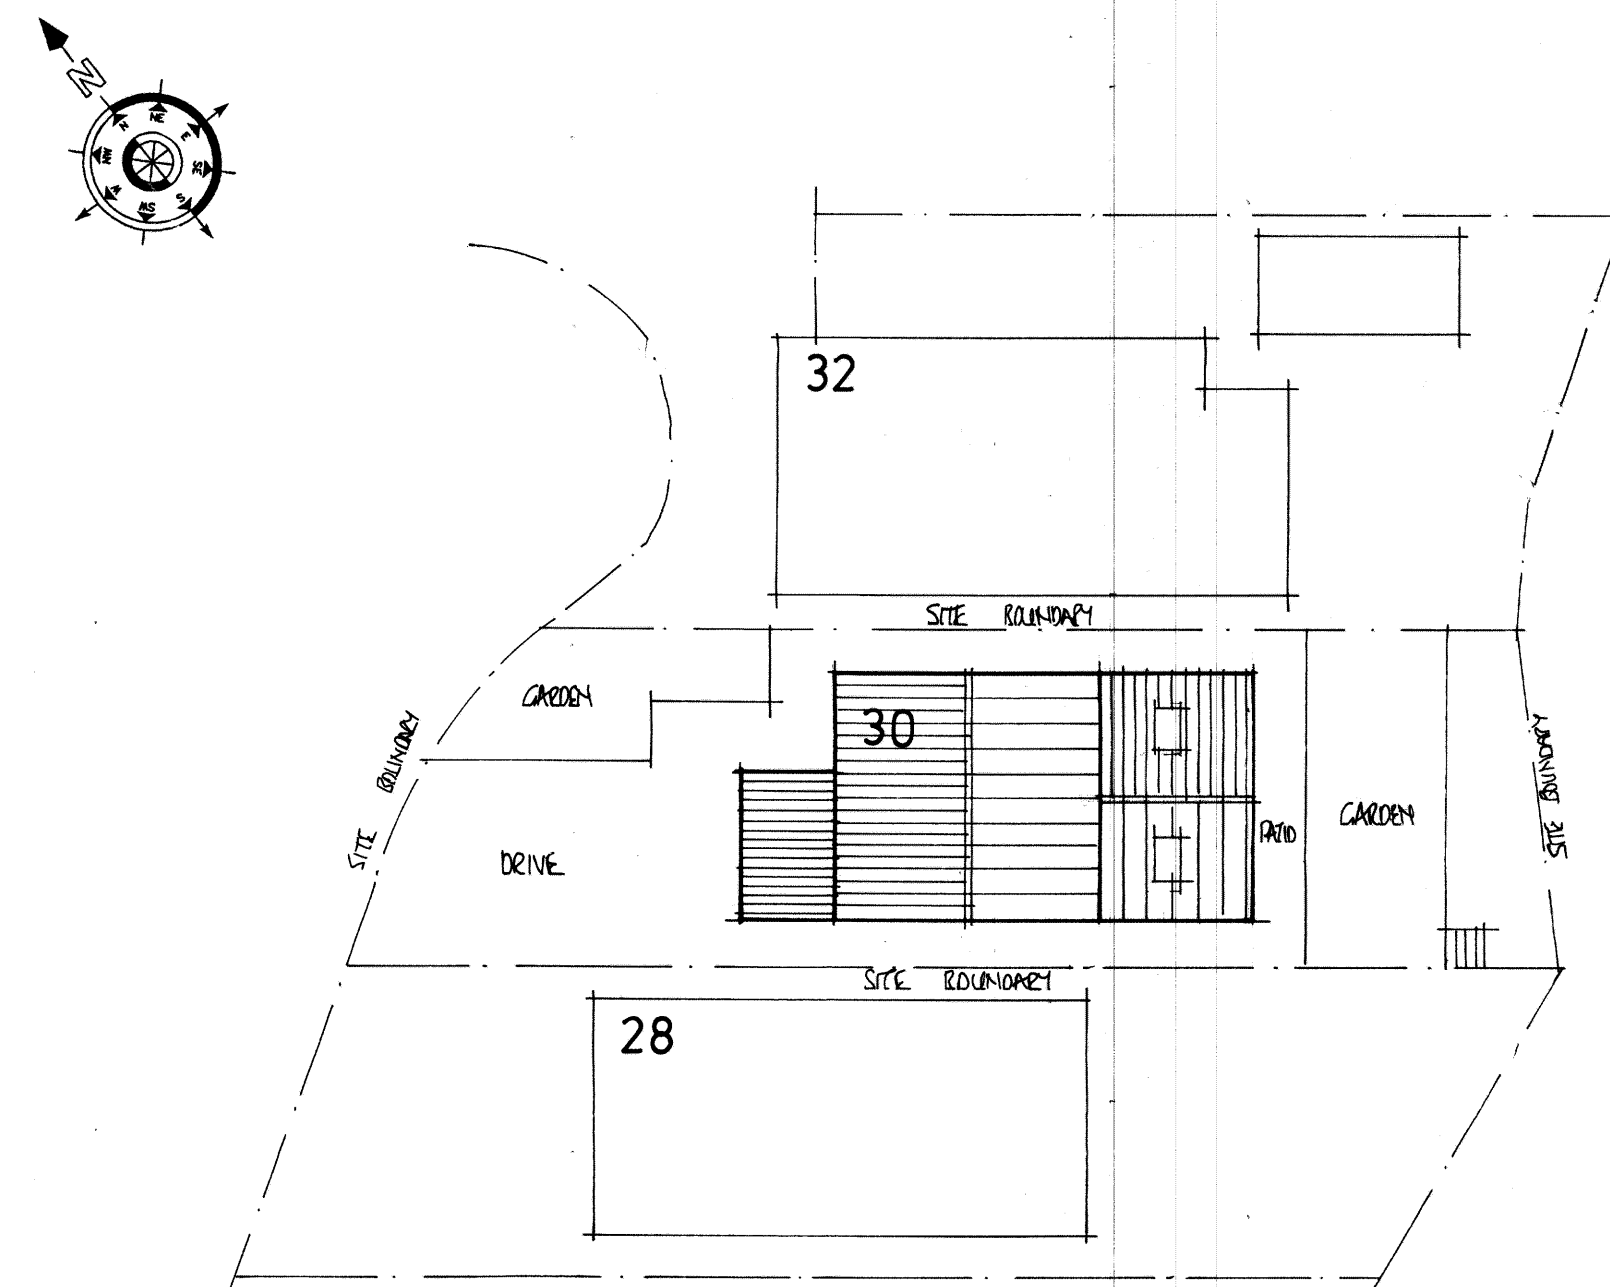

PROPOSED SITE AND ROOF PLAN SCALE 1:200

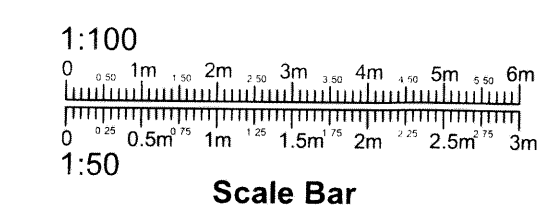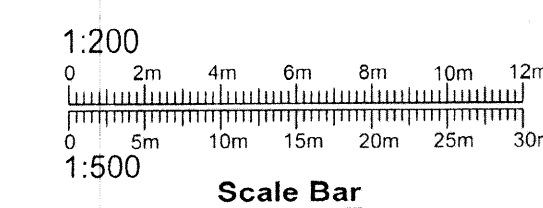

PROJECT
PROPOSED SINGLE STOREY
REAR KITCHEN EXTENSION.
DRAWING TITLE
PROPOSED ELEVATION,
EXISTING AND PROPOSED
ROOF AND SITE PLAN.
CLIENT
MR. ZAHID MUSTAFA.
ADDRESS
30, TULIP GROVE,
SHAWCLOUGH,
ROCHDALE. OL12 6NU.
SCALE
SCALE 1:50@A1
SCALE 1:200@A1.
DATE
JUN 2024.
DRAWING No
FO 06245902/3.