



SIDE ELEVATION

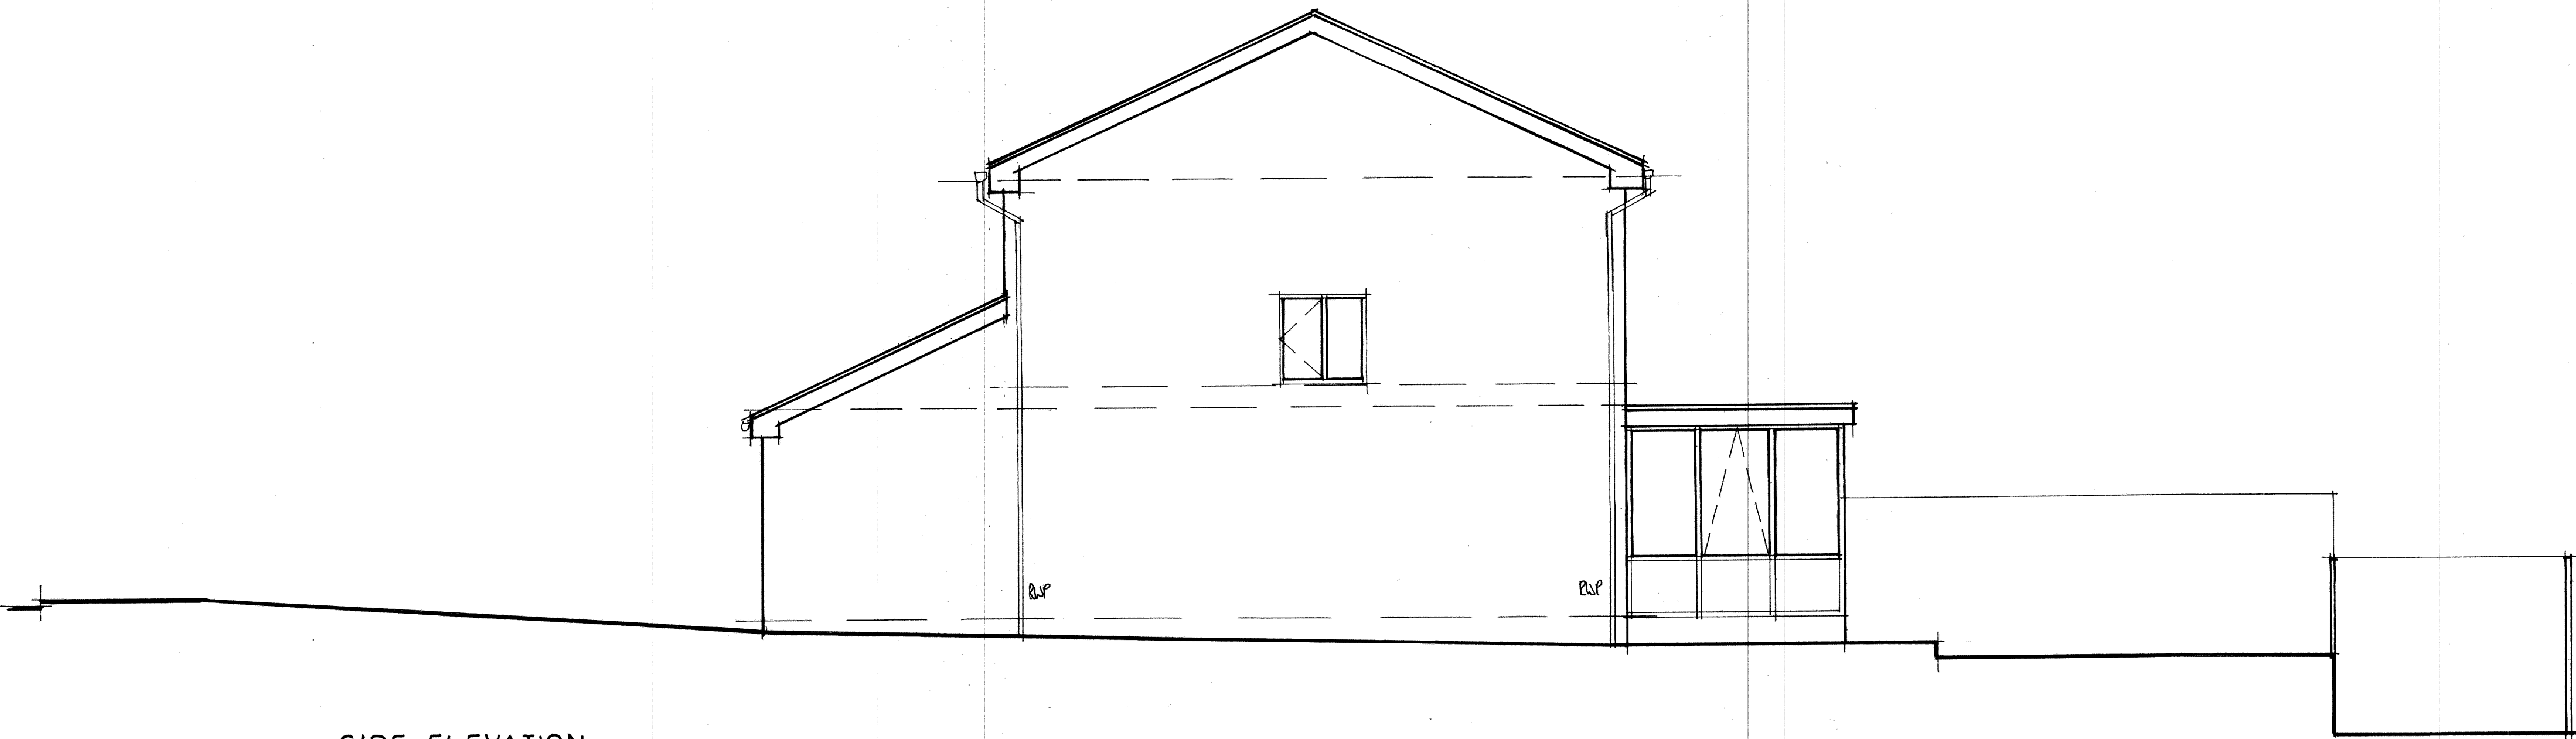



REAR ELEVATION



RETURN ELEVATION

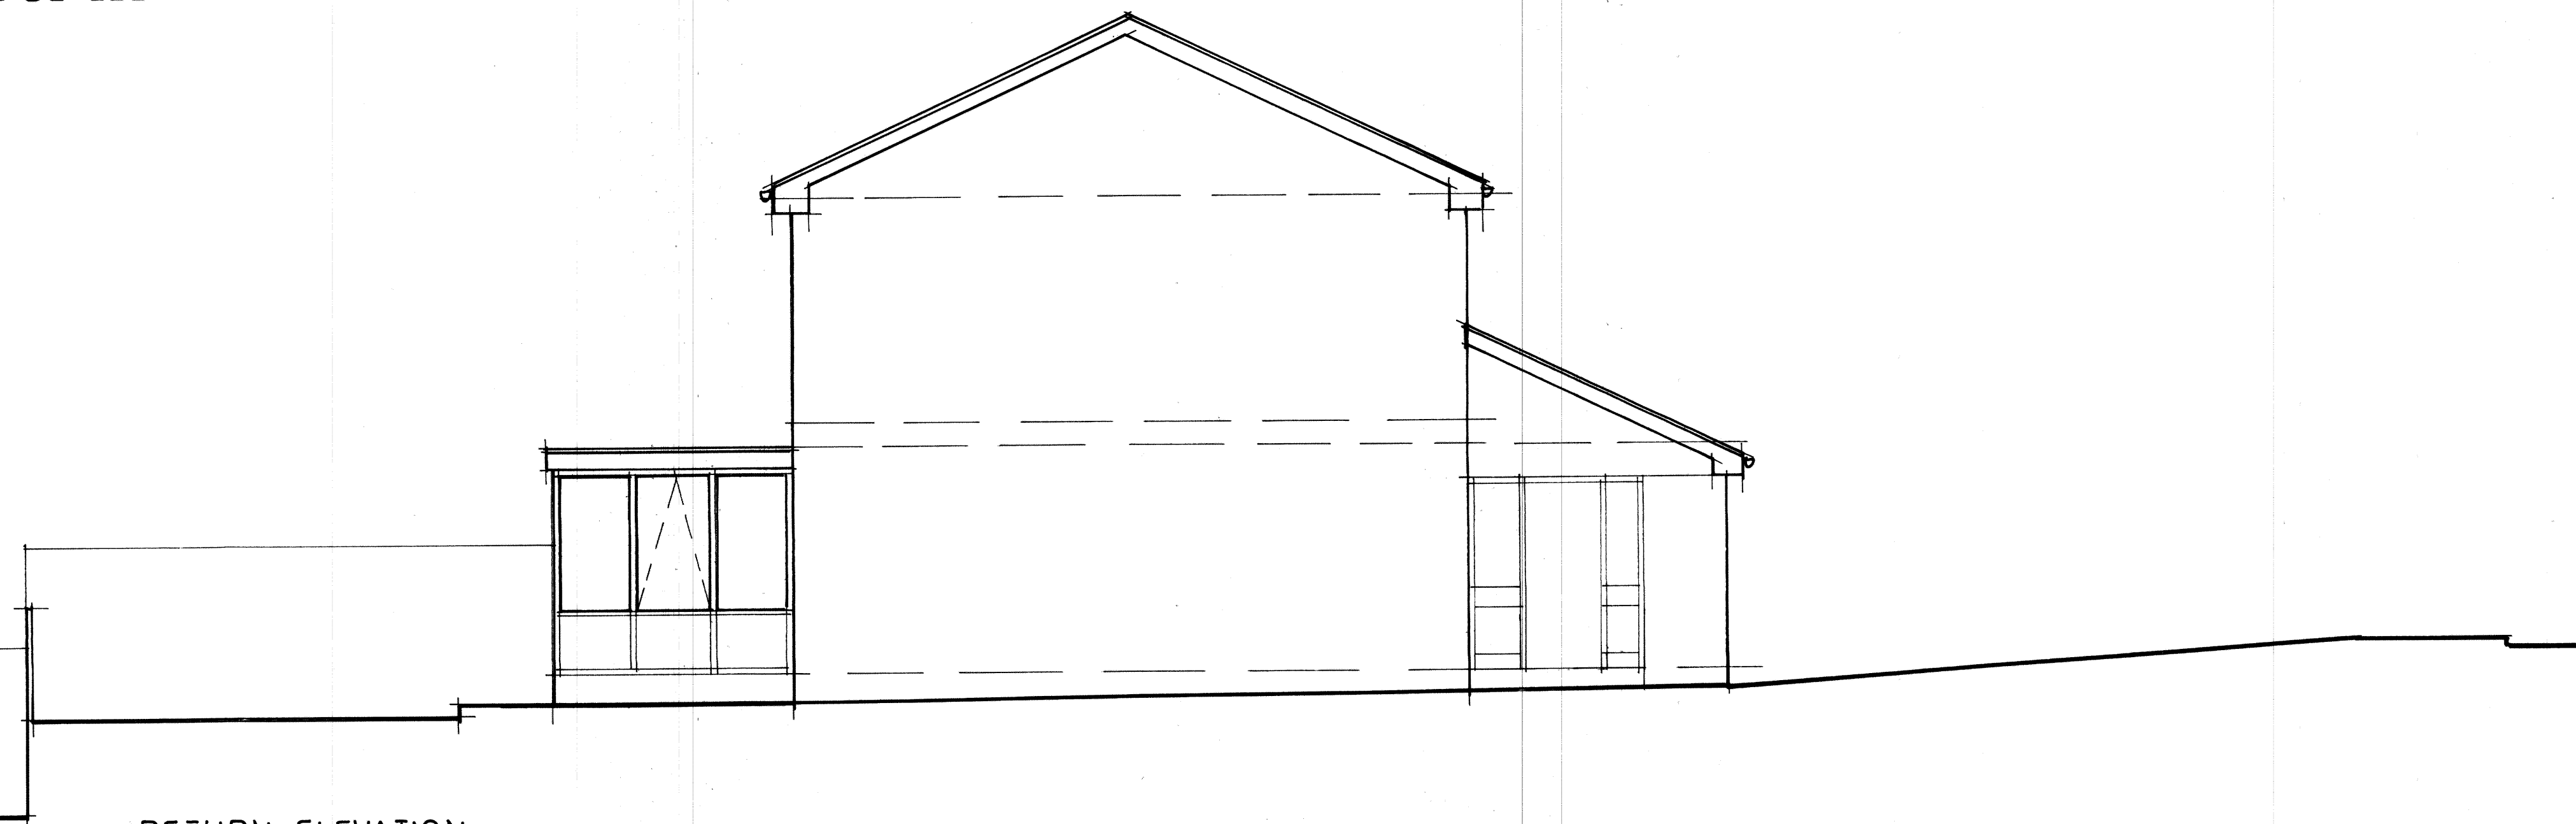

GROUND FLOOR PLAN

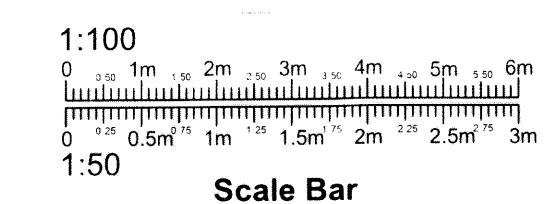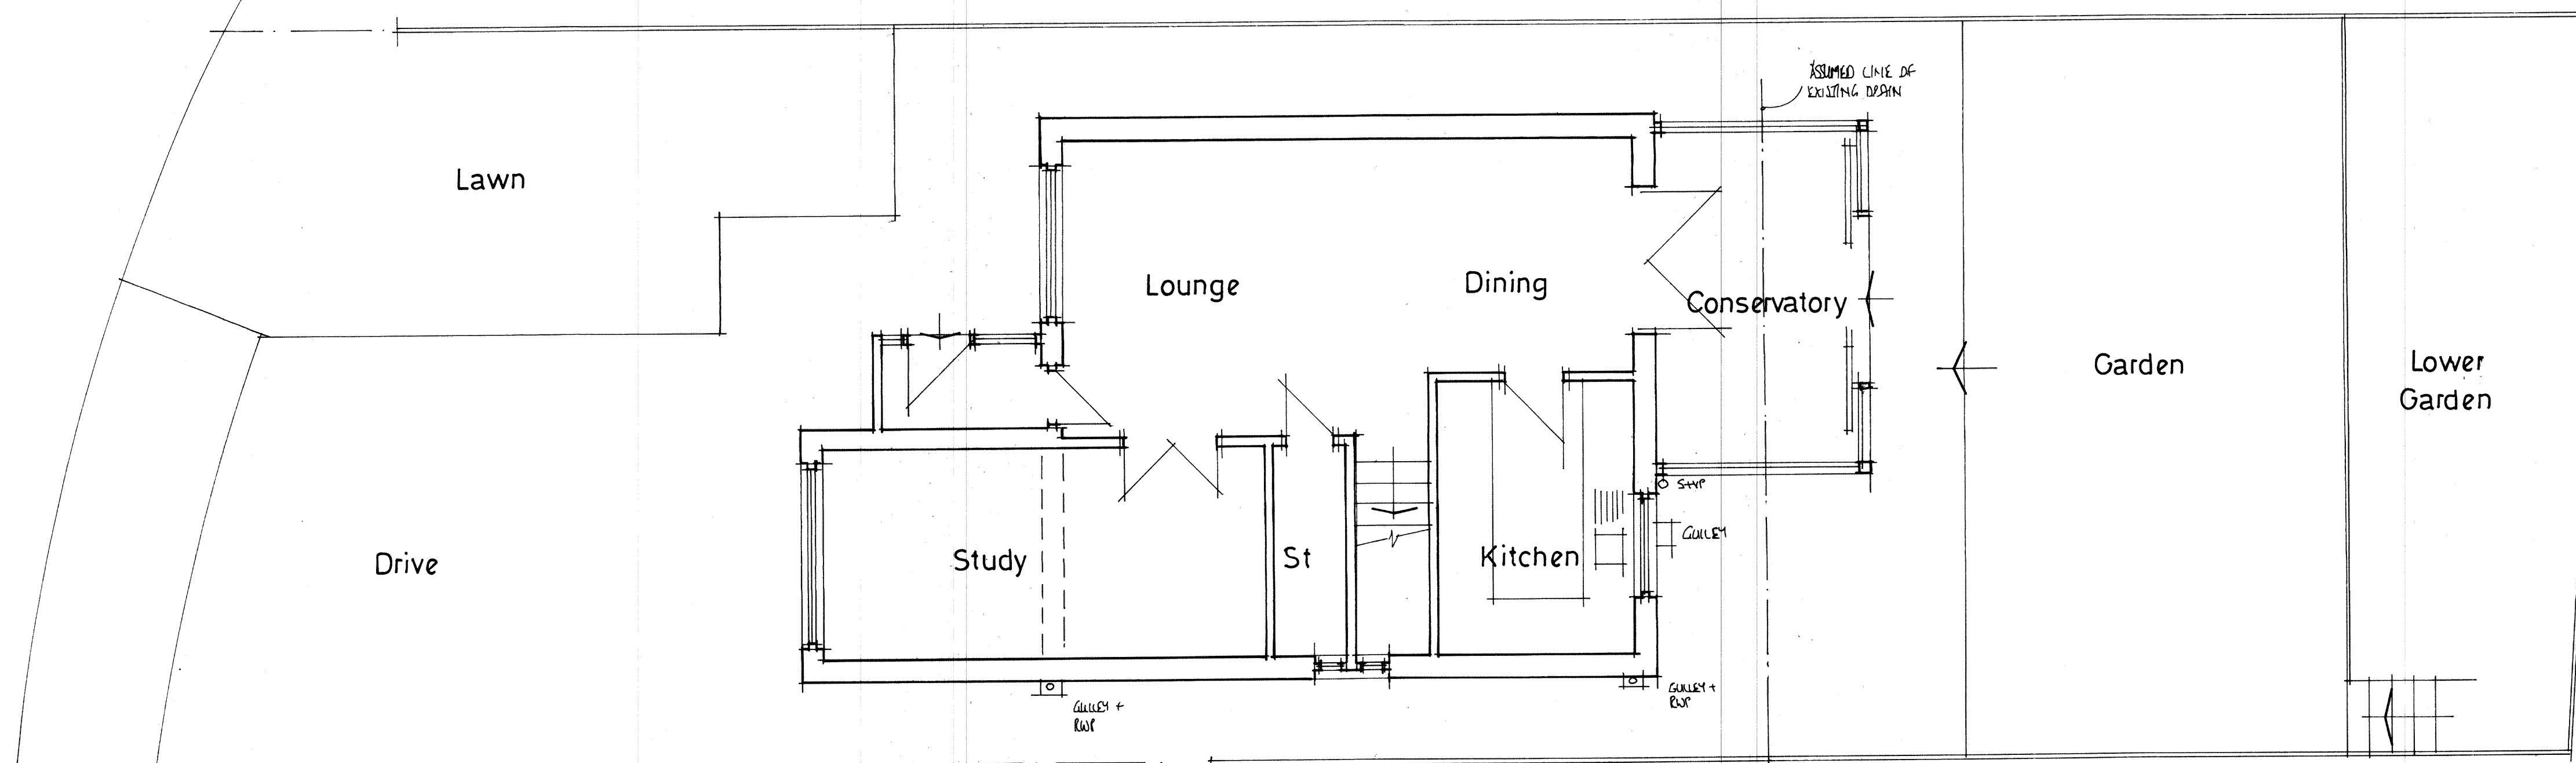

PROJECT
PROPOSED SINGLE STOREY
REAR KITCHEN EXTENSION.
DRAWING TITLE
EXISTING LAYOUT
AND ELEVATIONS.
CLIENT
MR. ZAHID MUSTAFA.
ADDRESS
30, TULIP GROVE,
SHAWCLOUGH,
ROCHDALE. OL12 6NU.
SCALE
SCALE 1:50@A1
DRAWING No
FO 06245902/1.
DATE
JUN 2024.