



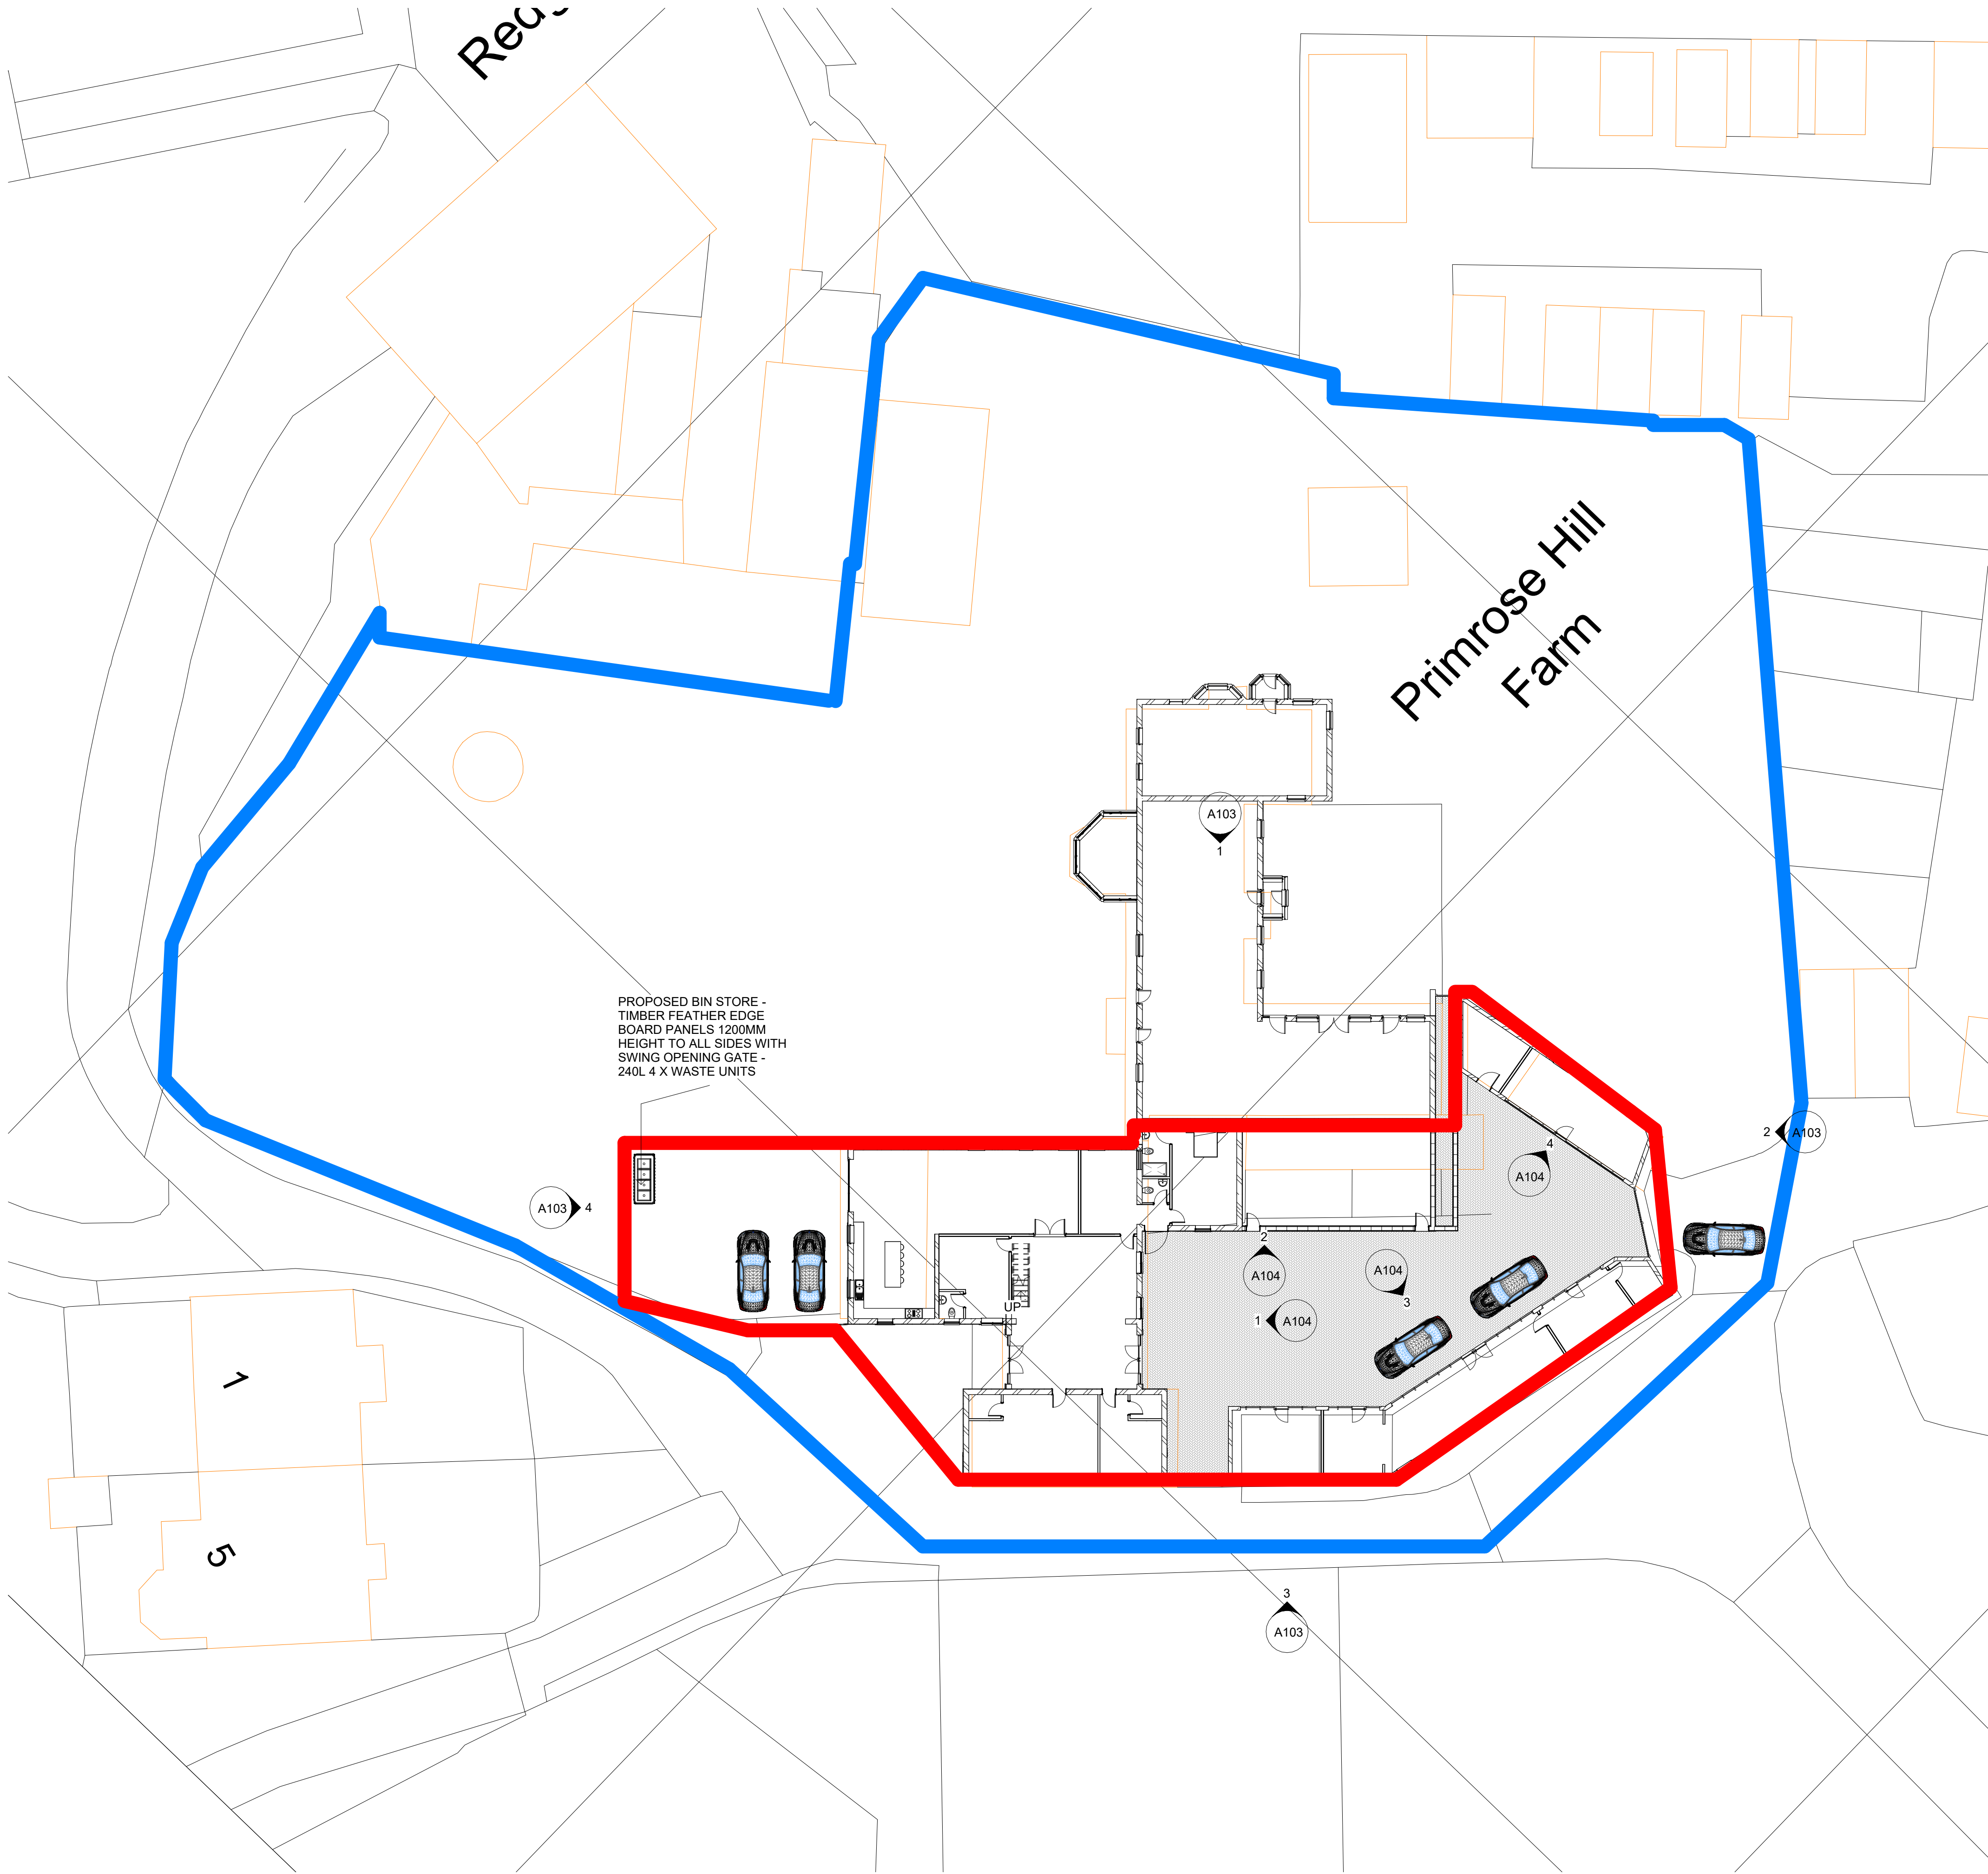

2 SITE PLAN
1 : 200

Notes

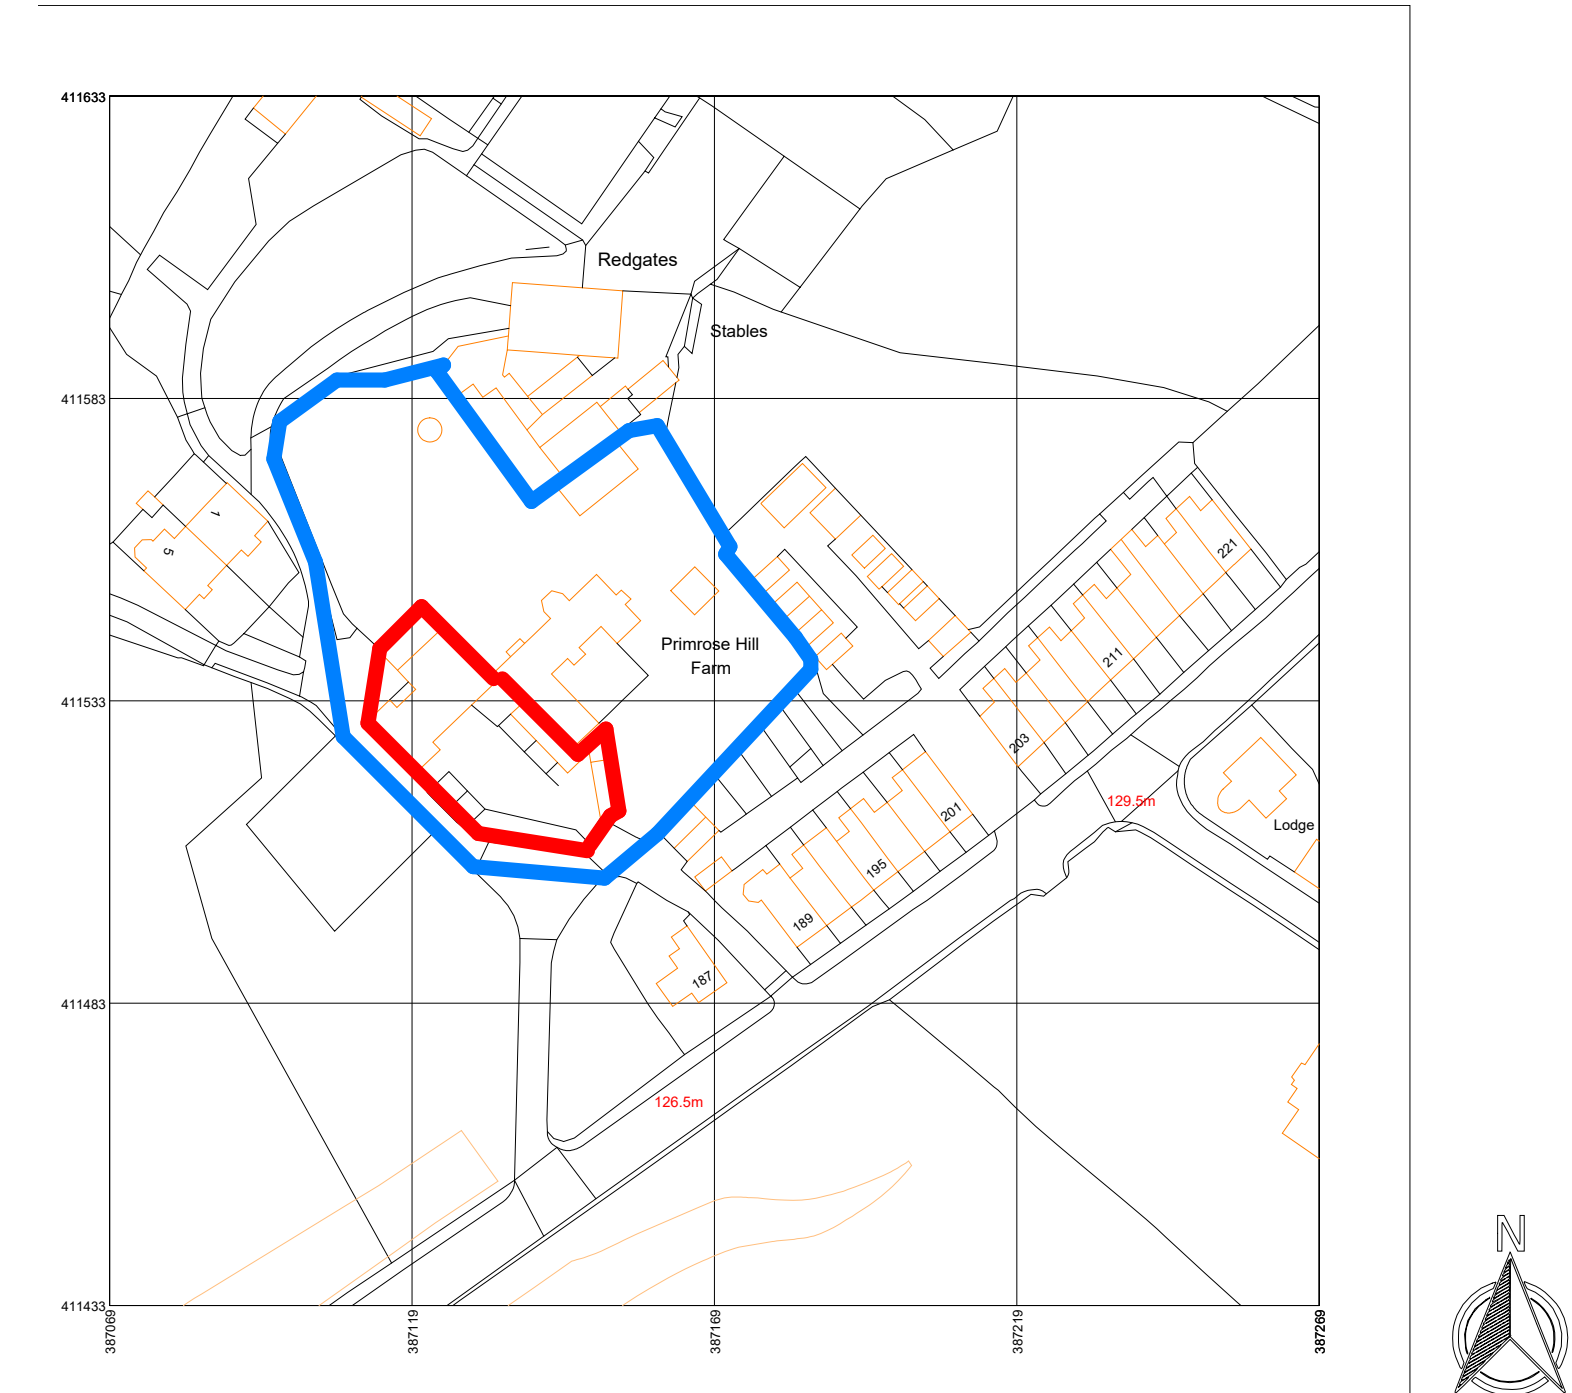

1 LOCATION PLAN
1 : 1250

**RED LINE INDICATING BOUNDARY
SEEKING PLANNING APPROVAL**
Primrose Hill Farm, Road East, Heywood
Rochdale, OL10 1RL

**BLUE LINE INDICATING BOUNDARY OF
OTHER LAND OWNED**
Primrose Hill Farm, Road East, Heywood
Rochdale, OL10 1RL

Rev	Description	Date	Dr by	App by
original by	date created	11/03/26	NK	NK



Enquiries@nkarchitectural.co.uk

0161 818 4727

www.NKARCHITECTURAL.co.uk

client name	Primrose Hill Farm, Road East, Heywood Rochdale, OL10 1RL
project	SUBDIVIDE BARN AND OUTBUILDINGS TO SEPERATE ONE HOUSEHOLD UNIT
drawing	SITE AND LOCATION PLAN
computer file	C:\Users\NKAR02\Dropbox\NKAR\Primrose Hill Farm, Road East, Heywood Rochdale, OL10 1RL\Primrose Hill Farm, Road East, Heywood Rochdale, OL10 1RL.rvt
plot date	
project number	2026.0042.6621
scale	As indicated @A1
drawing number	A105
rev	issue status
	PLANNING

This drawing is to be read in conjunction with all related drawings. All dimensions must be checked and verified on site before commencing any work or producing shop drawings. The originator should be notified immediately of any discrepancy. This drawing is copyright and remains the property of NK Architectural.