



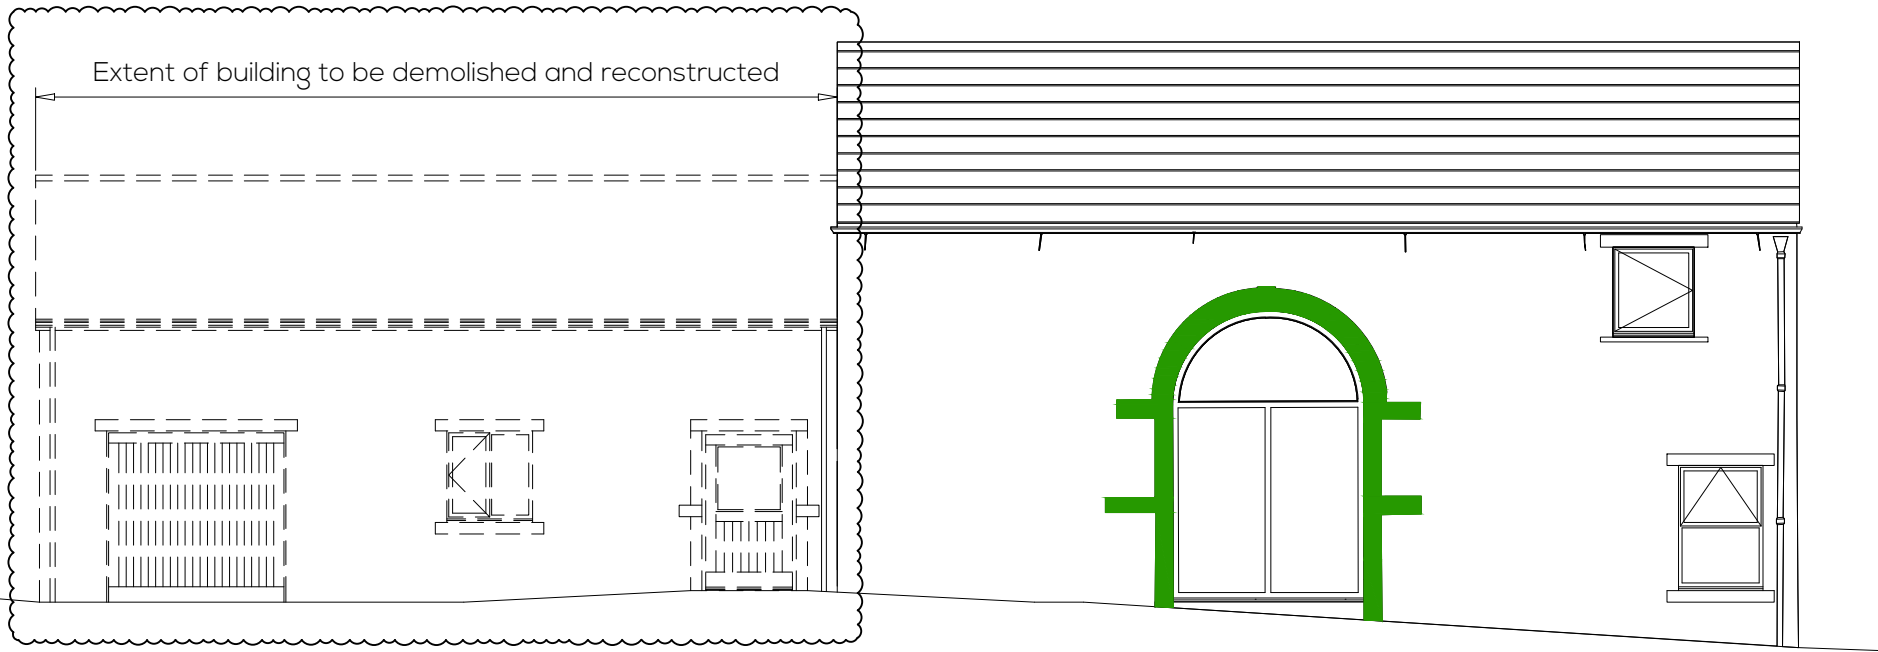

North East Elevation
1:100

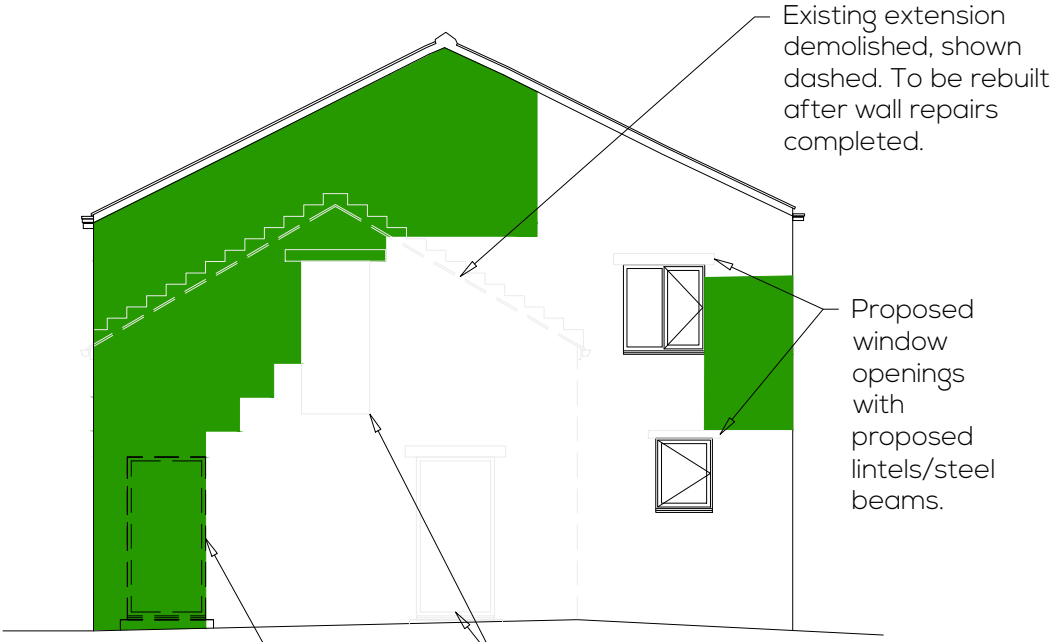

South East Elevation
1:100

Refer to ESD report 5410 Structural
Repairs & methodology

Denotes mortar to be repointed and
masonry rebuilt as required.

P3	Updated as clouded	BR	AS	05/12/25
P2	Updated as clouded	BR	AS	14/10/25
P1	PRELIMINARY ISSUE	SC	BR	08/08/25
REV	DESCRIPTION	BY	CHK	DATE

EDGE

CIVIL & STRUCTURAL CONSULTANCY

Edge Structural Design Limited
info@edgestructuraldesign.com | 0161 620 9988 | edgestructuraldesign.com

Client
Grandstream Properties Ltd

Project
Silver Hill Farm
Rochdale

Drawing Title
Barn
Elevations sheet 1

Project No.
5410

Drawing No.
006

Revision
P3

PRELIMINARY

