



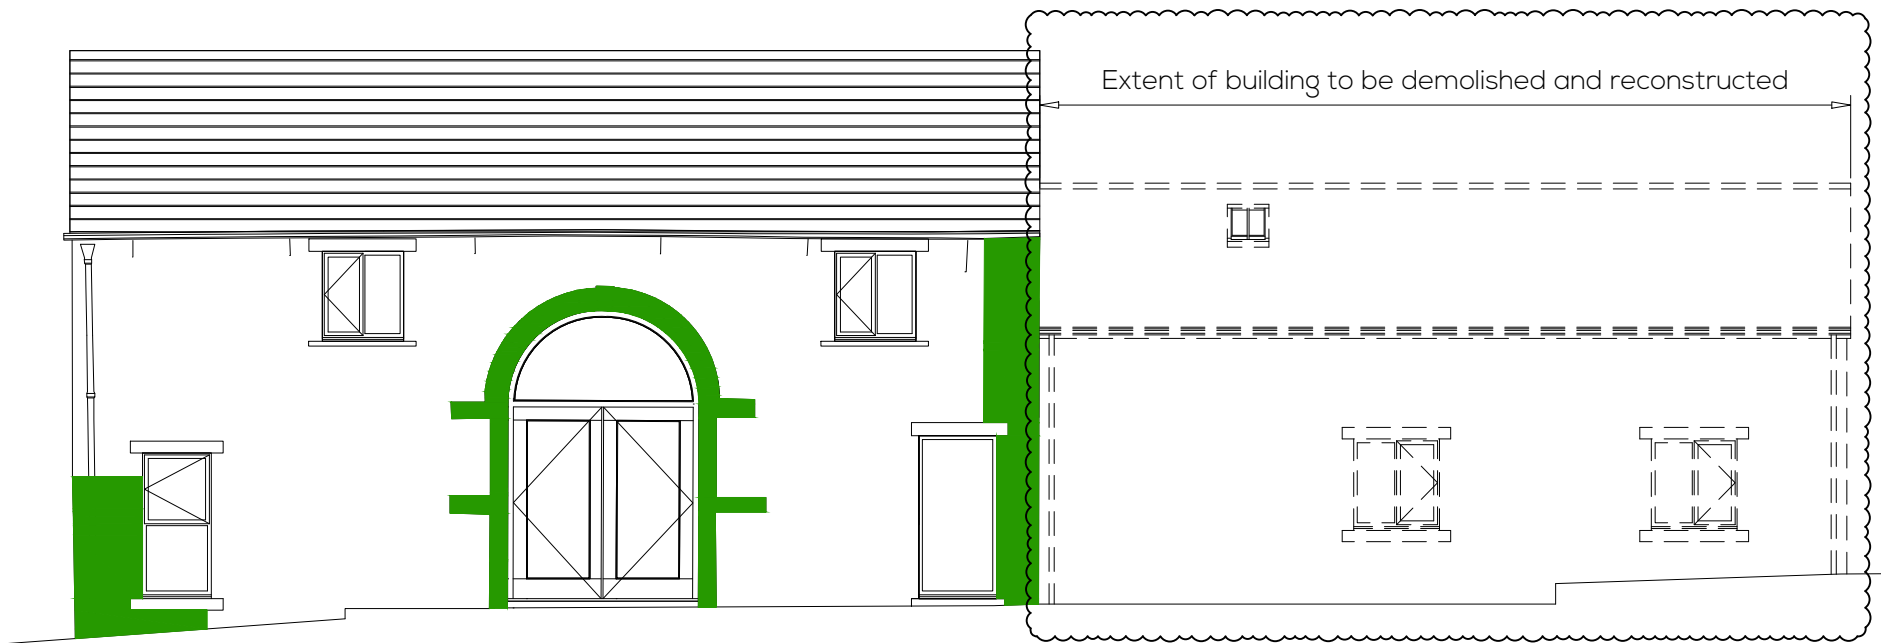

South West Elevation
1:100

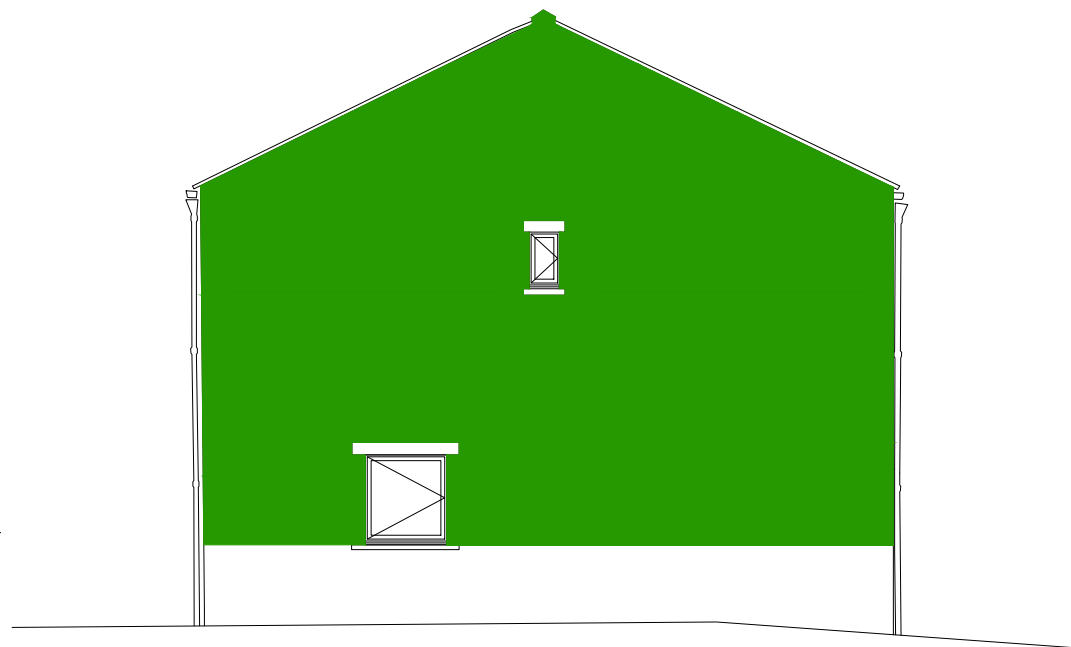

North West Elevation
1:100

Refer to ESD report 5410 Structural
Repairs & methodology

Denotes mortar to be repointed and
masonry rebuilt as required.

P2	Updated as clouded	BR	AS	05/12/25
P1	PRELIMINARY ISSUE	SC	BR	08/08//25
REV	DESCRIPTION	BY	CHK	DATE

EDGE
CIVIL & STRUCTURAL CONSULTANCY

Edge Structural Design Limited
info@edgestructuraldesign.com | 0161 620 9988 | edgestructuraldesign.com

Client Grandstream Properties Ltd

Project Silver Hill Farm
Rochdale

Drawing Title Barn
Elevations sheet 2

Project No. 5410

Drawing No. 007

Revision P2

PRELIMINARY

