




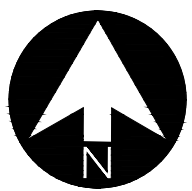

LOCATION PLAN 1:1250 SCALE

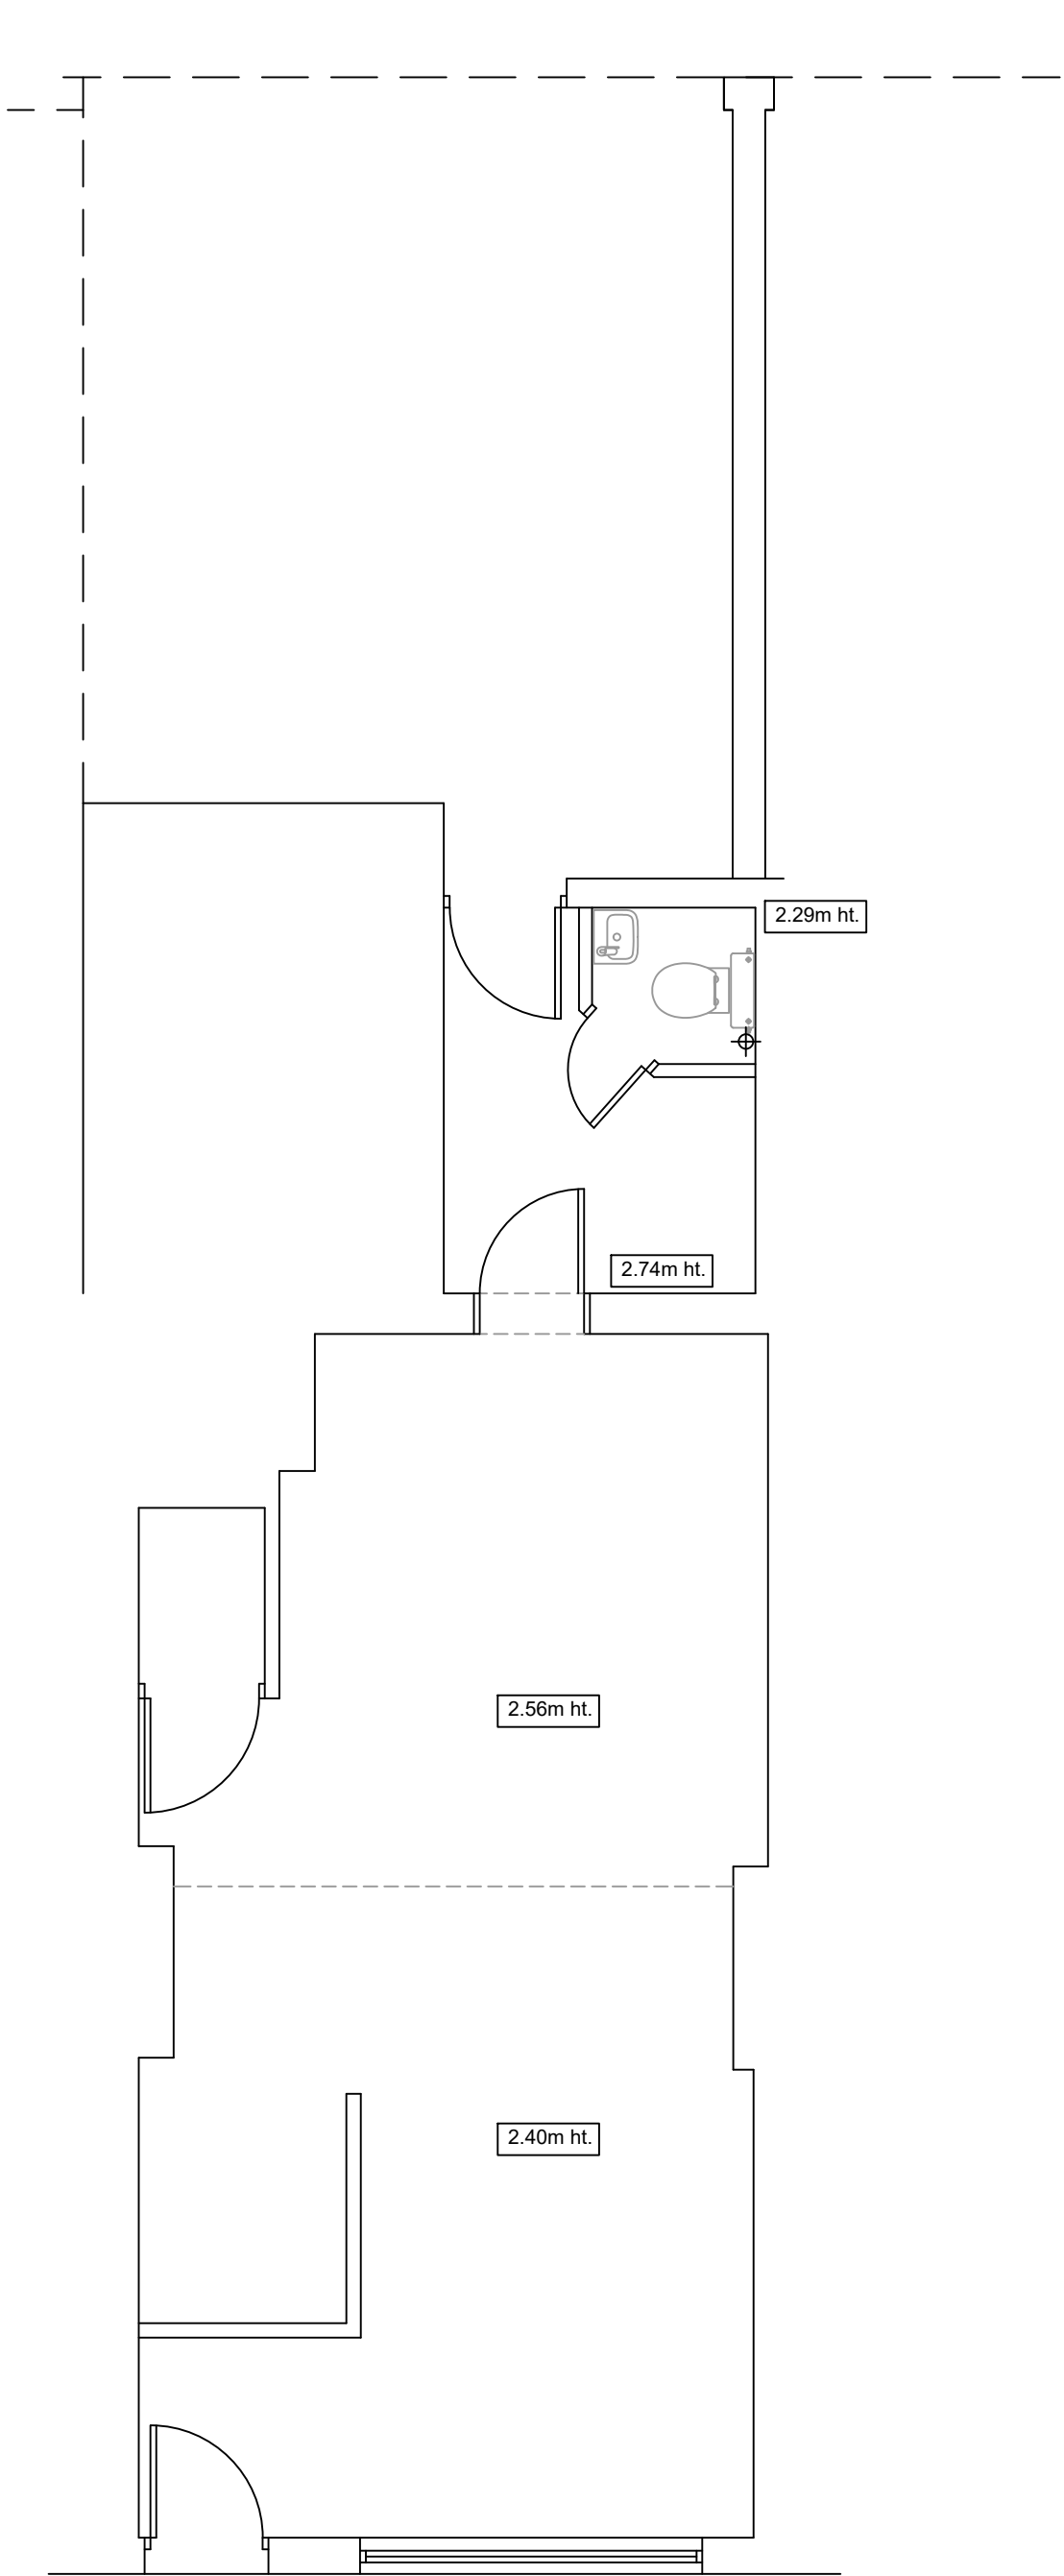

BLOCK PLAN 1:200 SCALE

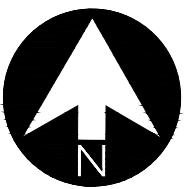

GROUND FLOOR PLAN



FRONT ELEVATION



REAR ELEVATION

rev:	date:	description
 AJ COCKER ASSOCIATES CHARTERED BUILDING SURVEYORS		
New Century House 176 Drake Street Rochdale OL16 1UP Tel: 01706 764880 Fax: 01706 764881 www.ajcockerassociates.co.uk mail@ajcockerassociates.co.uk		
 the mark of property professionalism worldwide		
Project: 766 Manchester Road, Castleton Rochdale Existing		scale: 1:50 date: March 2026 drawn: NL
Client: Mr. E.Shah		Dwg. Nr. S513-01