



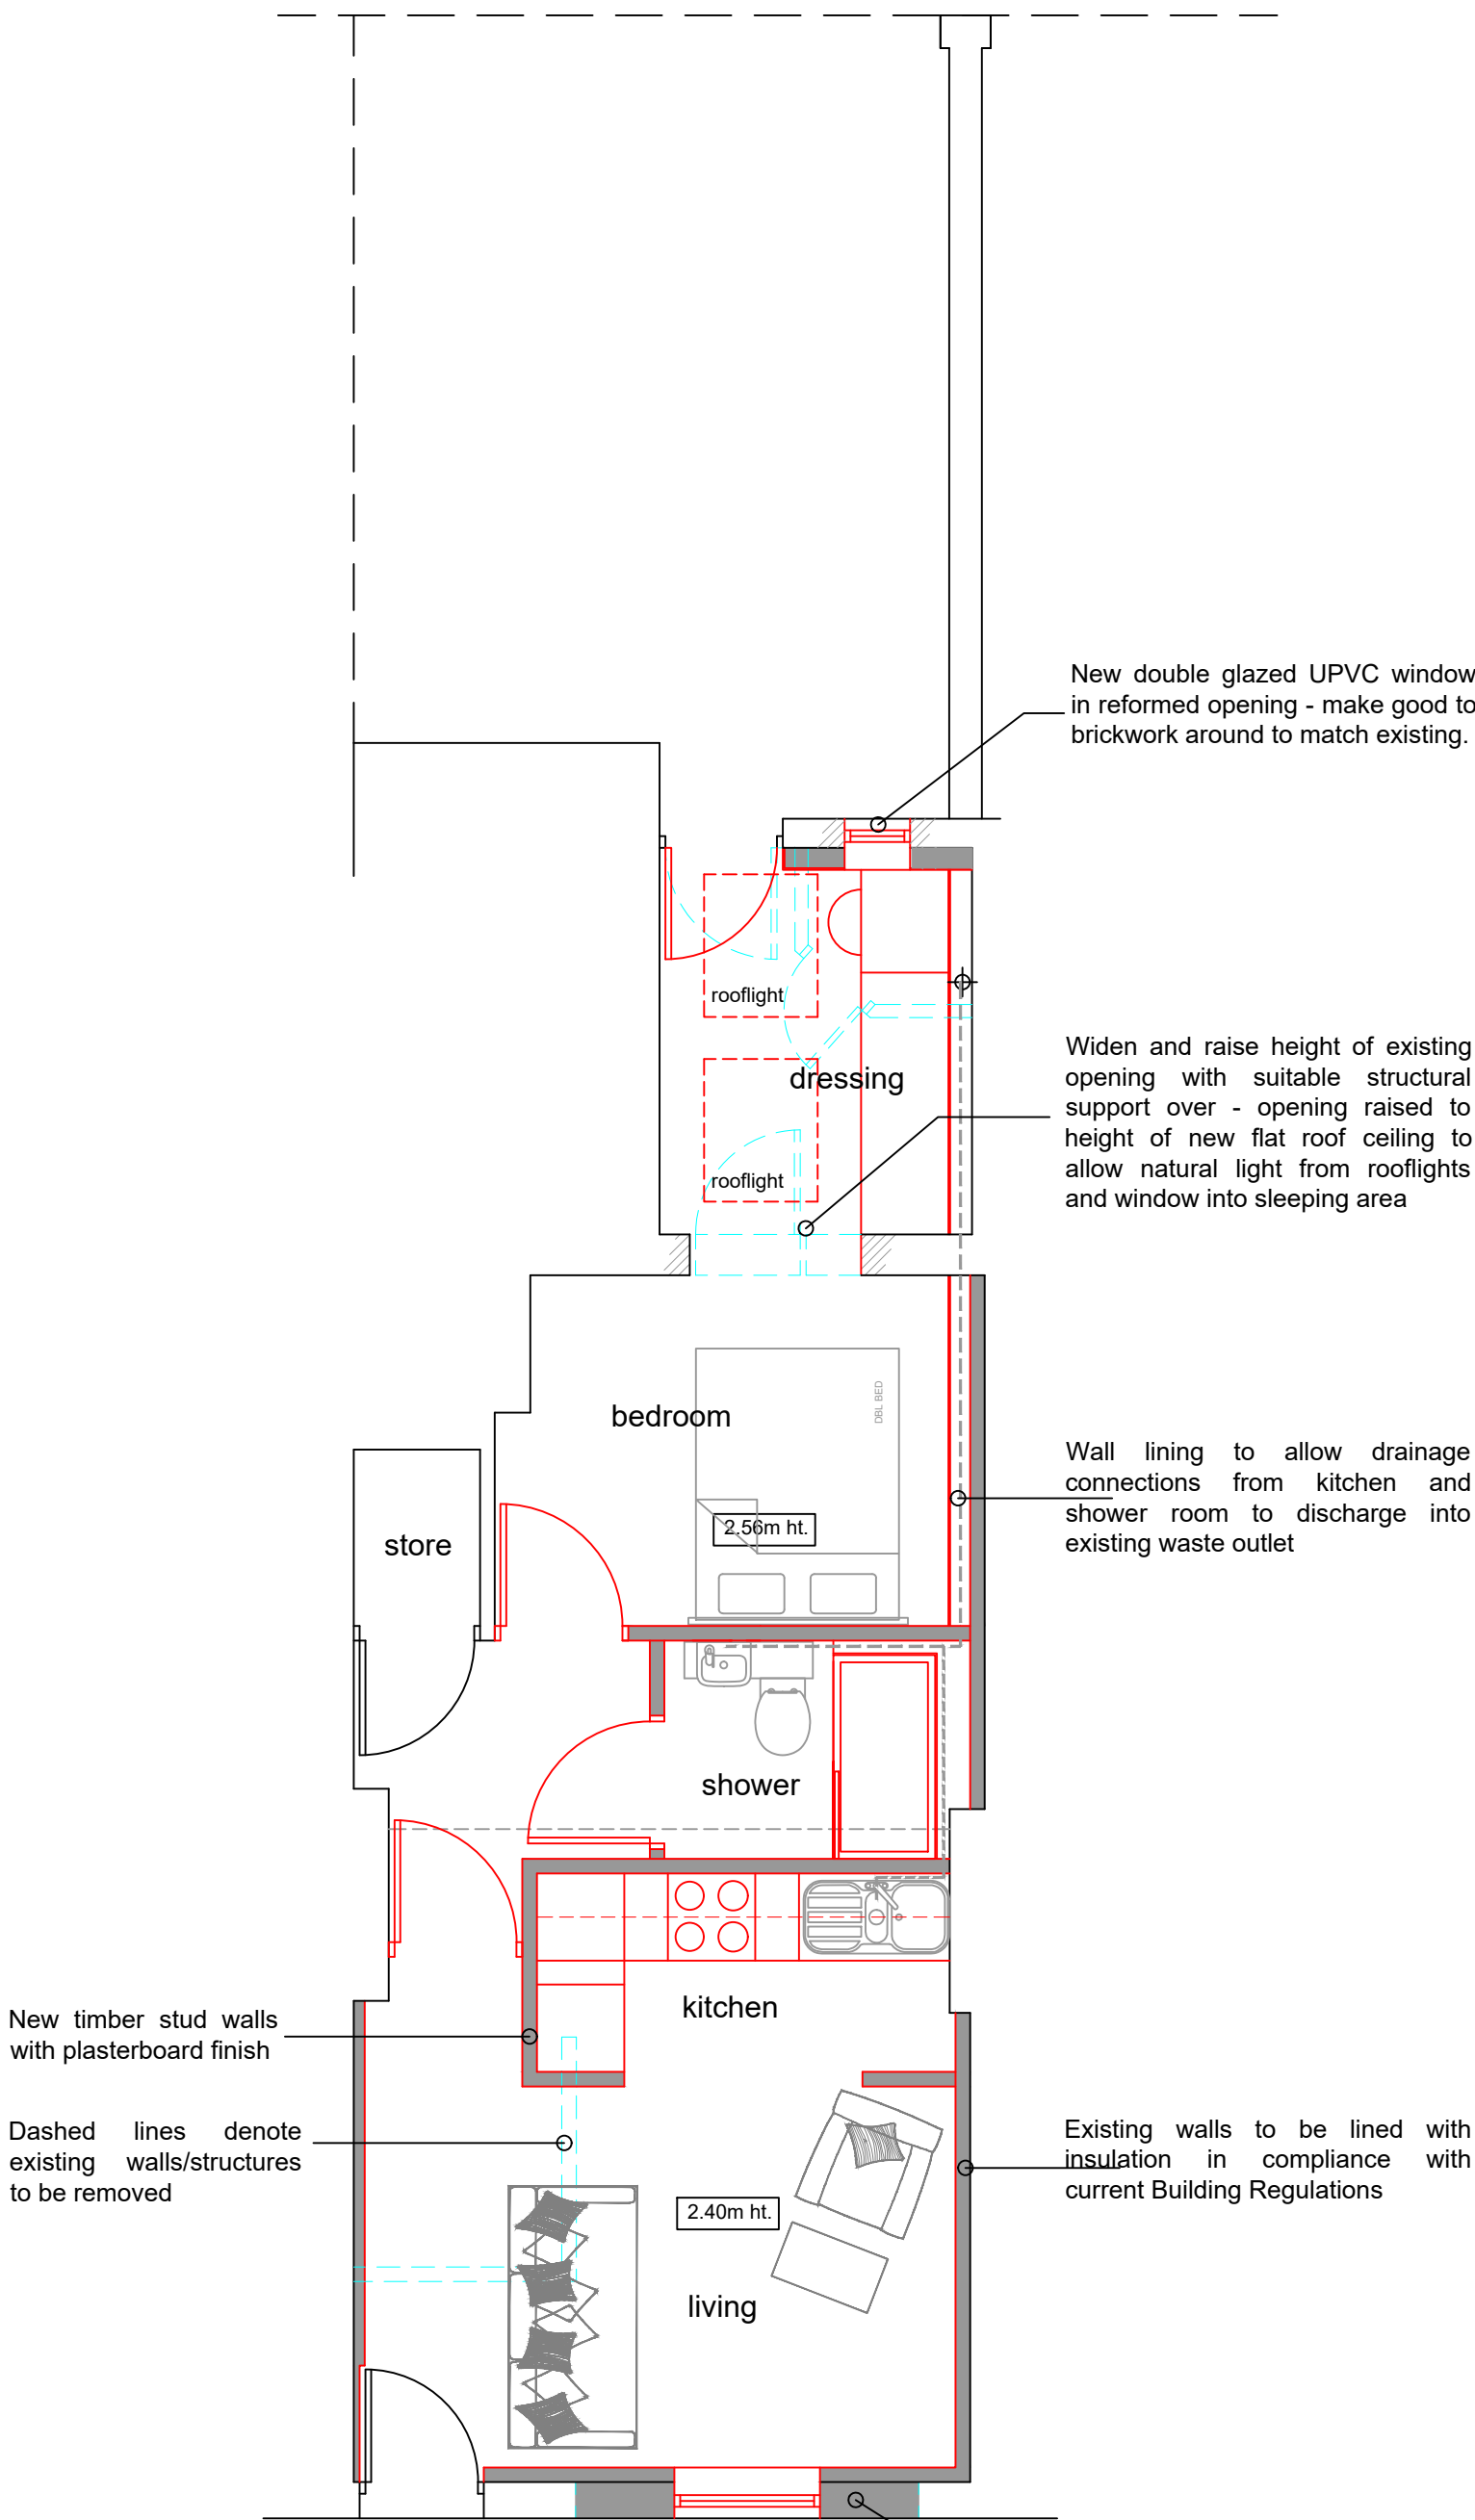


LOCATION PLAN 1:1250 SCALE

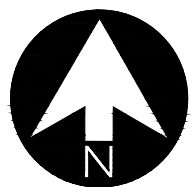


Total floor area =
37.70 sqm (405 sqft)
Suitable as 1 bed single person space

GROUND FLOOR PLAN

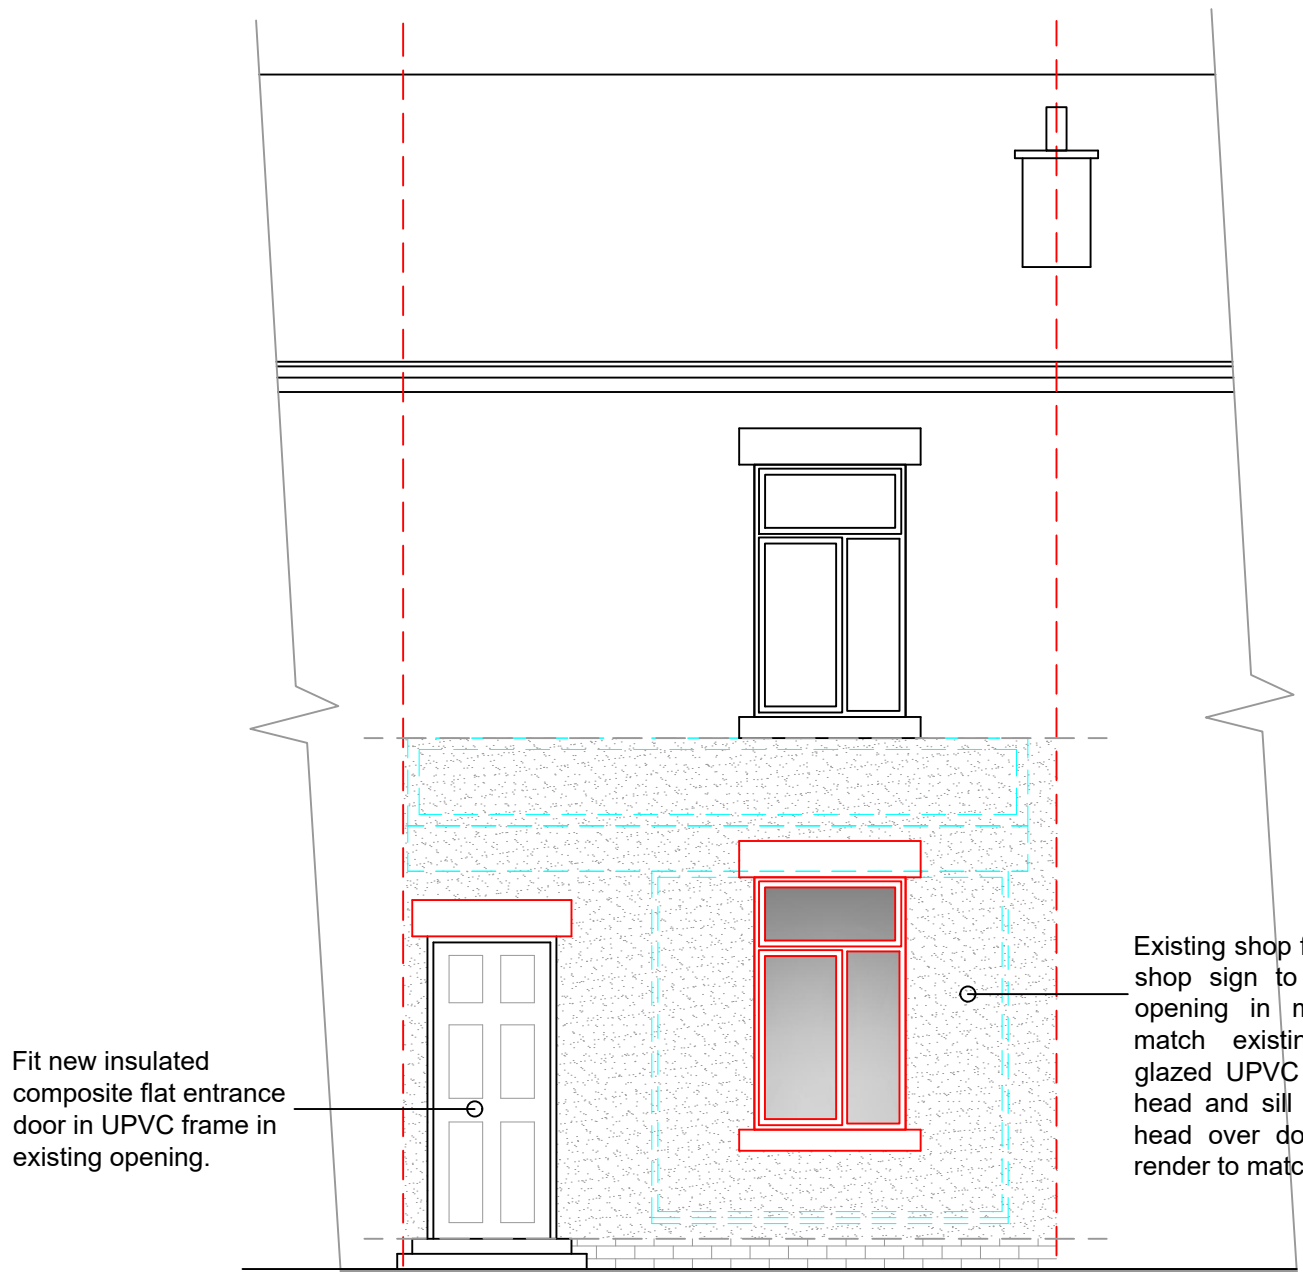

FRONT ELEVATION

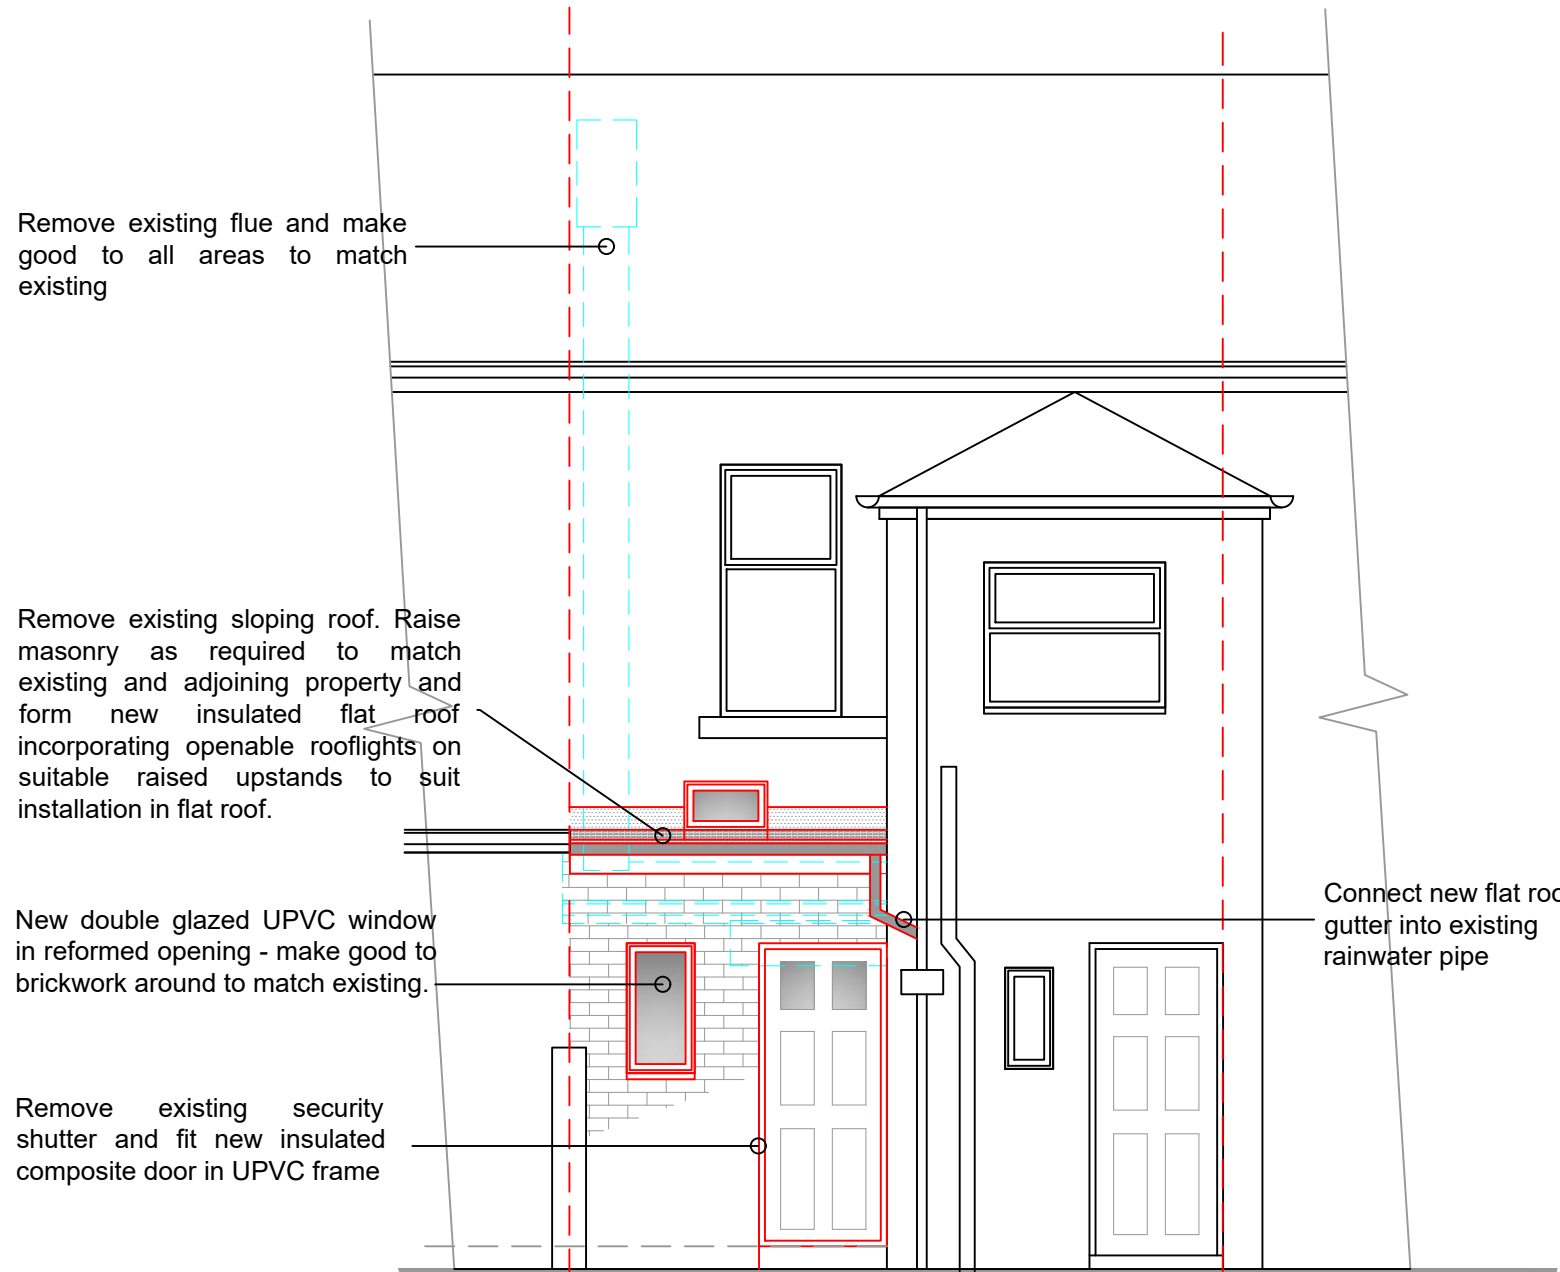

REAR ELEVATION

rev.	date:	description



Project: 766 Manchester Road, Castleton Rochdale Existing	scale: 1:50 date: March 2026 drawn: NL
Client: Mr. E.Shah	Dwg. Nr. S513-02