


General Notes


The Architect shall have no responsibility for any use made of this document other than for that which it was prepared and issued.
All dimensions should be checked on site. Do not scale from this drawing. To be read in conjunction with all other Consultant's drawings. The Architect to be immediately notified of any discrepancies.

Copyright on this drawing retained by the Architect.

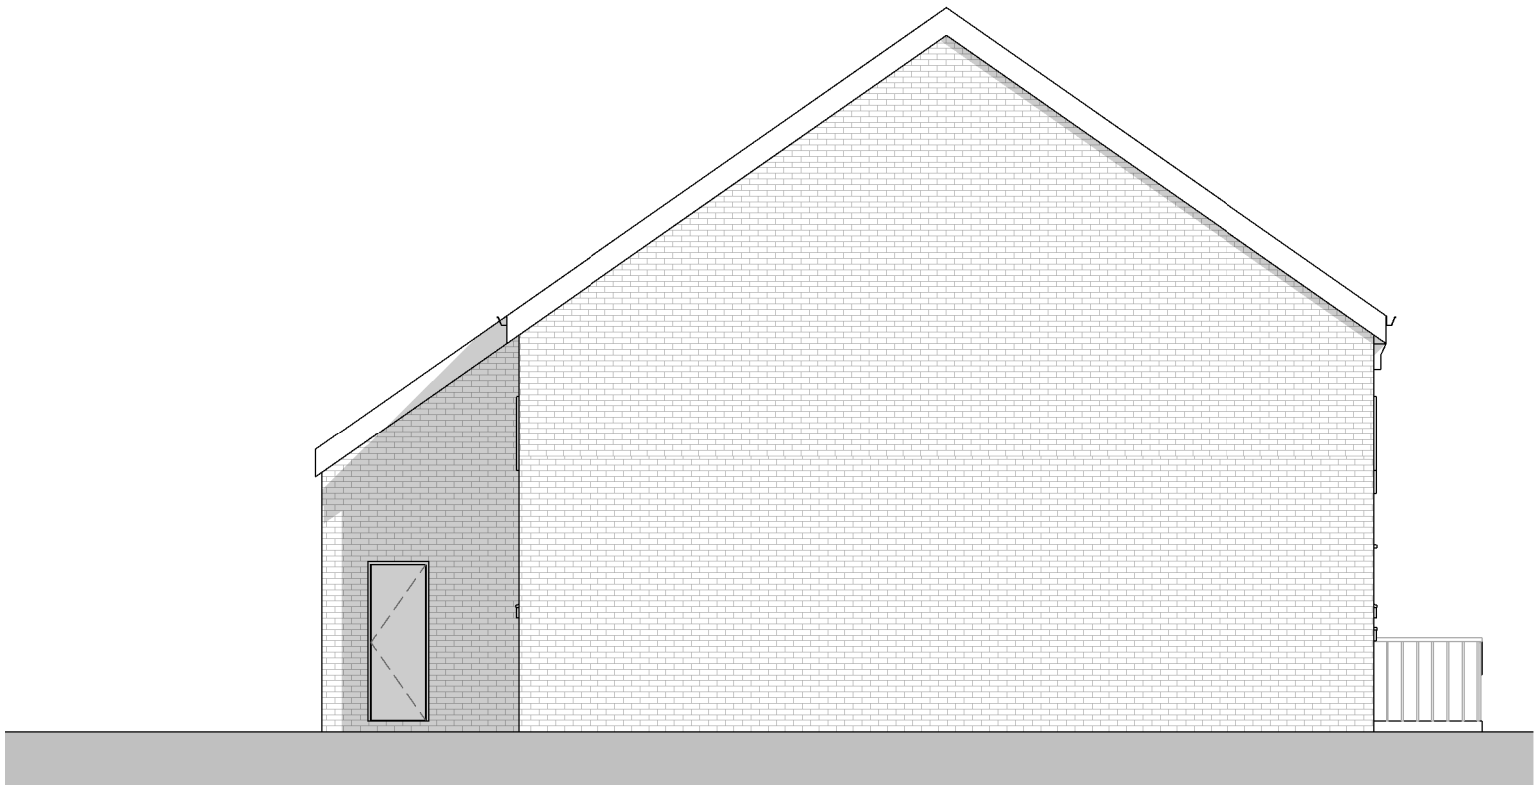

1

Proposed South Elevation
1 : 100

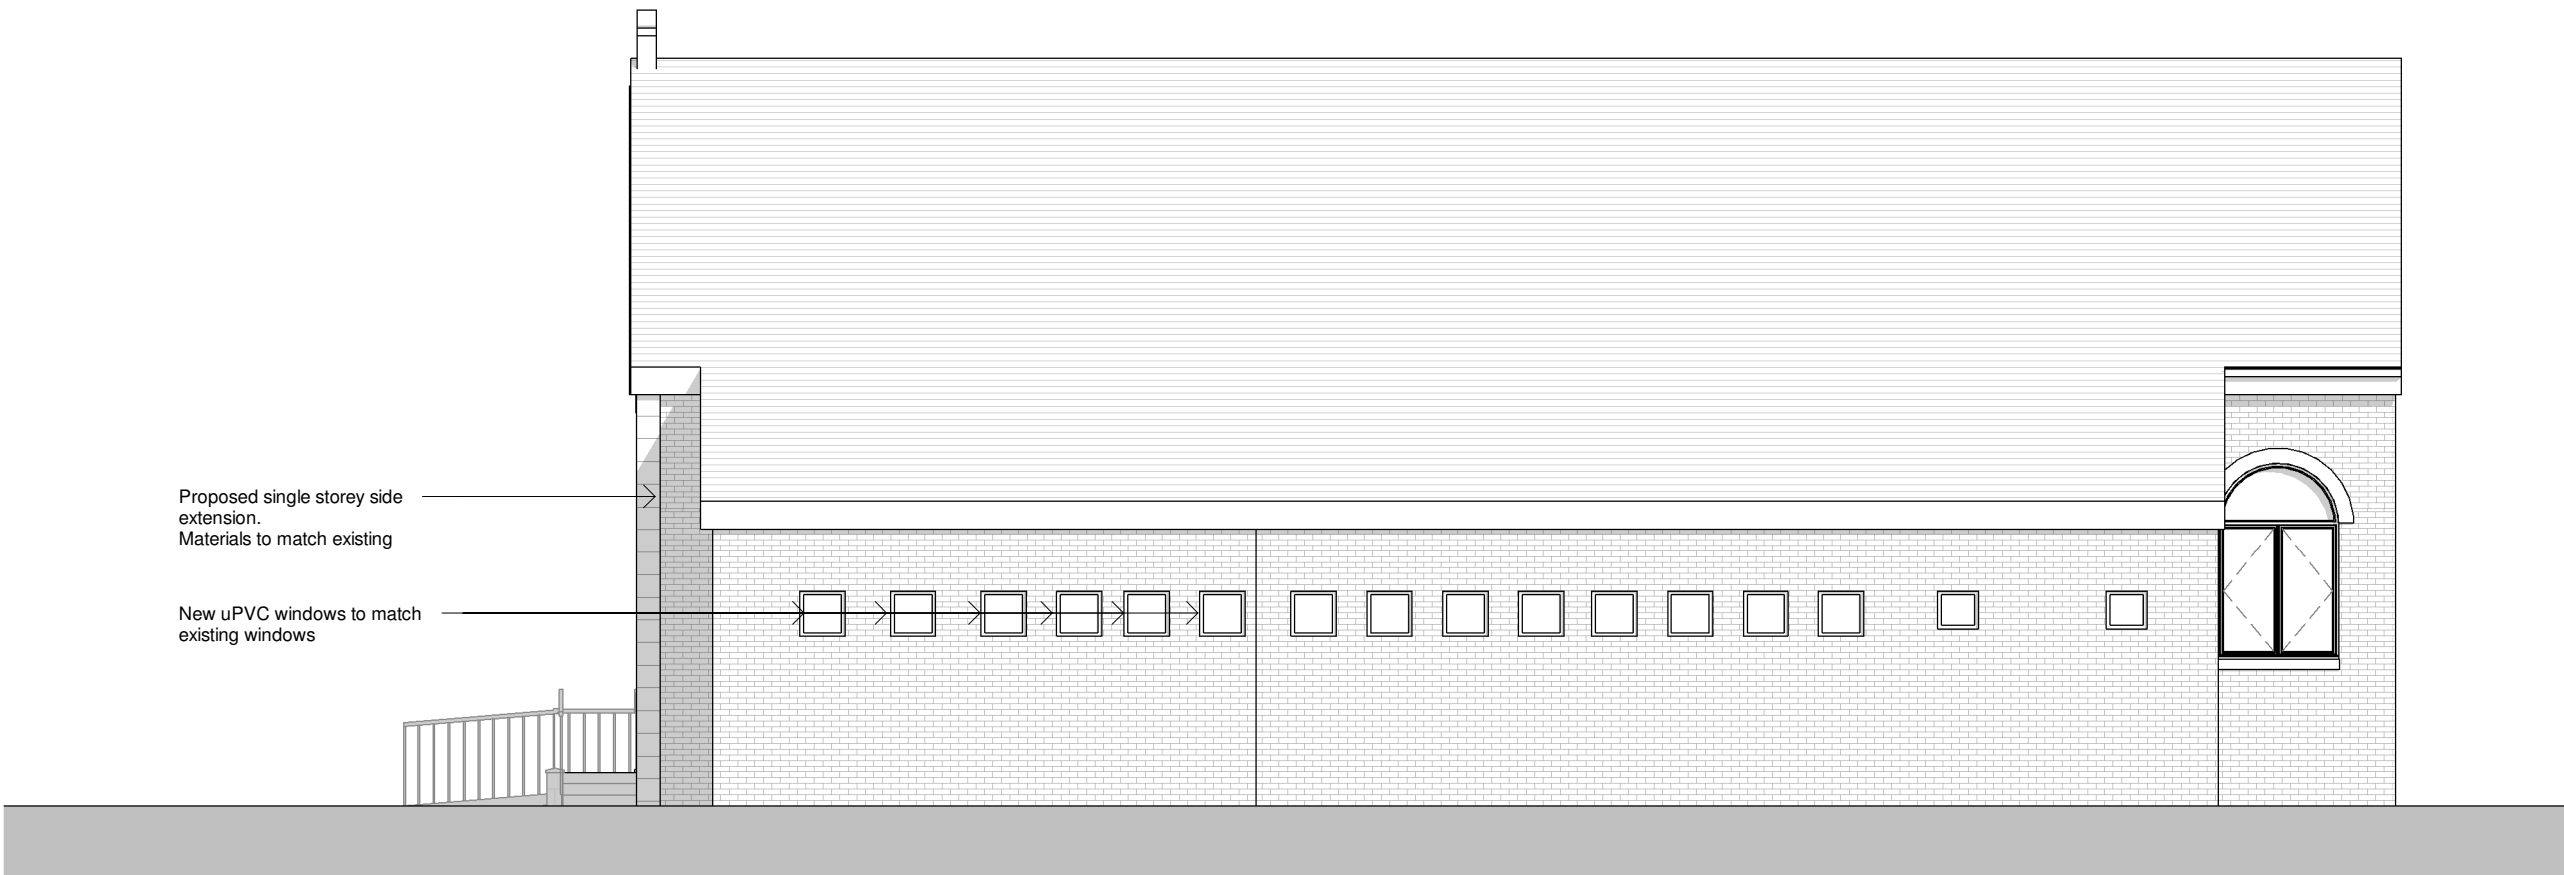

2

Proposed West Elevation
1 : 100

B	01/04/26	AK	SH	Amended Plans
A	25/08/21	HG	SH	Amended Plans
-	31/05/21	SA	SH	Initial Issue
No.	Date	Dwn	Chk	App
Revision or reason for issue				

Client

create **it** studios
Architects & Designers

Create It Studios (NW) Ltd
3 Stevenson Square,
Manchester
M1 1DN
info@createitstudios.co.uk

Project Title

Milkstone Road, Rochdale, OL11
1NX

Scale / North Point

1 : 100

Drawing Title

Proposed South and West Elevations

Drawing Number
A1346(02)005

Drawing Status
Preliminary

Revision
B