


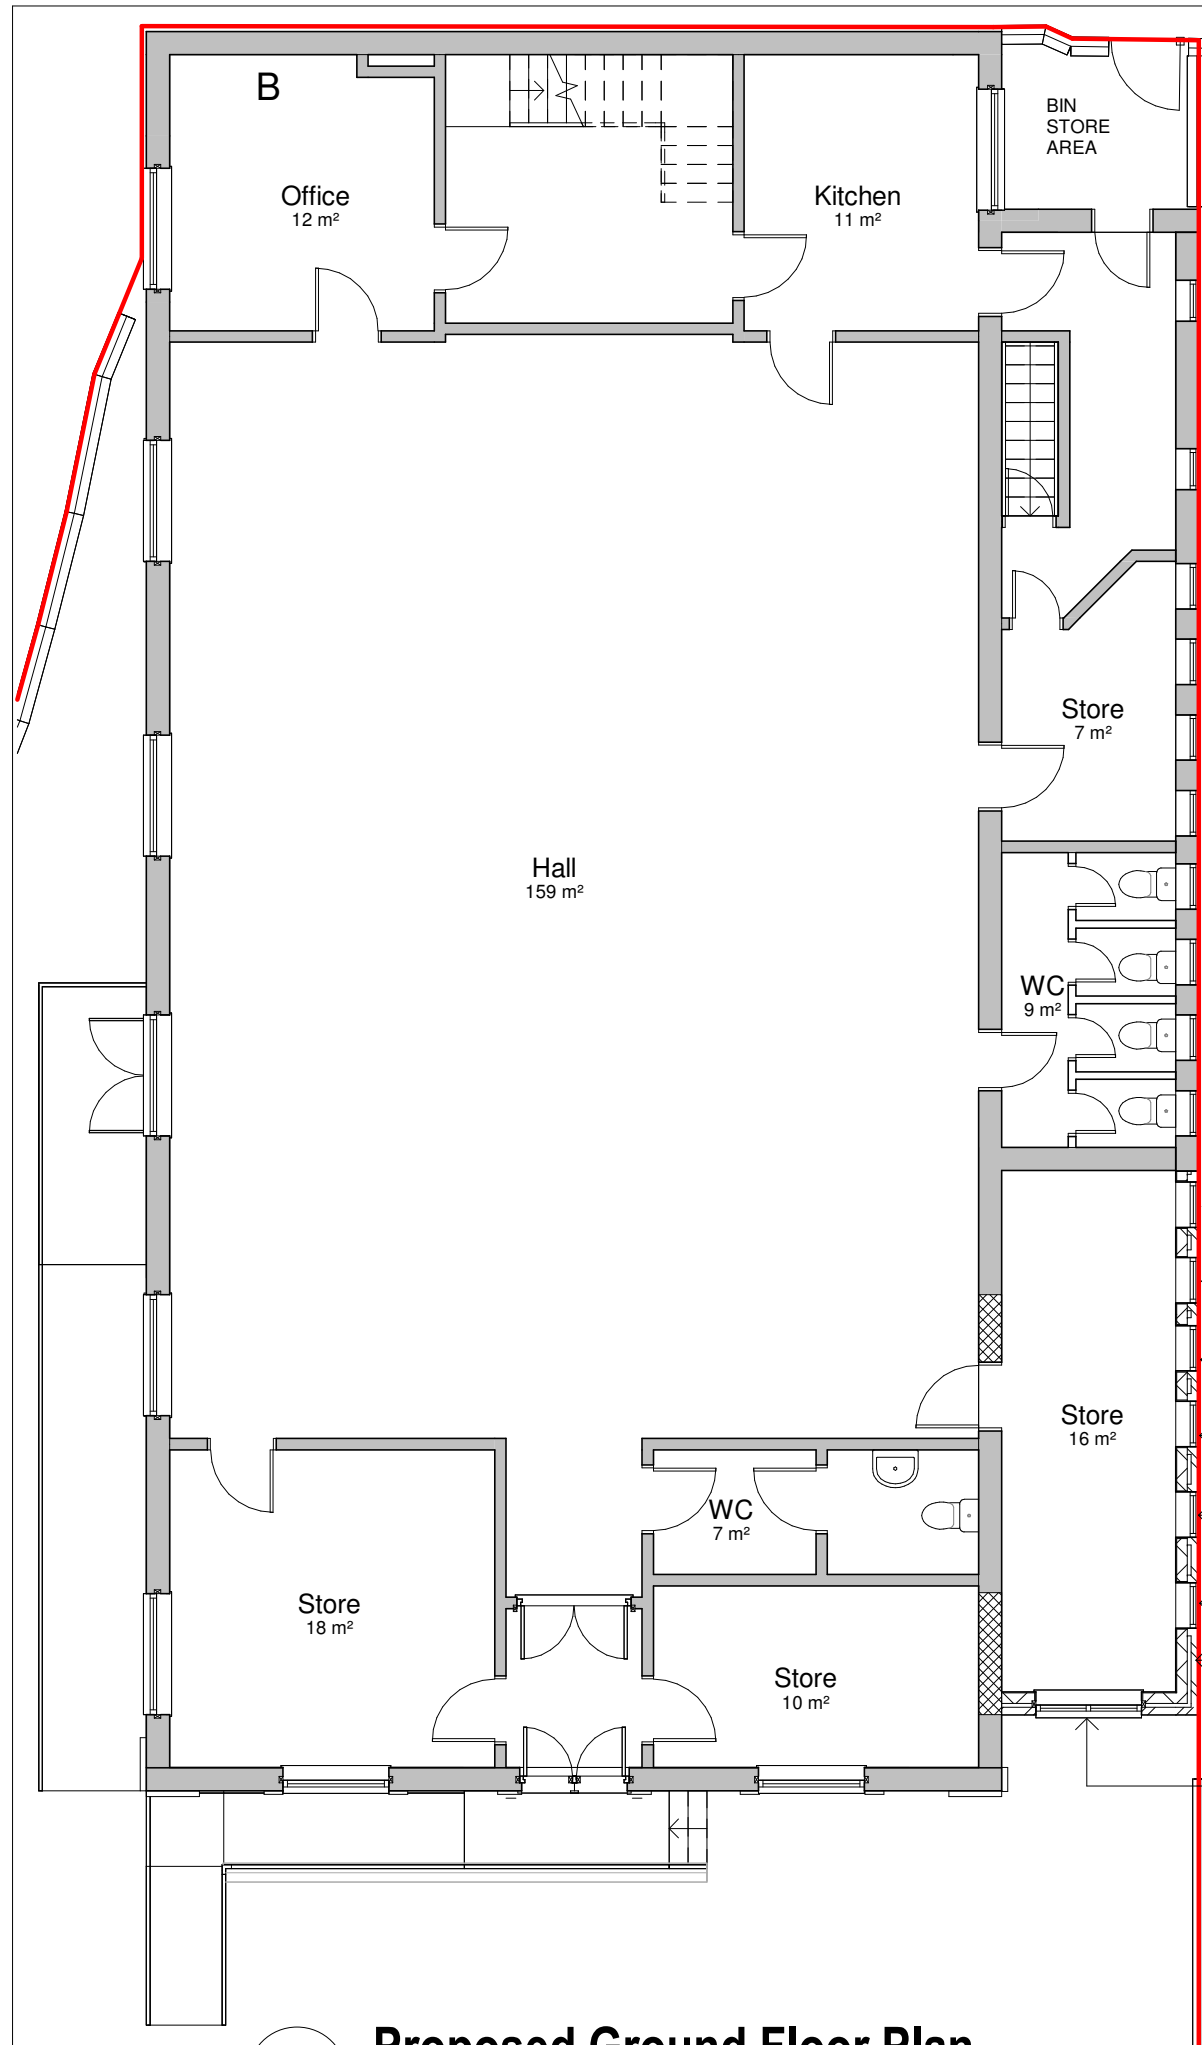


1 Proposed Ground Floor Plan
1 : 100



Windows to side elevation
to be uPVC to match
existing windows

Proposed single storey side
extension.
Materials to match existing

Timber Framed Window

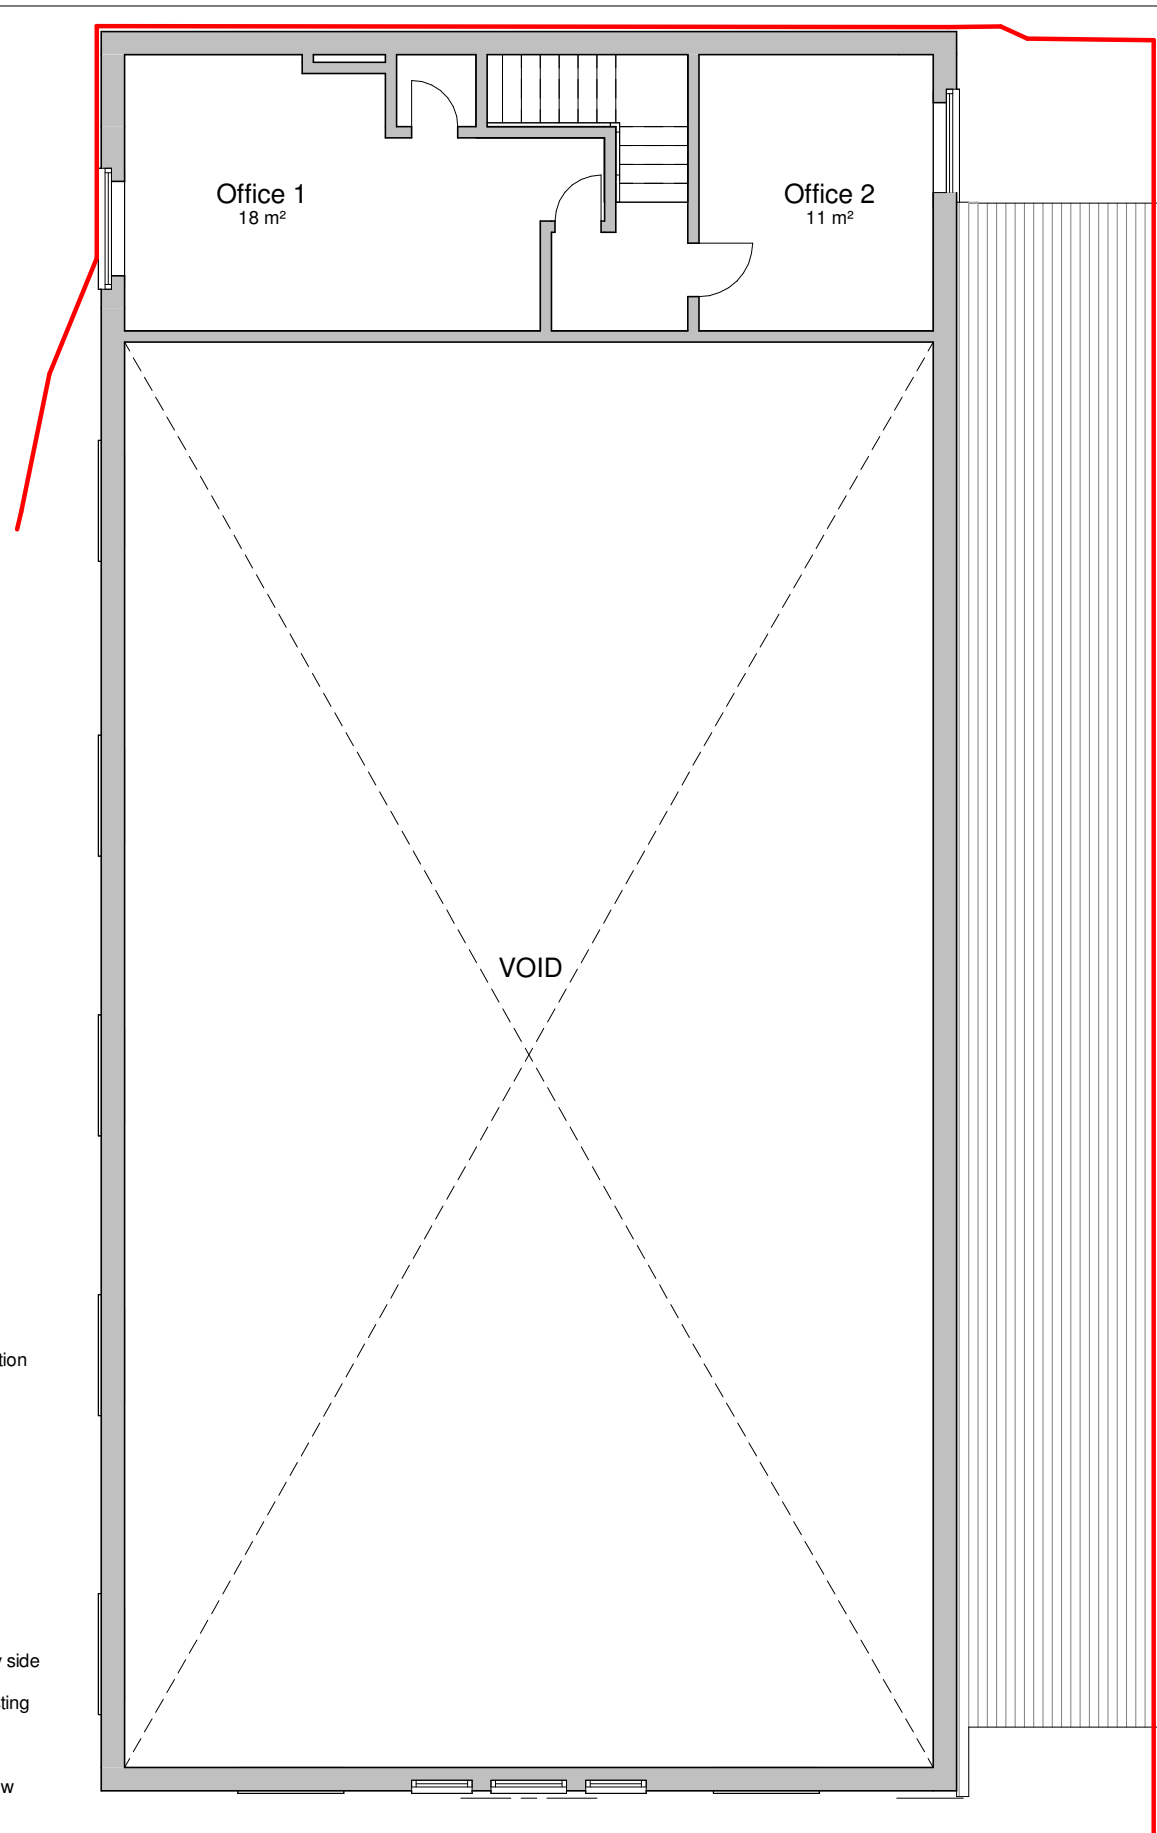

2 Proposed First Floor Plan
1 : 100

 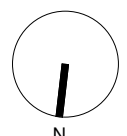

RIBA
Chartered Practice

General Notes
The Architect shall have no responsibility for any use made of this document other than for that which it was prepared and issued.
All dimensions should be checked on site. Do not scale from this drawing. To be read in conjunction with all other Consultant's drawings. The Architect to be immediately notified of any discrepancies.
Copyright on this drawing retained by the Architect.

LEGEND
 Site Boundary

C	01/04/26	AK	SH	Amended Plans	
B	25/08/21	HG	SH	Amended Plans	
A	02/07/21	SA	SH	Amended Plans	
-	31/05/21	SA	SH	Initial Issue	
No.	Date	Dwn	Chk	App	Revision or reason for issue

Client


Create It Studios (NW) Ltd
3 Stevenson Square,
Manchester
M1 1DN
info@createitstudios.co.uk

Project Title

Milkstone Road, Rochdale, OL11 1NX

Scale / North Point

1 : 100

Drawing Title

Proposed Ground and First Floor Plans

Drawing Number	A1346(02)002	Revision	C
Drawing Status	Preliminary		