

General Notes

The Architect shall have no responsibility for any use made of this document other than for that which it was prepared and issued.
All dimensions should be checked on site. Do not scale from this drawing. To be read in conjunction with all other Consultant's drawings. The Architect to be immediately notified of any discrepancies.


Copyright on this drawing retained by the Architect.



1

Proposed North Elevation

1 : 100

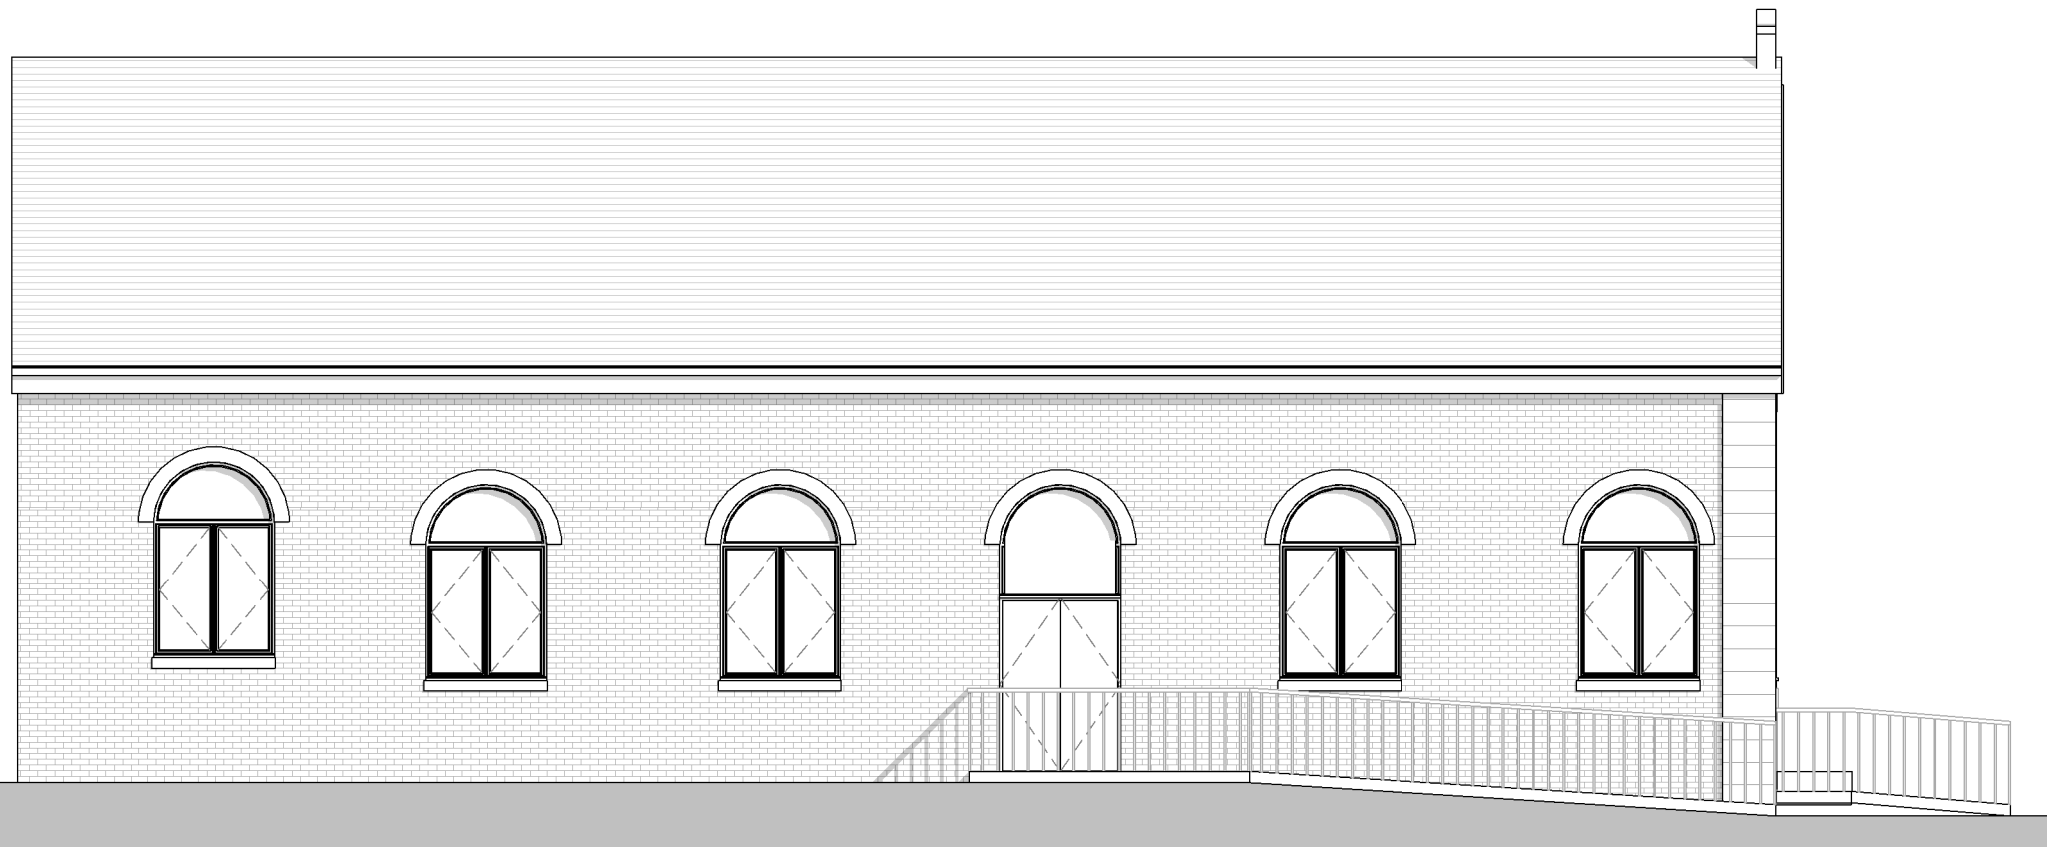

2

Proposed East Elevation

1 : 100

0 1 2 3 4m
1:100

B 01/04/26 AK SH Amended Plans

A 25/08/21 HG SH Amended Plans

- 31/05/21 SA SH Initial Issue

No. Date Dwn Chk App Revision or reason for issue

Client

create **it** studios
Architects & Designers

Create It Studios (NW) Ltd
3 Stevenson Square,
Manchester
M1 1DN
info@createitstudios.co.uk

Project Title

Milkstone Road, Rochdale, OL11
1NX

Scale / North Point

1 : 100

Drawing Title

Proposed North and East Elevations

Drawing Number
A1346(02)004

Drawing Status
Preliminary

Revision
B