



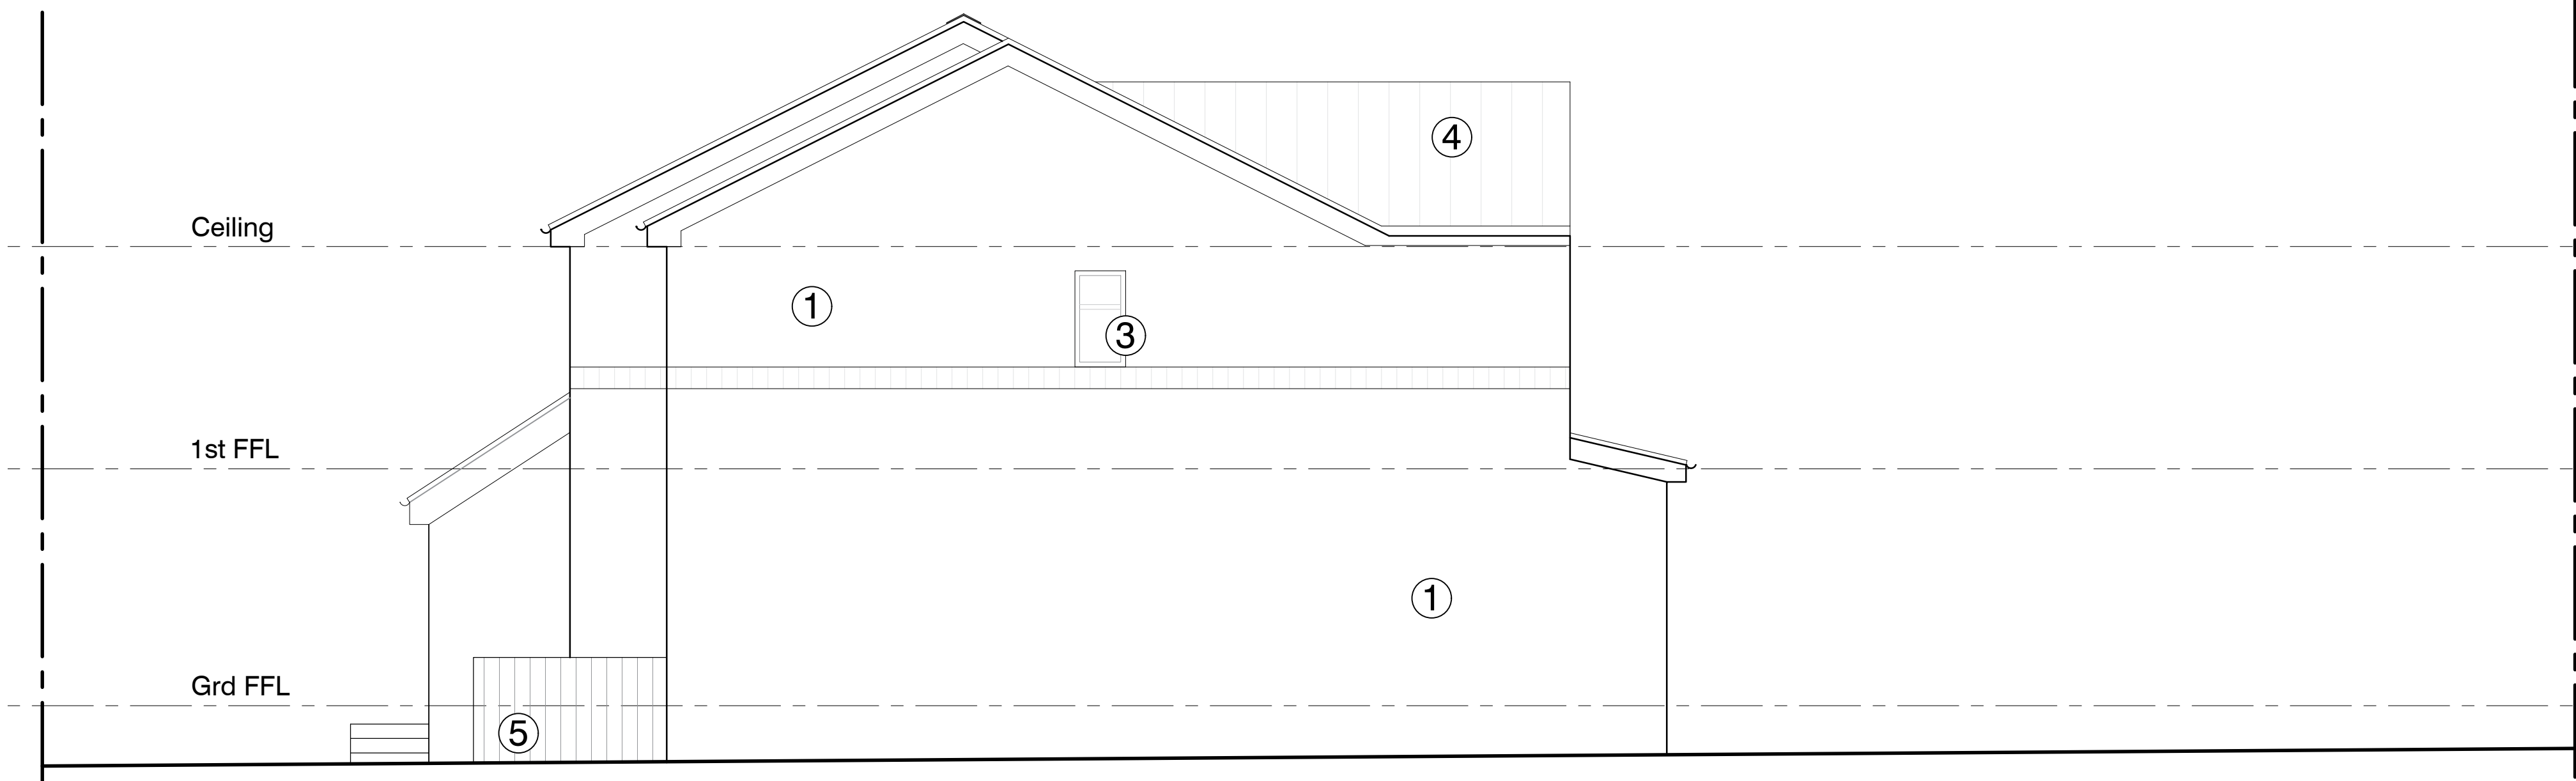


PROPOSED SIDE ELEVATION
SCALE 1 : 50

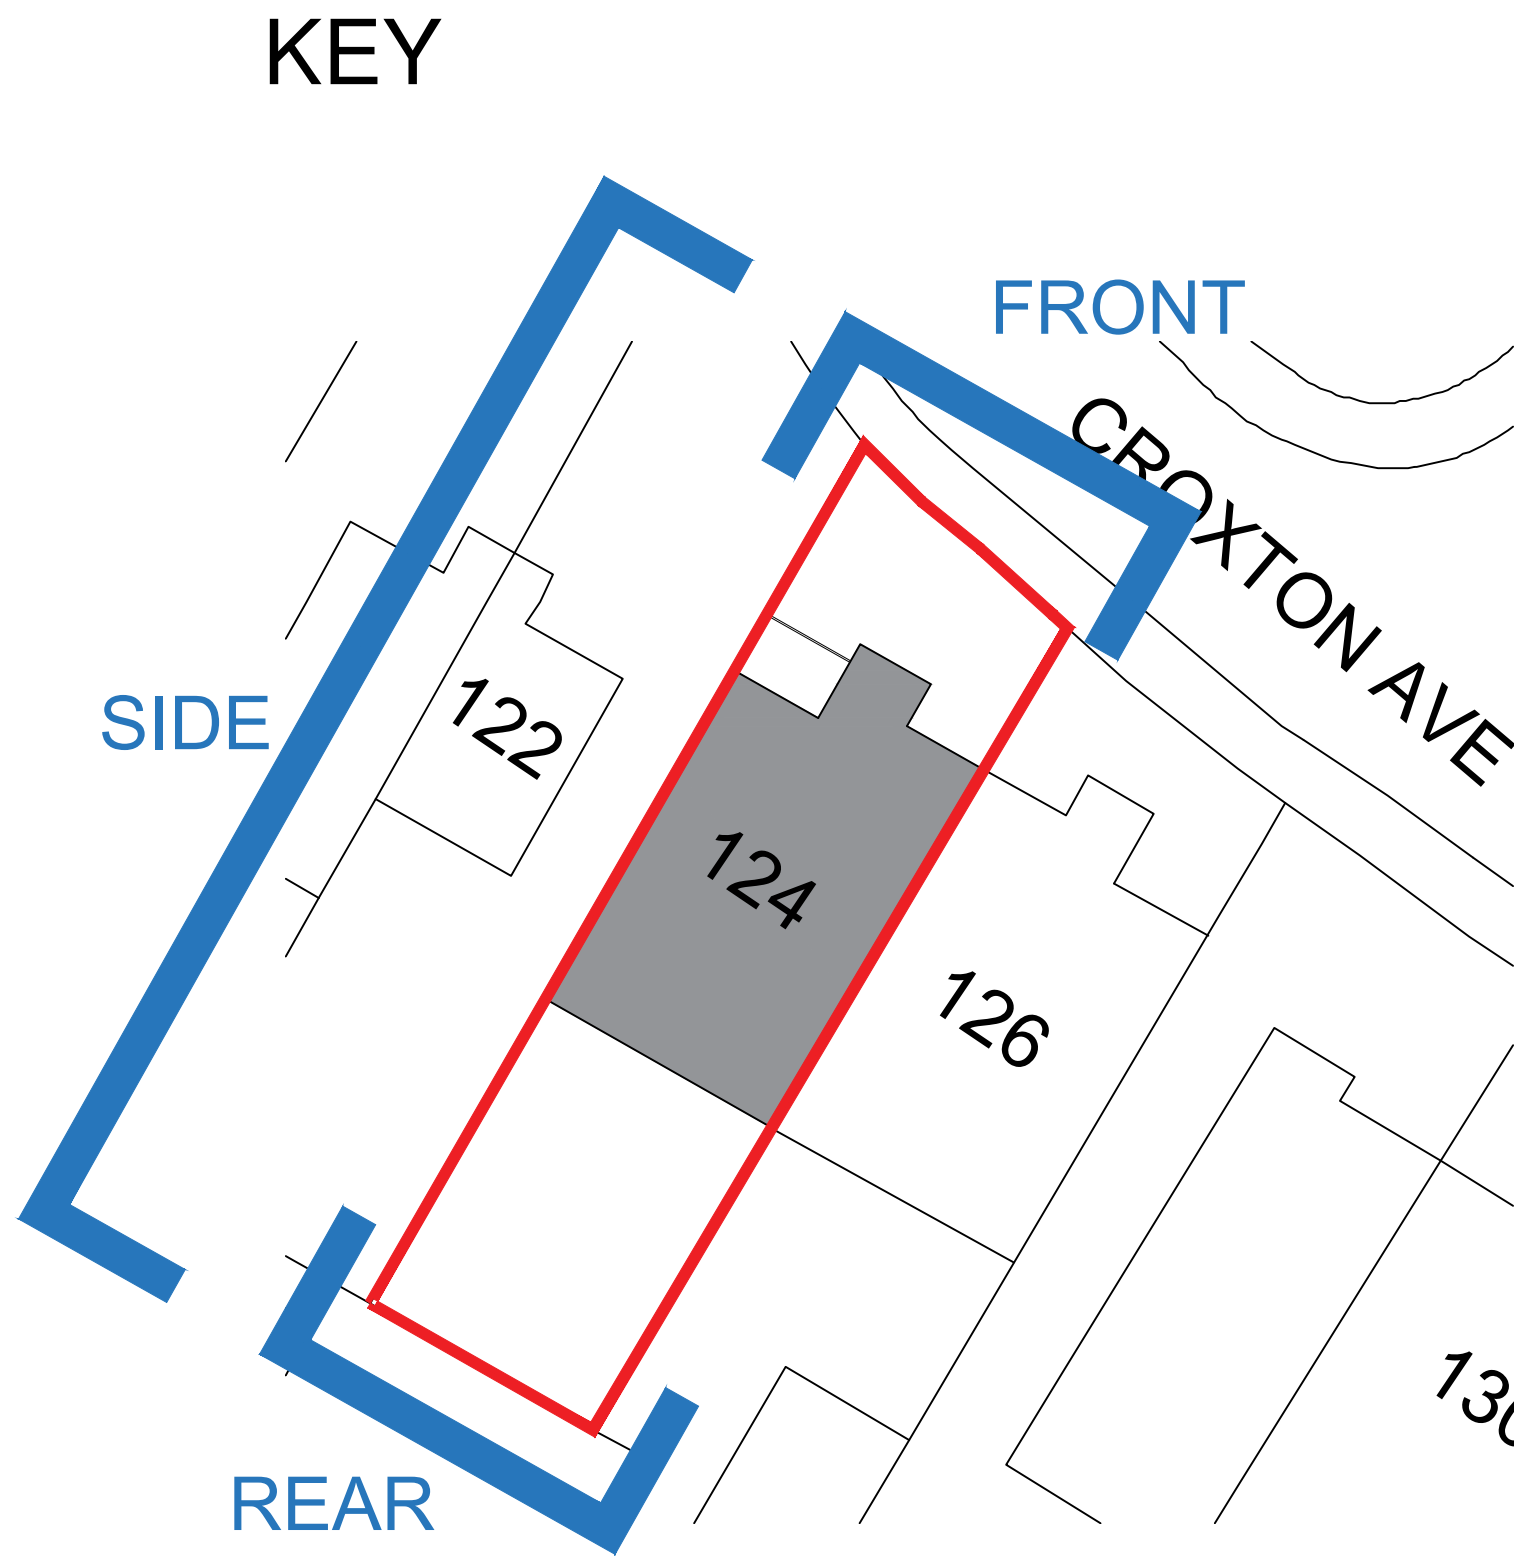

- ① Proposed red brick to match existing
- ② Smooth texture render to match existing
- ③ White UPVC double glazed window/door to assembly
- ④ Roof tiles to match existing
- ⑤ Proposed timber



PROPOSED FRONT ELEVATION
SCALE 1 : 50

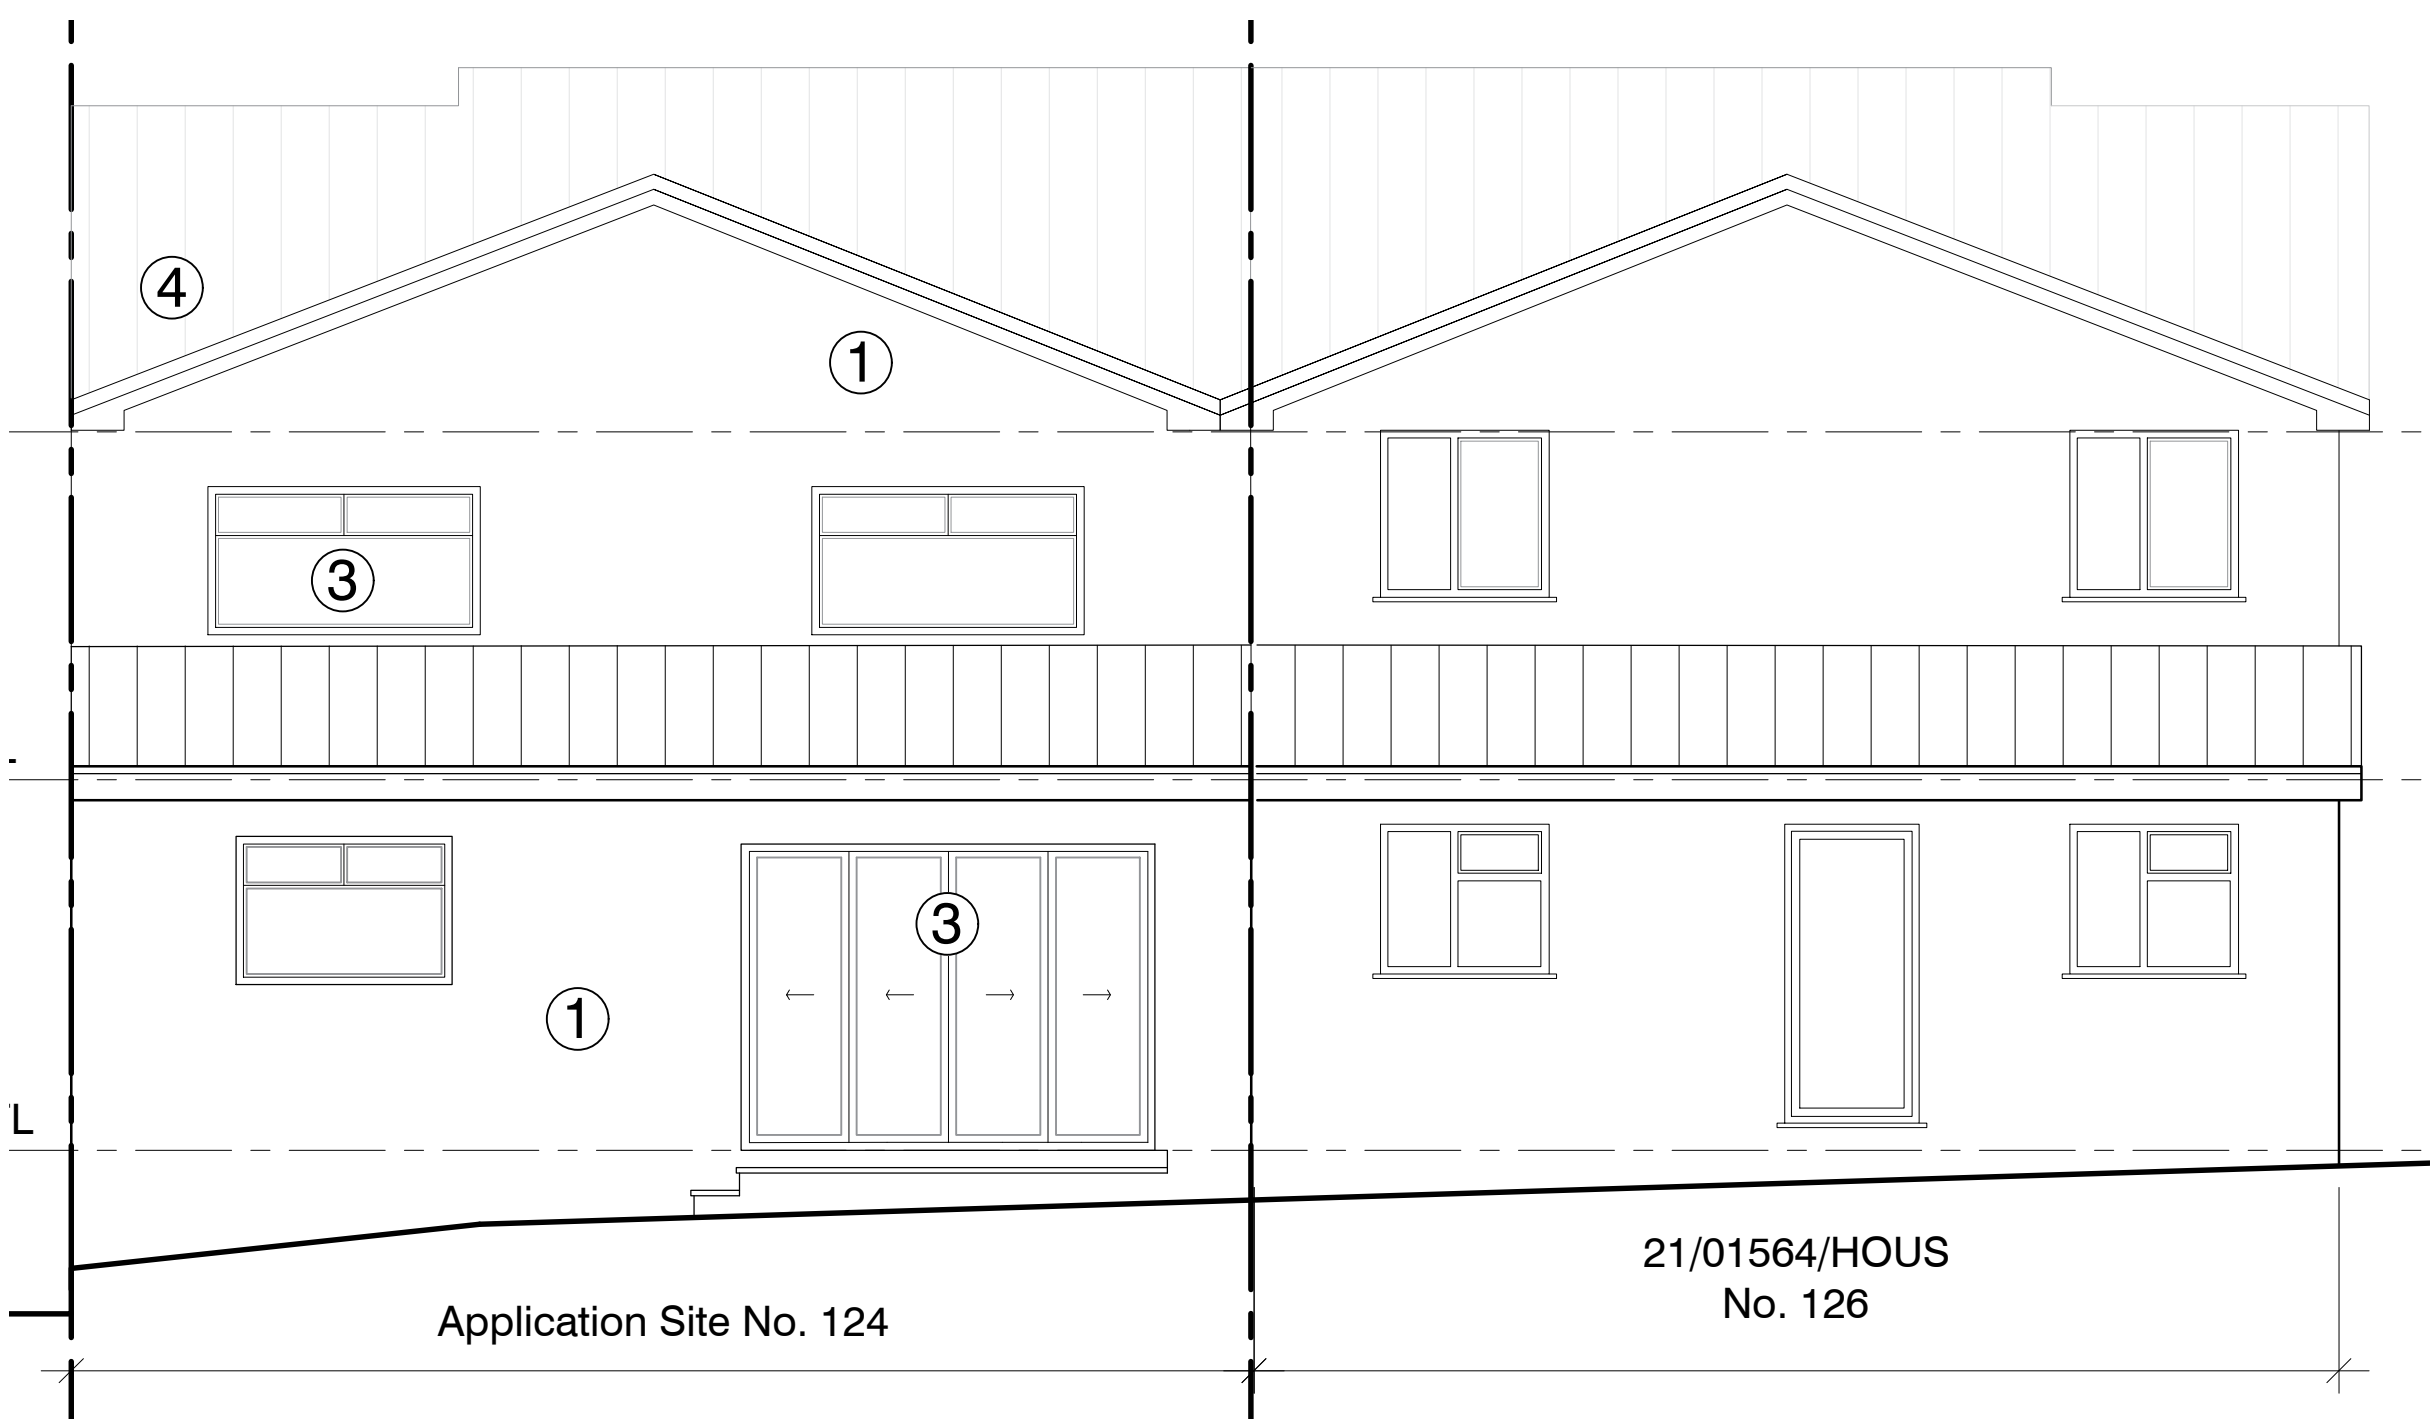

PROPOSED REAR ELEVATION
SCALE 1 : 50

