



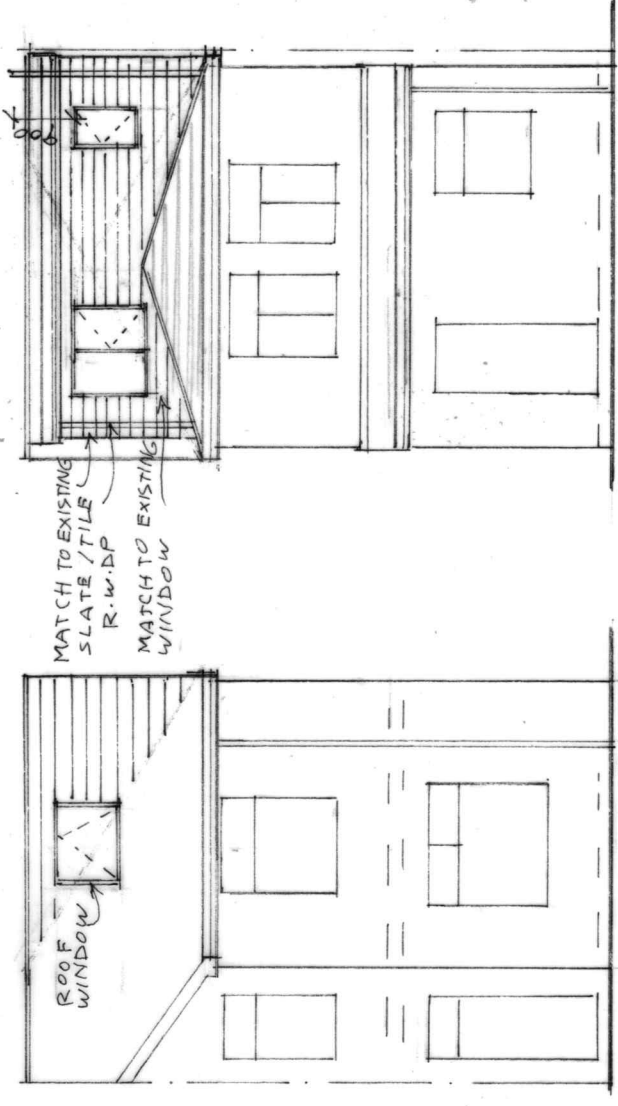


FRONT ELEVATION  
(PROPOSED)


REAR ELEVATION  
(PROPOSED)

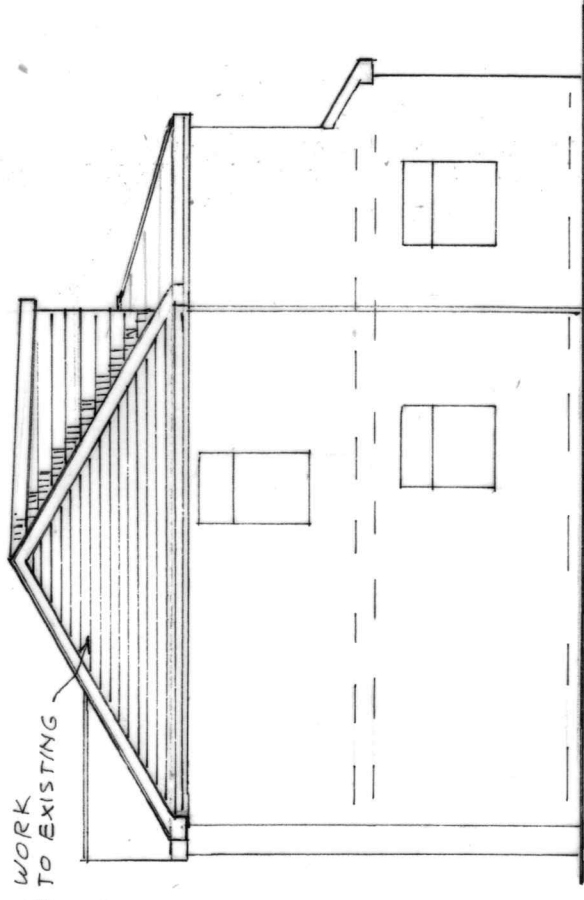

SIDE ELEVATION  
(PROPOSED)

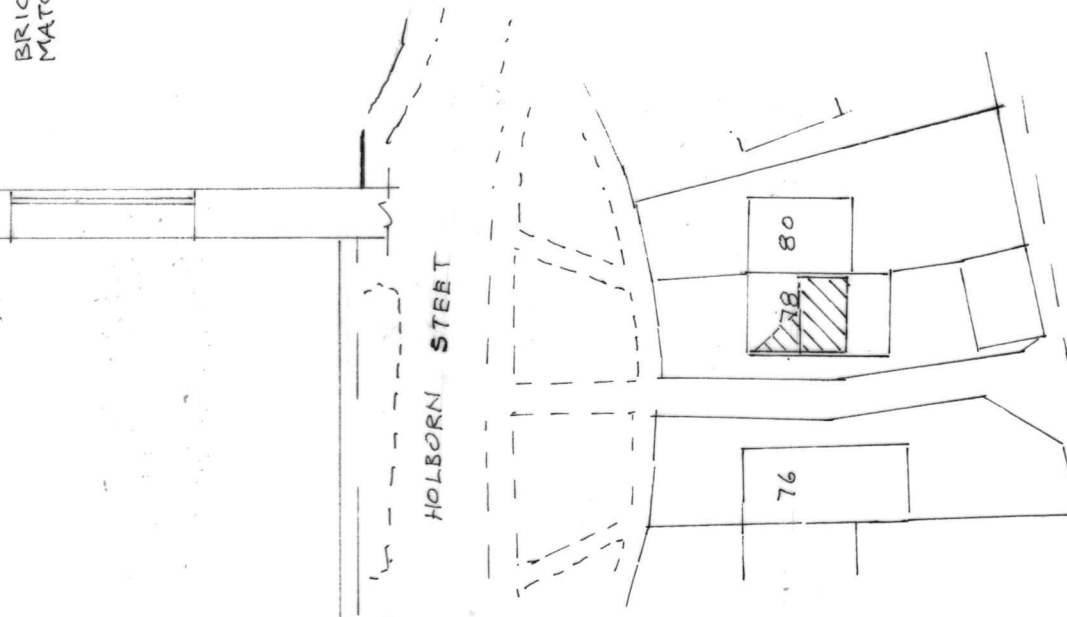

SITE PLAN  
(PROPOSED)  
SCALE 1:500

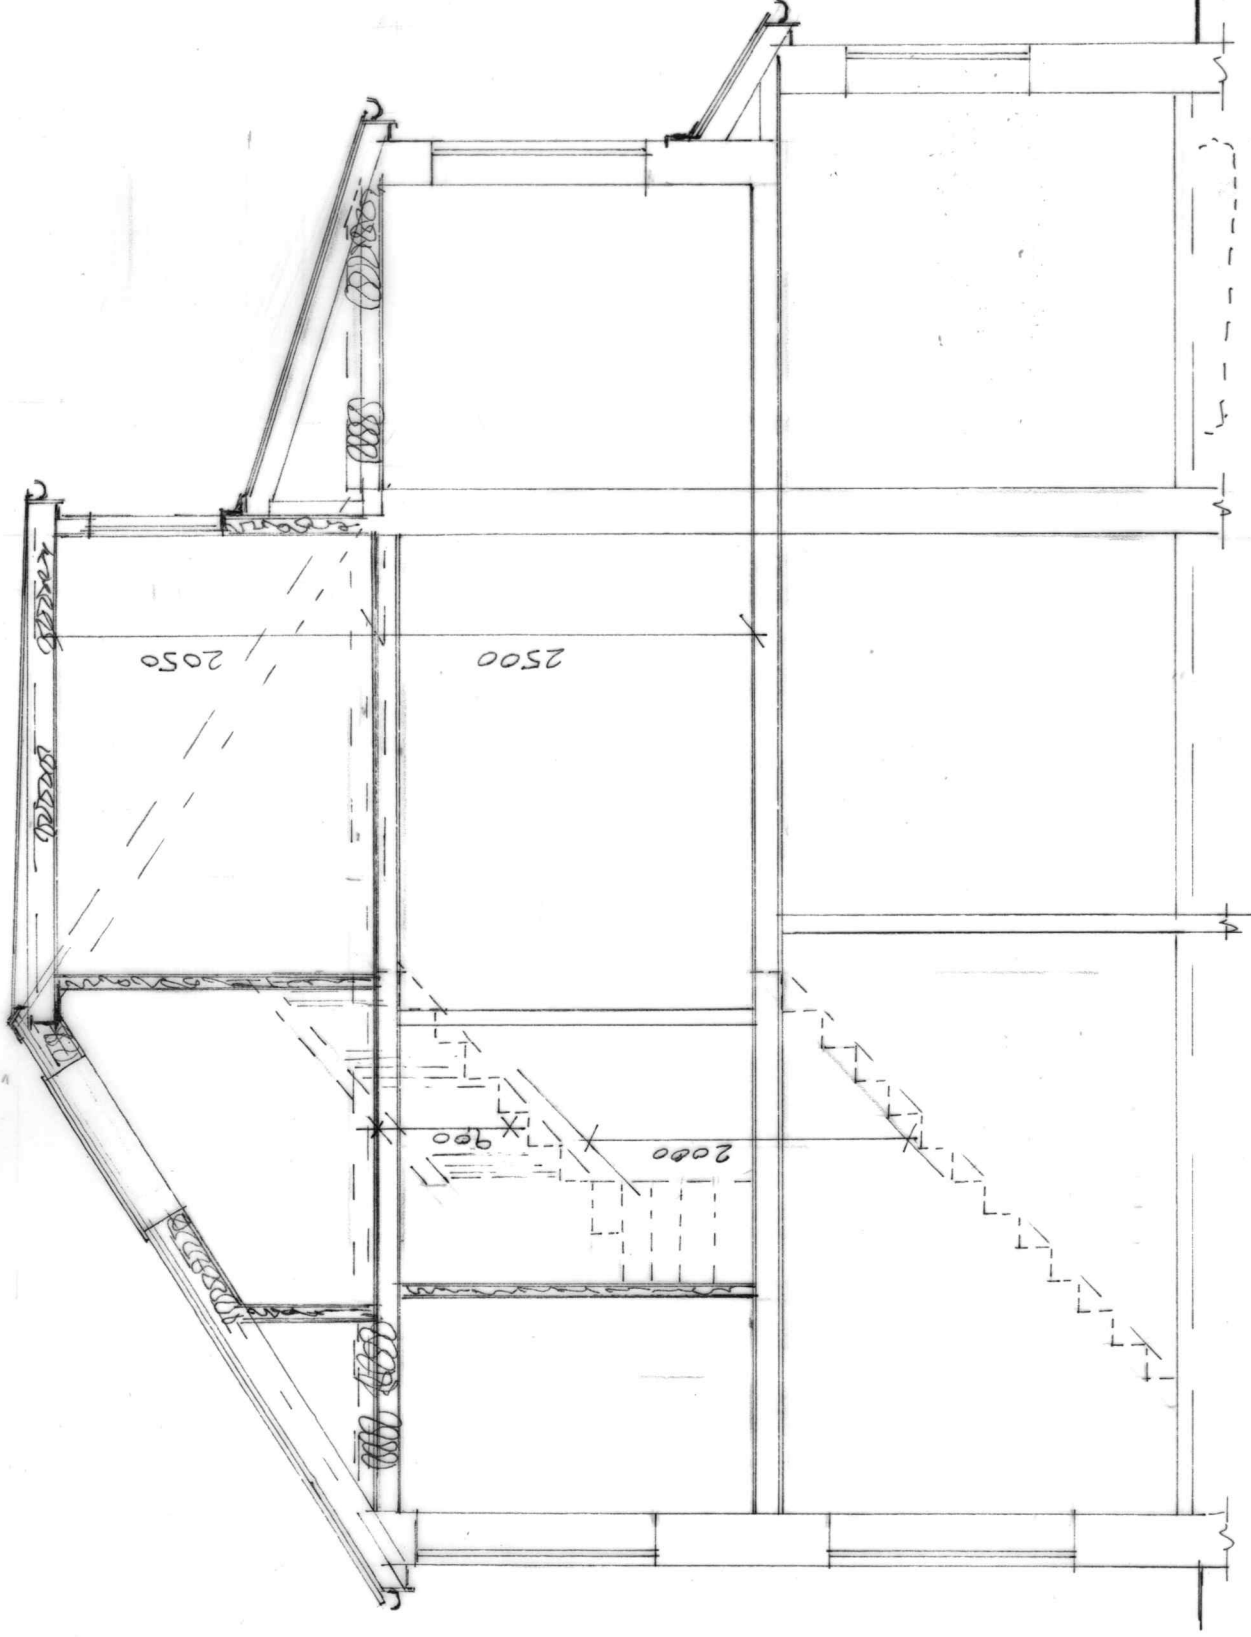

SECTION A.A

BUILDING DESIGN SERVICES

M. FAROOQ

418 Bury Road Rochdale OL11 5EU.

Tel: 01706 712231 Mob: 07967605763

PROPOSED REAR DORMER EXTENSION AT  
78 HOLBORN STREET ROCHDALE OL11 4QE

For: Mrs RUHAMA BEGUM

Section

Scale 1:50

2415/3

Elevation

Scale 1:100