




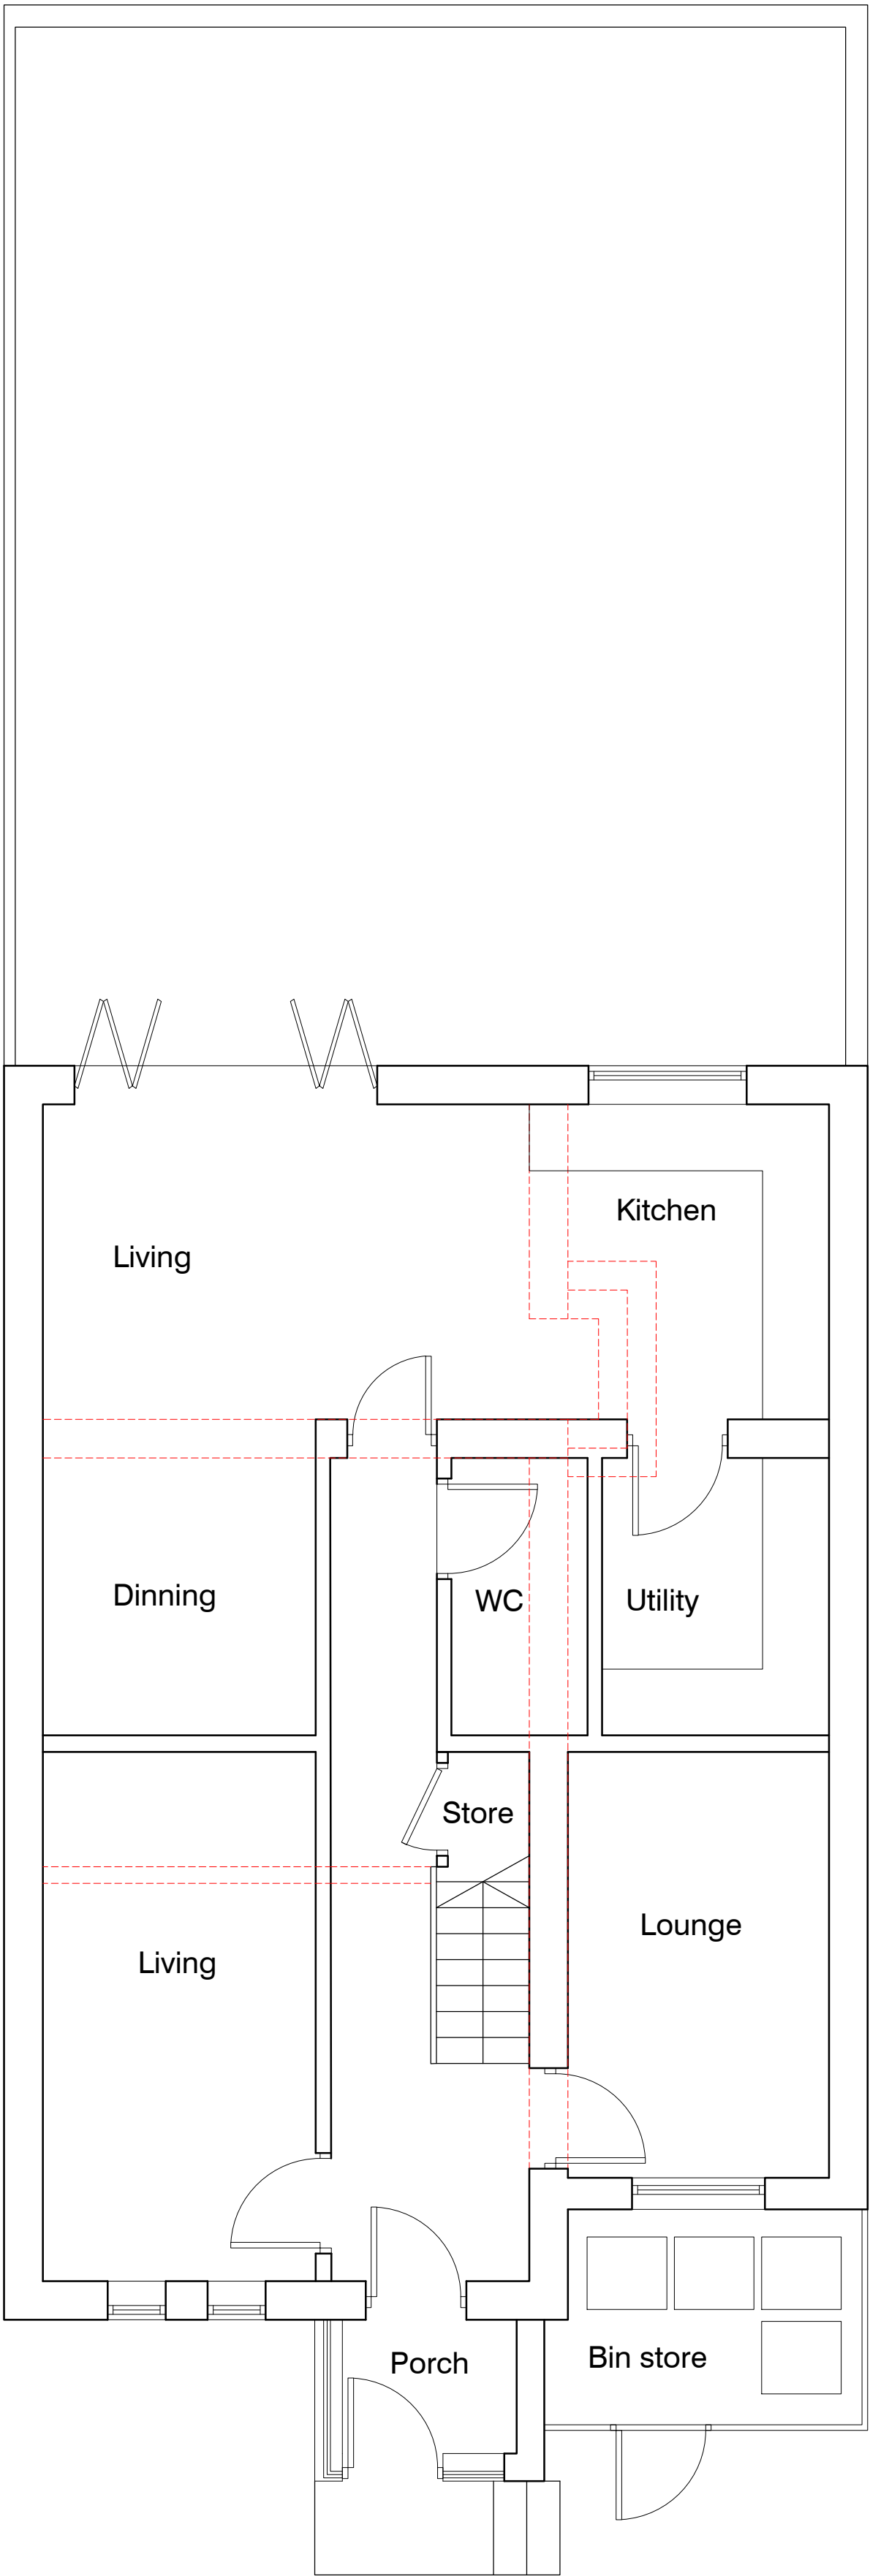

PROPOSED GROUND FLOOR PLAN
SCALE 1 : 50

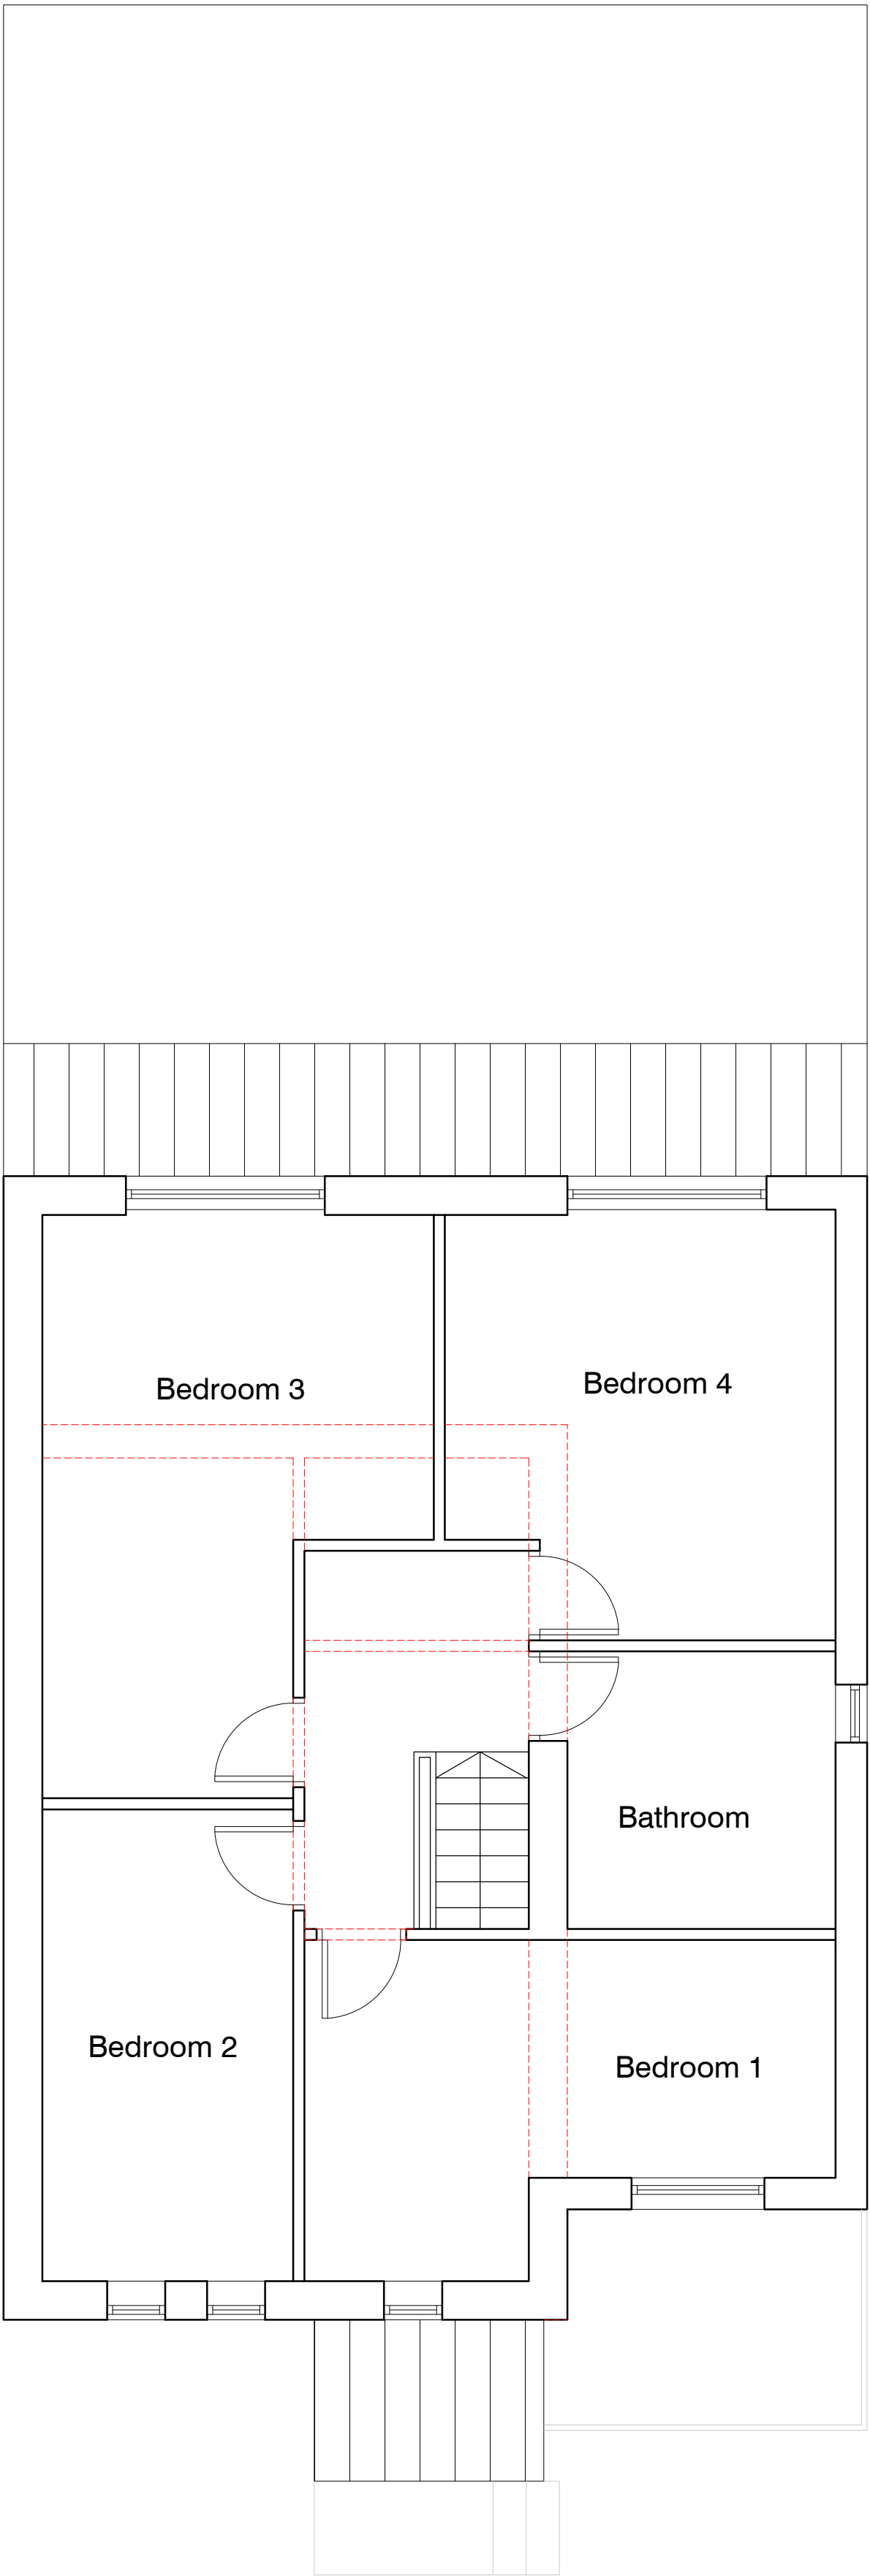

PROPOSED FIRST FLOOR PLAN
SCALE 1 : 50

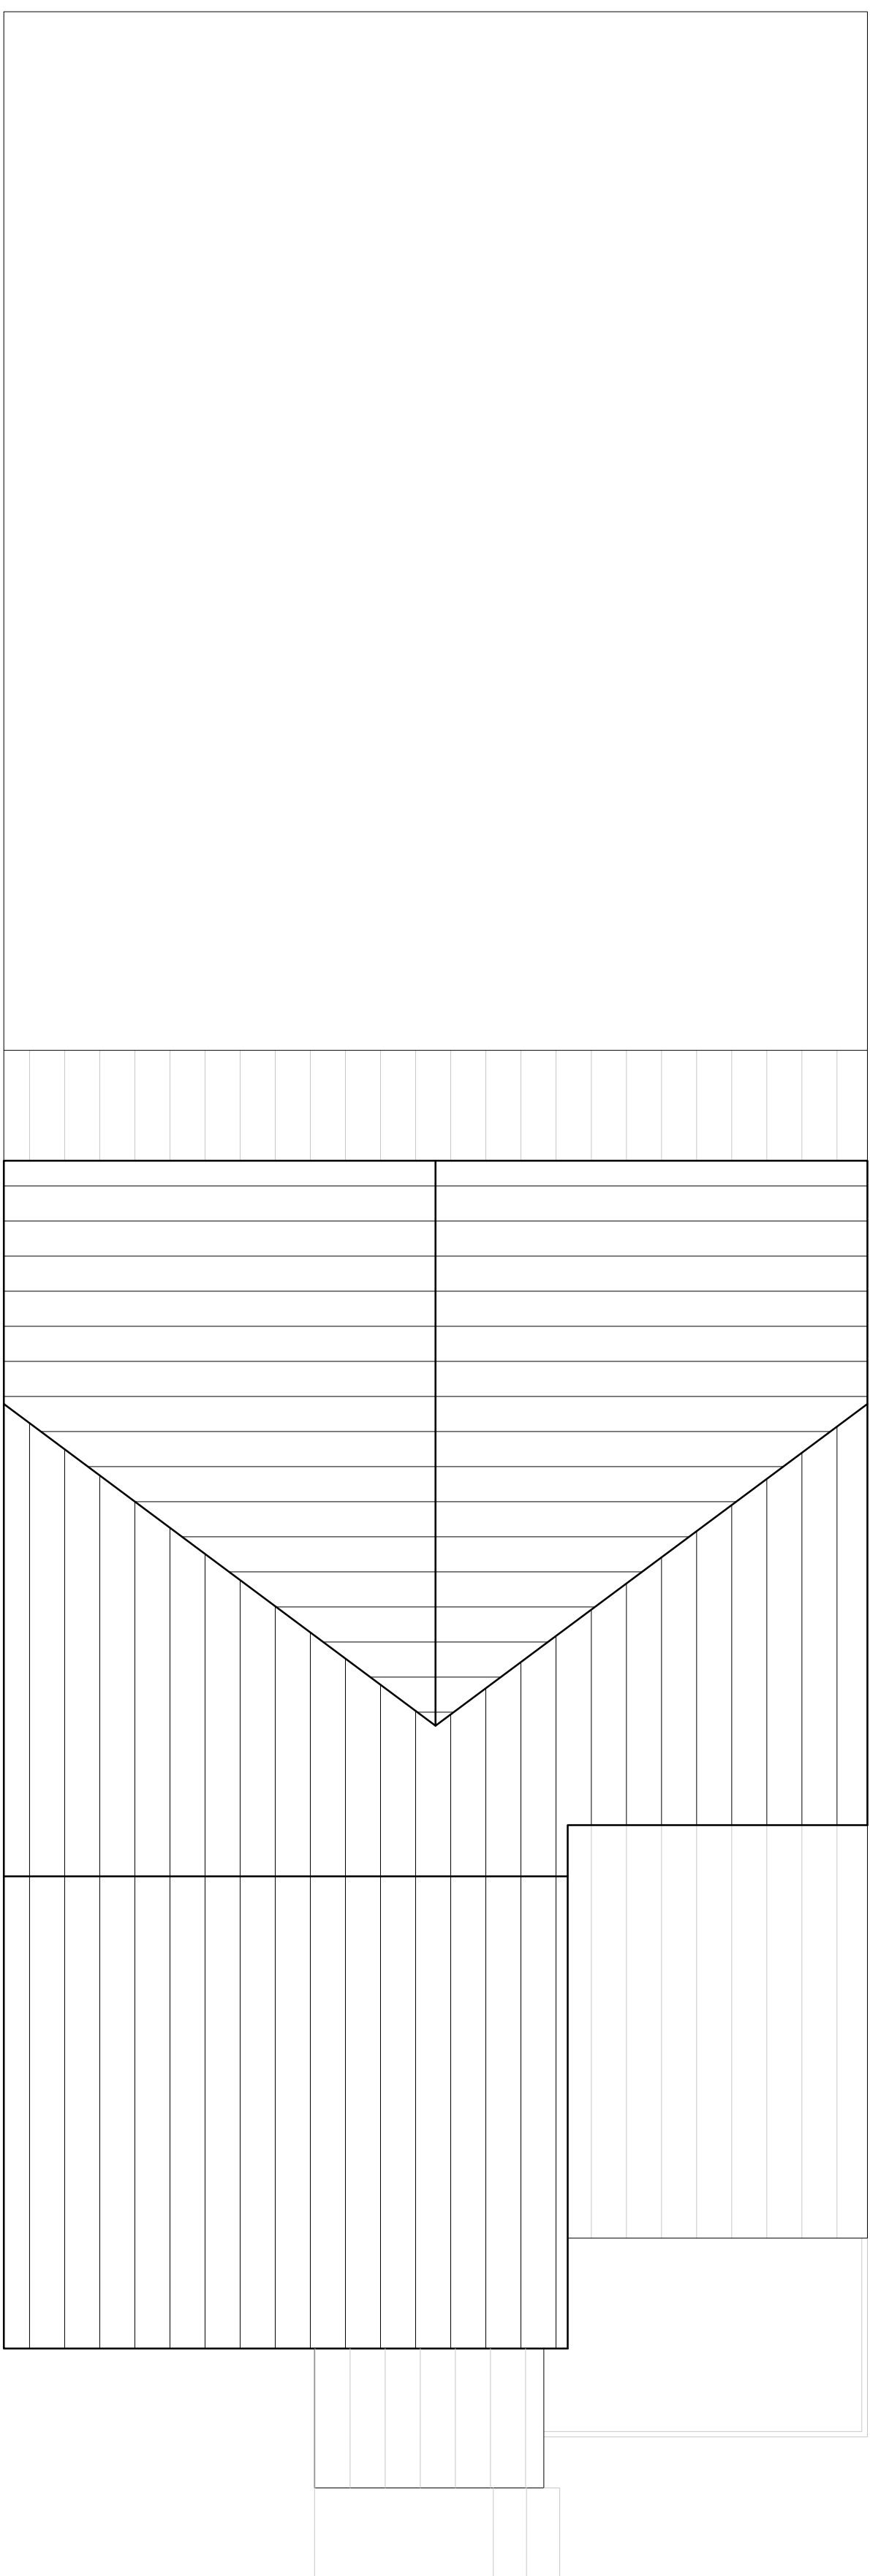

PROPOSED ROOF PLAN
SCALE 1 : 50



IMPORTANT NOTES: Do Not Scale from this Drawing. Use Figured Dimensions Only.			DRAWING STATUS: PLANNING			FOOTPRINT DESIGN E. info@footprintdesign.net W. www.footprintdesign.net		
REVISION	DATE	DESCRIPTION	CLIENT:	SCALE:	DATE:	PROJECT: 124 CROXTON AVE, ROCHDALE		
A	16.03.26	Ground floor front and first floors rear to be set back				DRAWING TITLE: PROPOSED FLOOR PLAN		
B	30.03.26	Bin store added				DRAWING NO: L(00)005		