
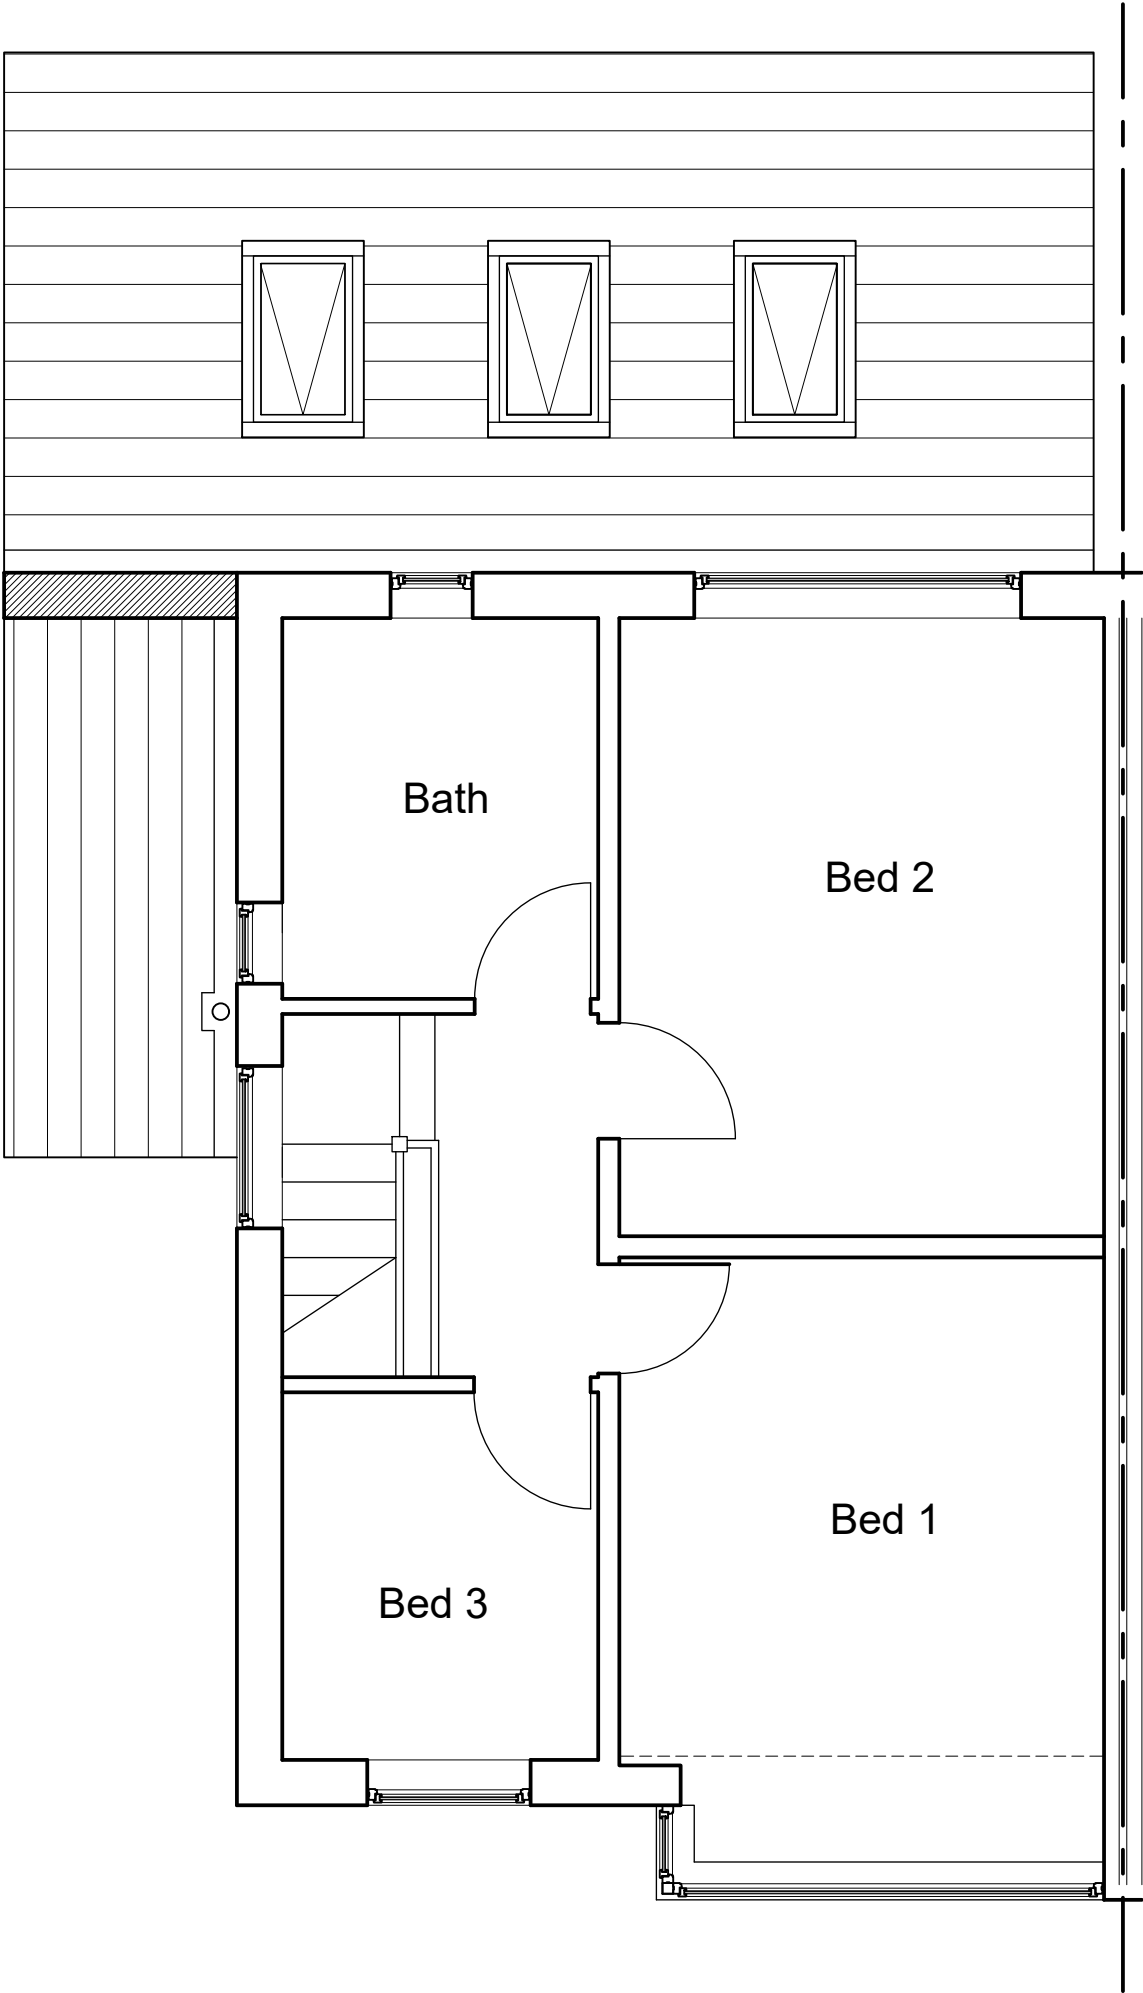


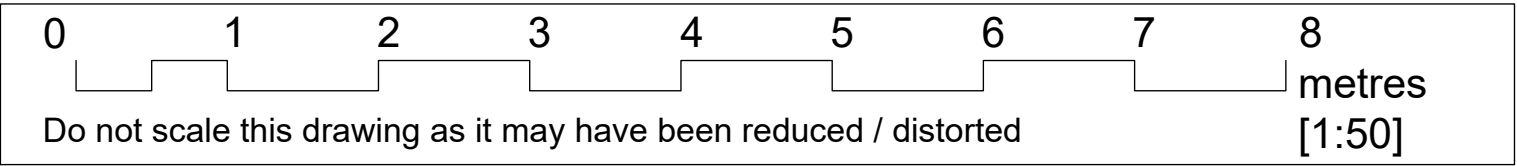

First Floor Plans as Proposed

Scale 1:50

PROJECT Single Storey Rear Extension: no.25 Penrhyn Avenue, Middleton, M24 1FP		DRAWING NUMBER PA - 006		
DRAWING First Floor as Proposed		REVISION	DRAWN MV DATE Mar 2025	CHECKED SCALE 1:50 @ A3