
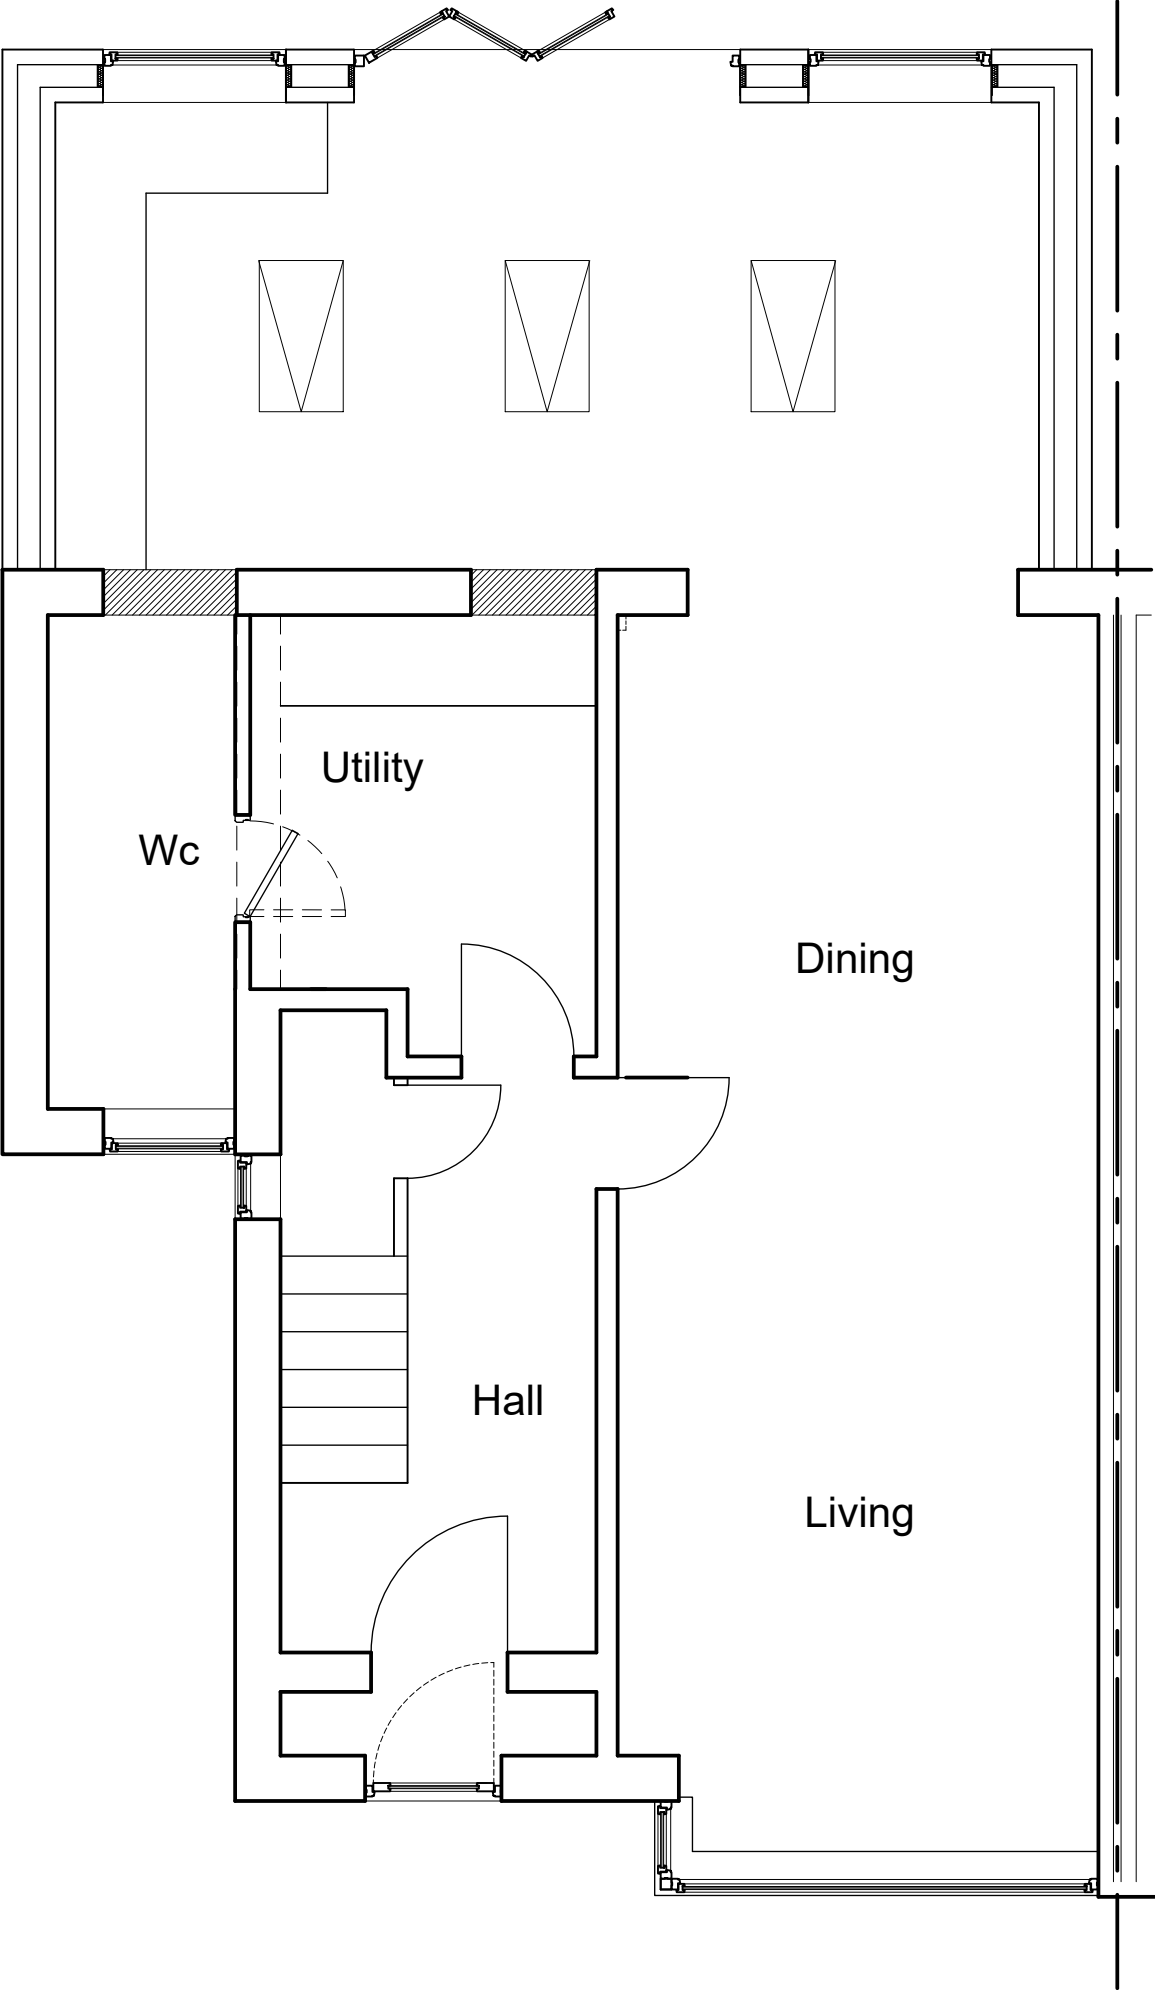


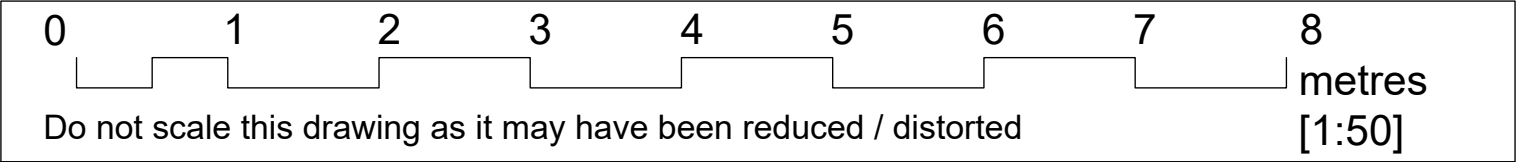

Ground Floor Plans as Proposed

Scale 1:50

|                                                                                      |  |                                   |                                 |                                  |
|--------------------------------------------------------------------------------------|--|-----------------------------------|---------------------------------|----------------------------------|
| PROJECT<br>Single Storey Rear Extension: no.25<br>Penrhyn Avenue, Middleton, M24 1FP |  | DRAWING NUMBER<br><b>PA - 005</b> |                                 |                                  |
| DRAWING<br>Ground Floor as Proposed                                                  |  | REVISION                          | DRAWN<br>MV<br>DATE<br>Mar 2025 | CHECKED<br>SCALE<br>1:50 @<br>A3 |