






Front Elevation

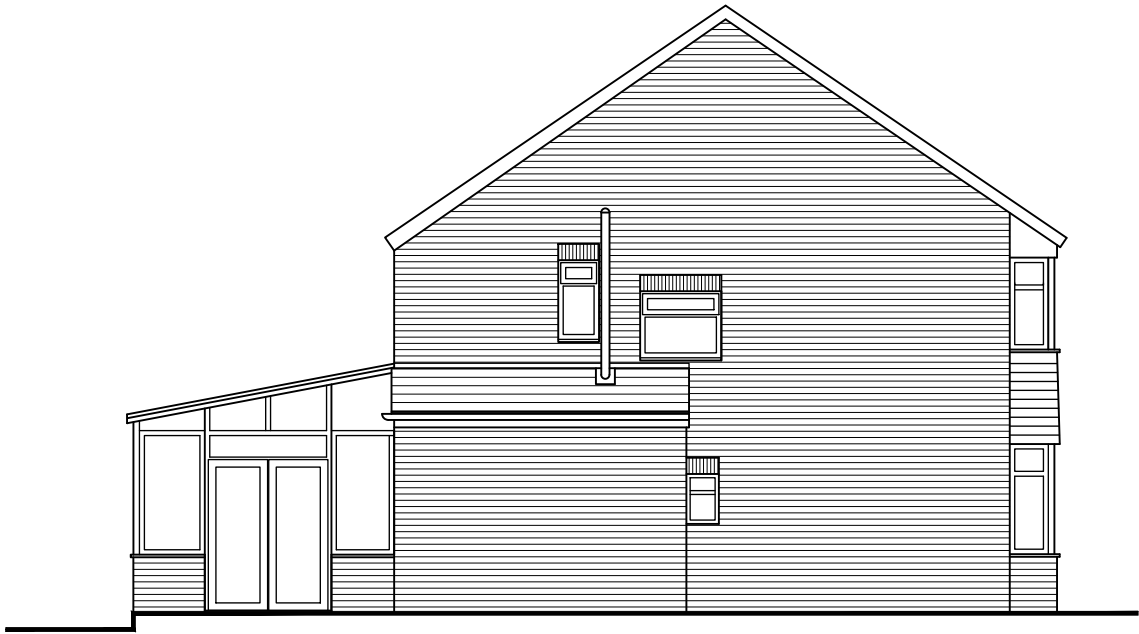

Side Elevation

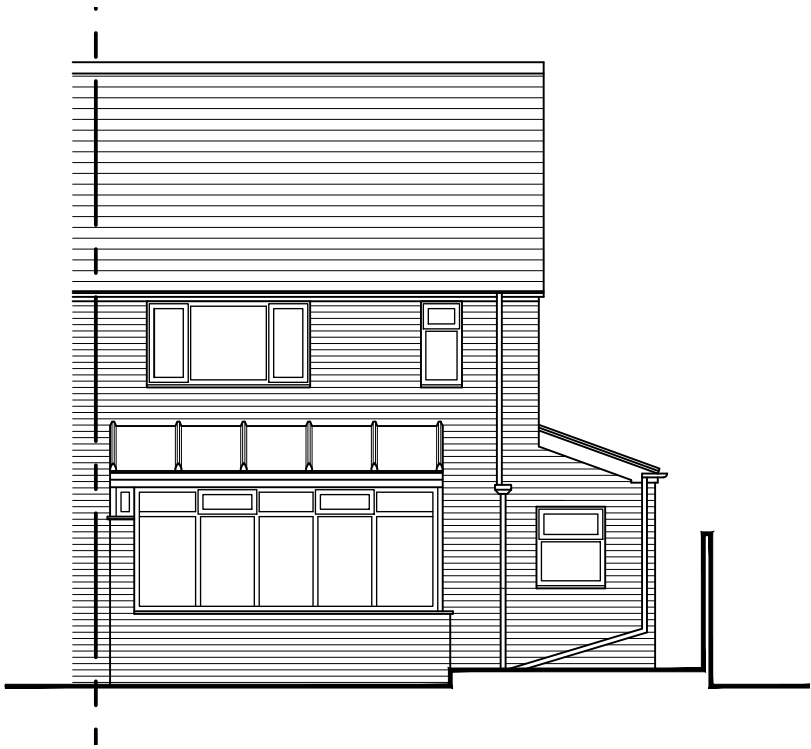

Rear Elevation

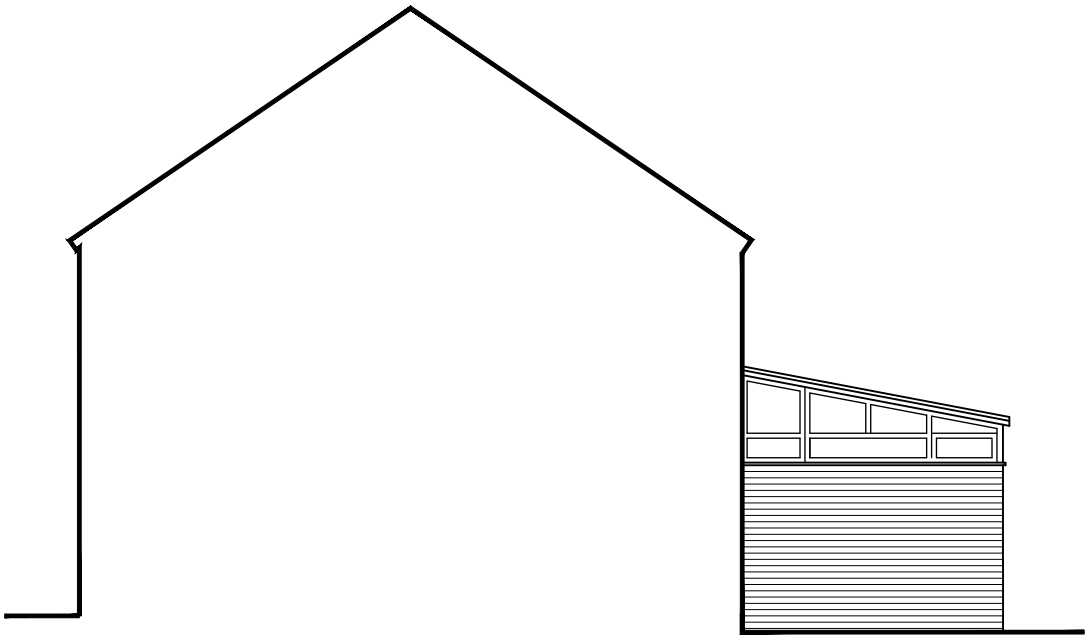

Side Elevation

Elevations as Existing

Scale 1:100

PROJECT		DRAWING NUMBER		
Single Storey Rear Extension: no.25		PA - 004		
Penrhyn Avenue, Middleton, M24 1FP				
DRAWING		REVISION	DRAWN	CHECKED
Elevations as Existing			MV	
			DATE	SCALE
			Mar 2026	1:100 @ A3