
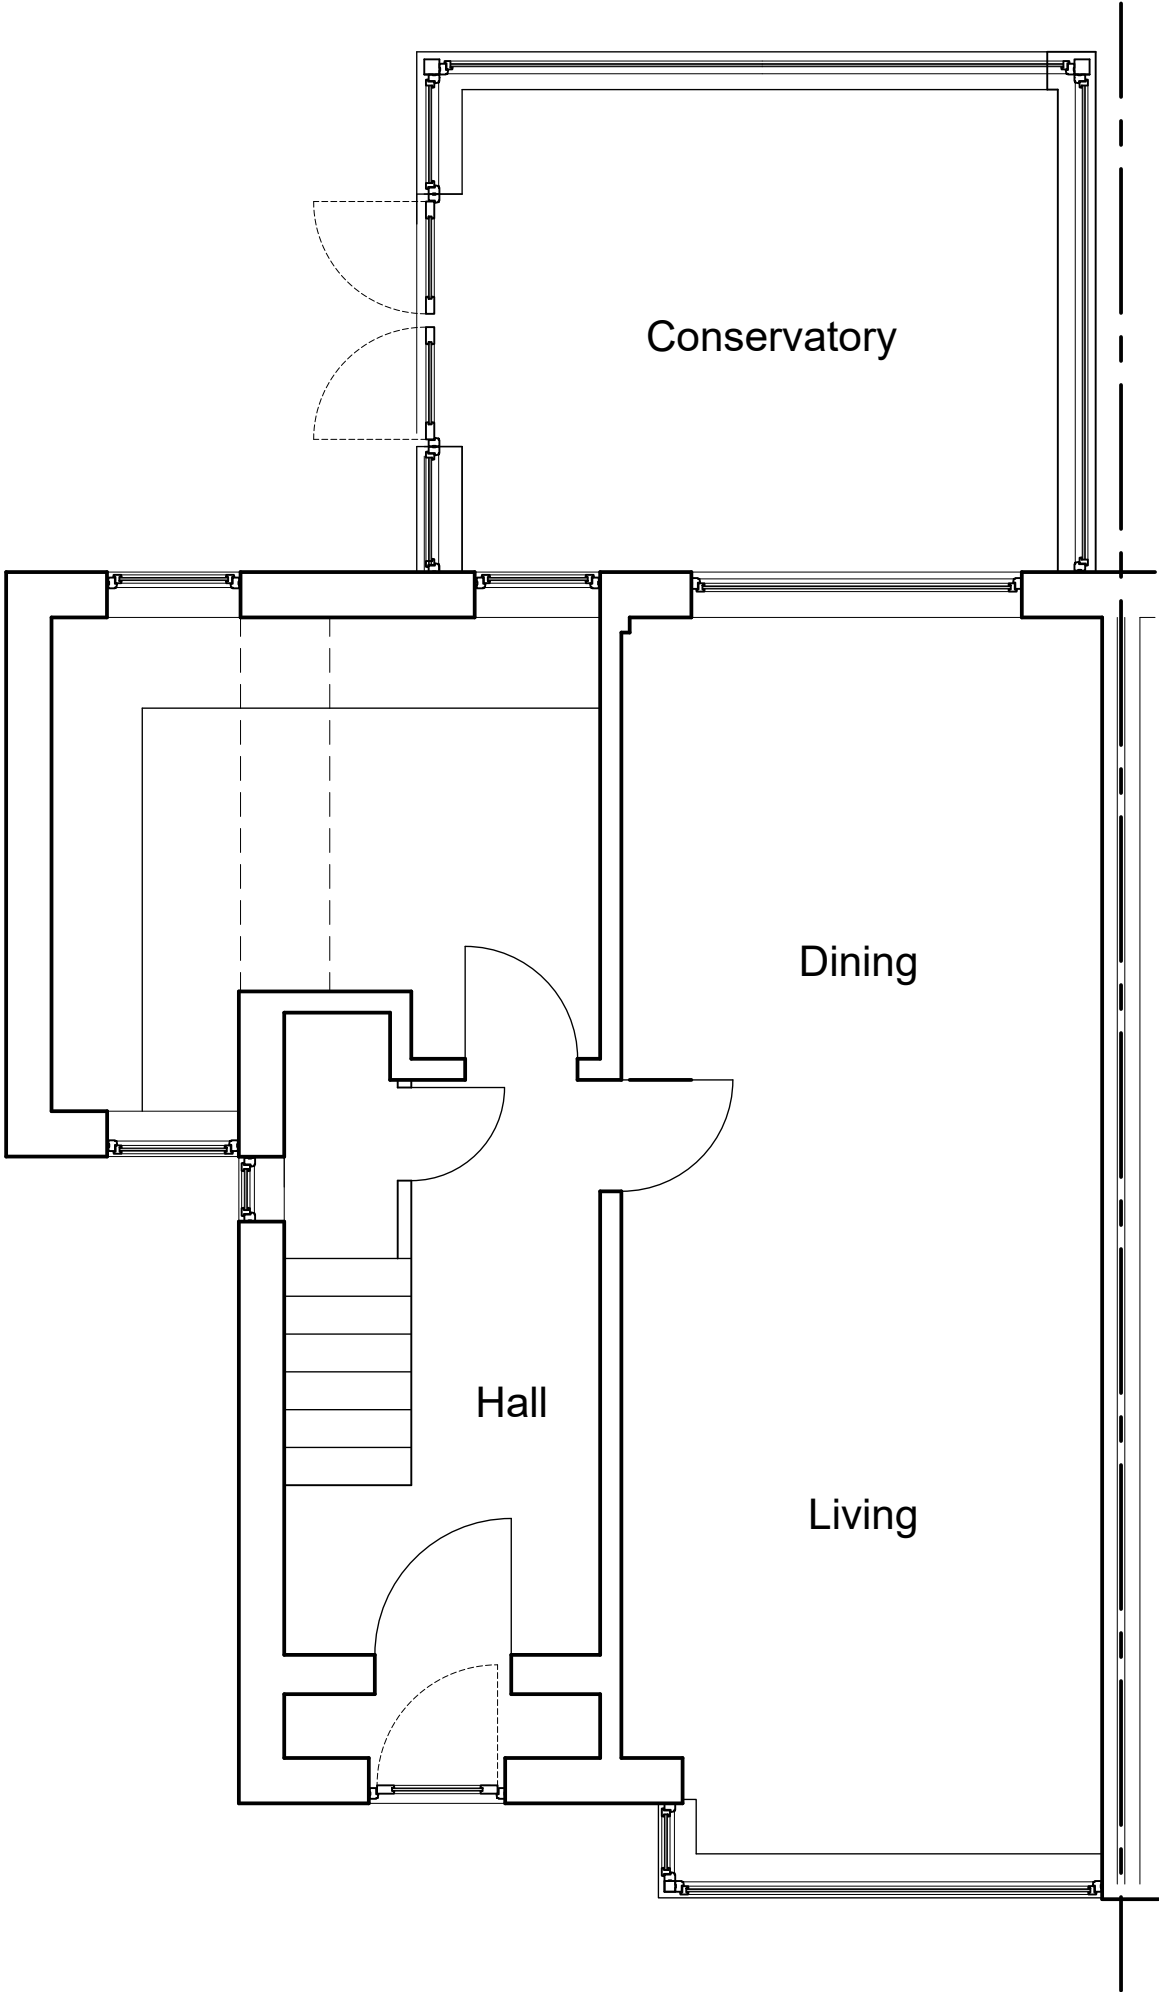


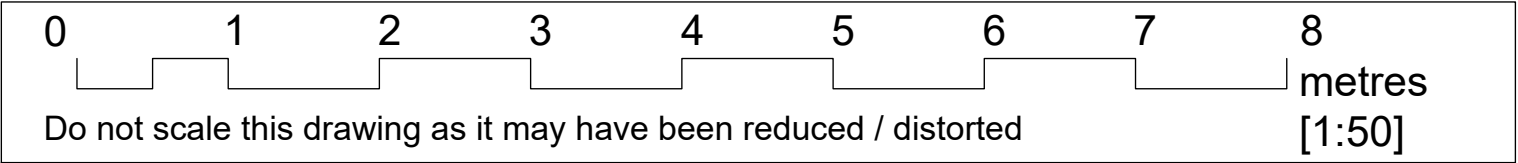

Ground Floor Plans as Existing

Scale 1:50

PROJECT		DRAWING NUMBER		
Single Storey Rear Extension: no.25 Penrhyn Avenue, Middleton, M24 1FP		PA - 002		
DRAWING		REVISION	DRAWN	CHECKED
Floor Plans as Existing			MV DATE Mar 2026	SCALE 1:50 @ A3