
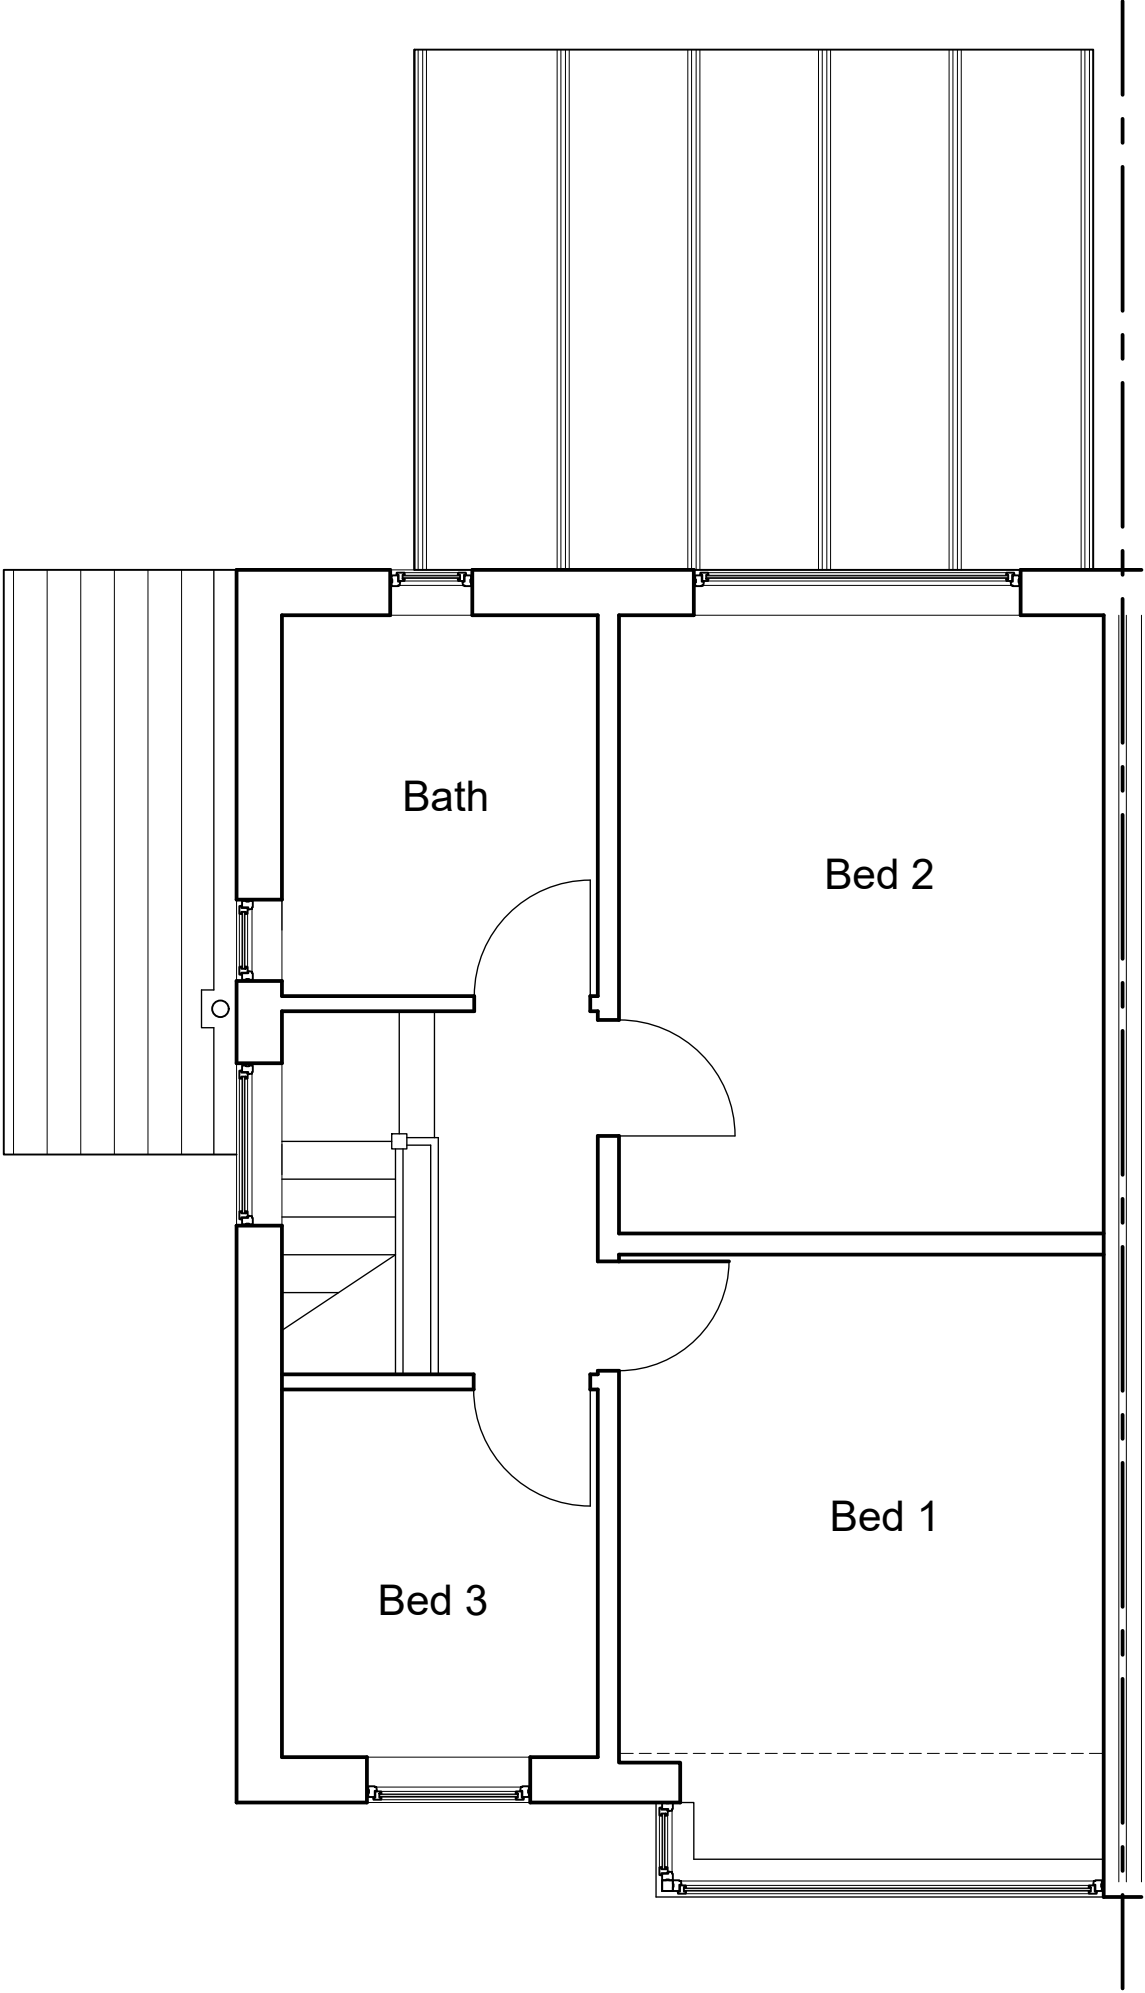


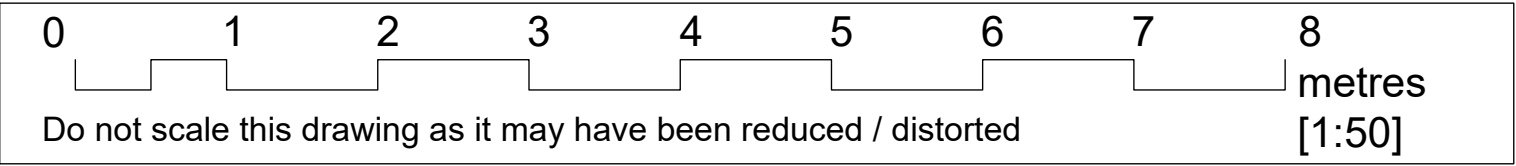

First Floor Plans as Existing

Scale 1:50

PROJECT		DRAWING NUMBER		
Single Storey Rear Extension: no.25		PA - 003		
Penrhyn Avenue, Middleton, M24 1FP				
DRAWING		REVISION	DRAWN	CHECKED
Floor Plans as Existing			MV	
			DATE	SCALE
			Mar 2026	1:50 @ A3