


NOTES

KEY:

- Kingspan QuadCore® KS1000RW Roof Panels finished in RAL 7016 - Anthracite Grey
- AxxessLine 'Horizontal Safety Lifeline' Safety Line System
- (PV)

Denotes extent of proposed Solar (PV) System

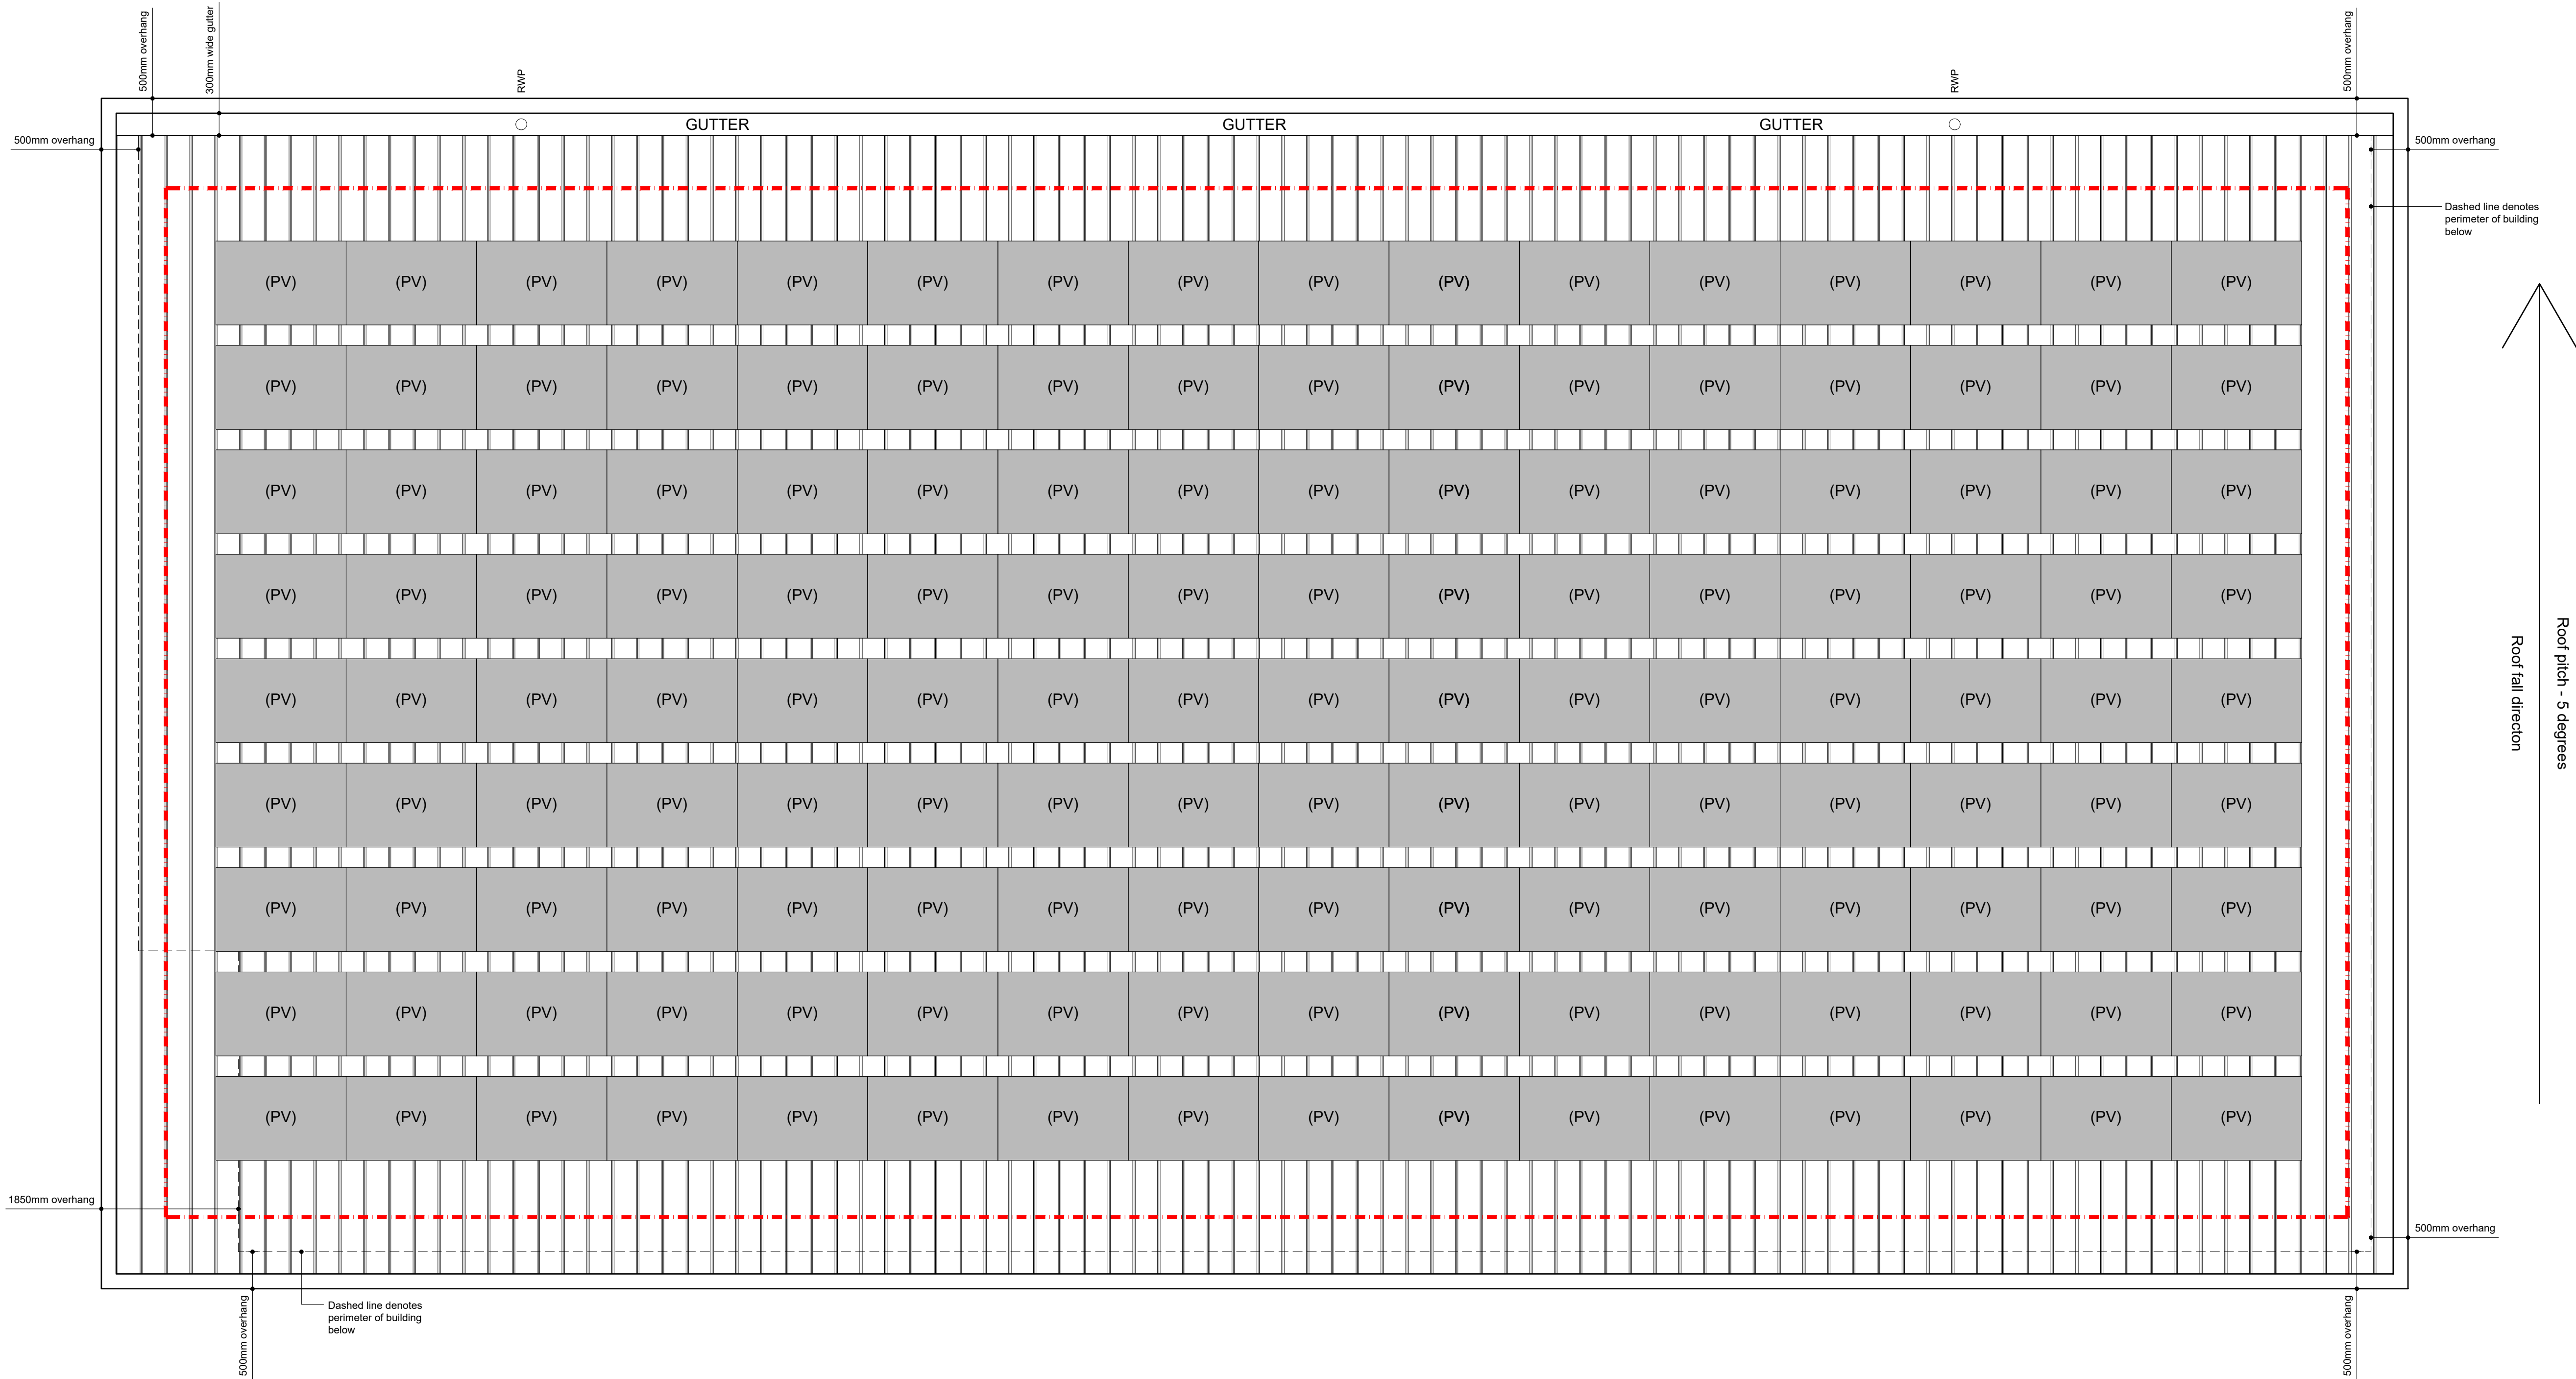

PROPOSED ROOF PLAN
SCALE 1:50@A1



Rev	Date	Comments	By

STATUS
PLANNING ISSUE

Client
**The Board of Governors of
Cardinal Langley RC High
School, Middleton**

Project Title
SEND Unit

Drawing Title
Proposed Roof Plan

Scale 1:50@A1	Drawn by MAB	Date March 2026
Job no. 2506-13	Drawing no. PA-07	Revision no. -