




PROPOSED ELEVATION A (PART) - MAIN SCHOOL BLOCK
SCALE 1:50@A1

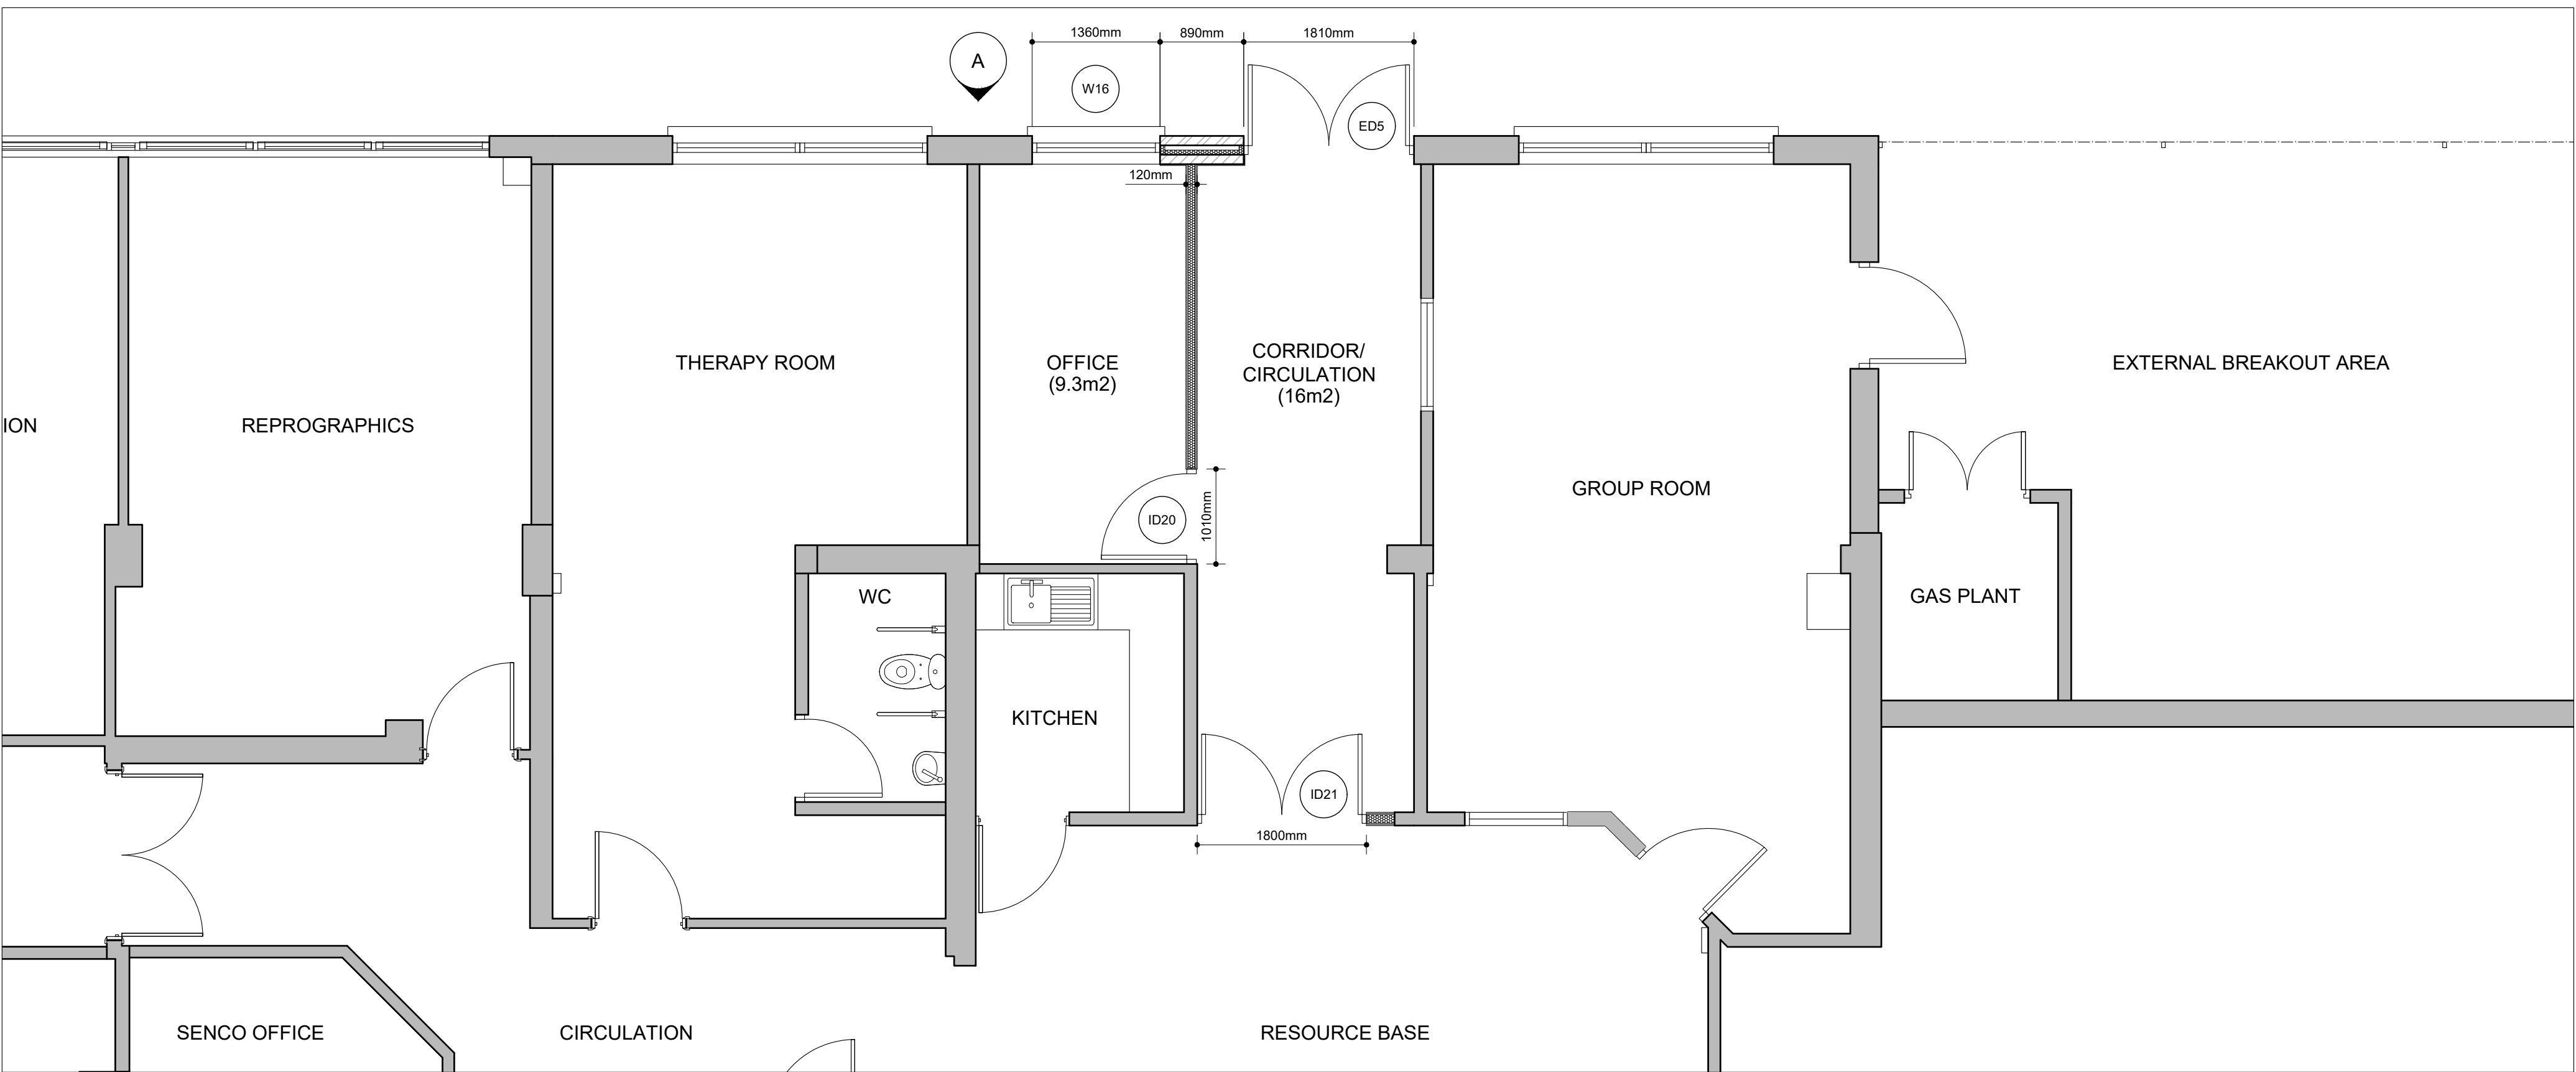

PROPOSED LAYOUT PLAN (PART) - MAIN SCHOOL BLOCK
SCALE 1:50@A1



This drawing is Copyright and the property of Lancaster Maloney Martin Limited and must not be reproduced in whole or in part without their written permission. Copyright is reserved. © This drawing must not be scaled. The Contractor is to report all dimensional discrepancies & errors to the Contract Administrator prior to commencing construction. It is essential that this drawing is read in conjunction with the specification and all works identified included for.

NOTES

KEY:

- Denotes existing construction
- Cavity wall comprising:
102.5mm clay facing brickwork, 100mm cavity part filled with 50mm Kingspan Kooltherm K108 insulation, 140mm dense concrete blockwork
- Stud wall comprising:
70mm thick Gyproc Gypwall Classic studs filled with 70mm Isover Acoustic Partition Roll insulation and finished with 1 layer of 12mm plywood and 1 layer of 12.5mm Gyproc WallBoard board to both sides of stud
- KRend 'K1' proprietary render system to new blockwork finished in white

Rev	Date	Comments	By

STATUS
PLANNING ISSUE

Client
The Board of Governors of
Cardinal Langley RC High
School, Middleton

Project Title
SEND Unit

Drawing Title
Proposed Ground Floor Plan
(Part) & Elevation - Main Block

Scale 1:50@A1	Drawn by MAB	Date March 2026
Job no. 2506-13	Drawing no. PA-04	Revision no. -



Lancaster Maloney Martin

Registered Office:
Equitas House Unit 6 Station View Rhinco Court Stockport SK7 5ER
Tel: 0161 477 3500
E-mail: administration@lmm-ltd.co.uk | Website: www.lmm-ltd.co.uk
Registered in England No. 4846621