

NOTES

KEY:

- Denotes site boundary
- Denotes location of proposed works - Area A (Proposed SEND Unit)
- Denotes location of proposed works - Area B (Works to Existing School Block)
- Denotes location of proposed works - Area C (Proposed Car Park)

Rev	Date	Comments	By

STATUS
PLANNING ISSUE

Client
The Board of Governors of
Cardinal Langley RC High
School, Middleton

Project Title
SEND Unit


Drawing Title
Existing Site Plan

Scale 1:500@A1	Drawn by MAB	Date March 2026
Job no. 2506-13	Drawing no. PA-01	Revision no. -



LMM
Lancaster Maloney Martin

Registered Office:
Equitas House Unit 6 Station View Rhinvo Court Stockport SK7 5ER
Tel: 0161 477 3500
E-mail: administration@lmm-ltd.co.uk | Website: www.lmm-ltd.co.uk
Registered in England No 4846621

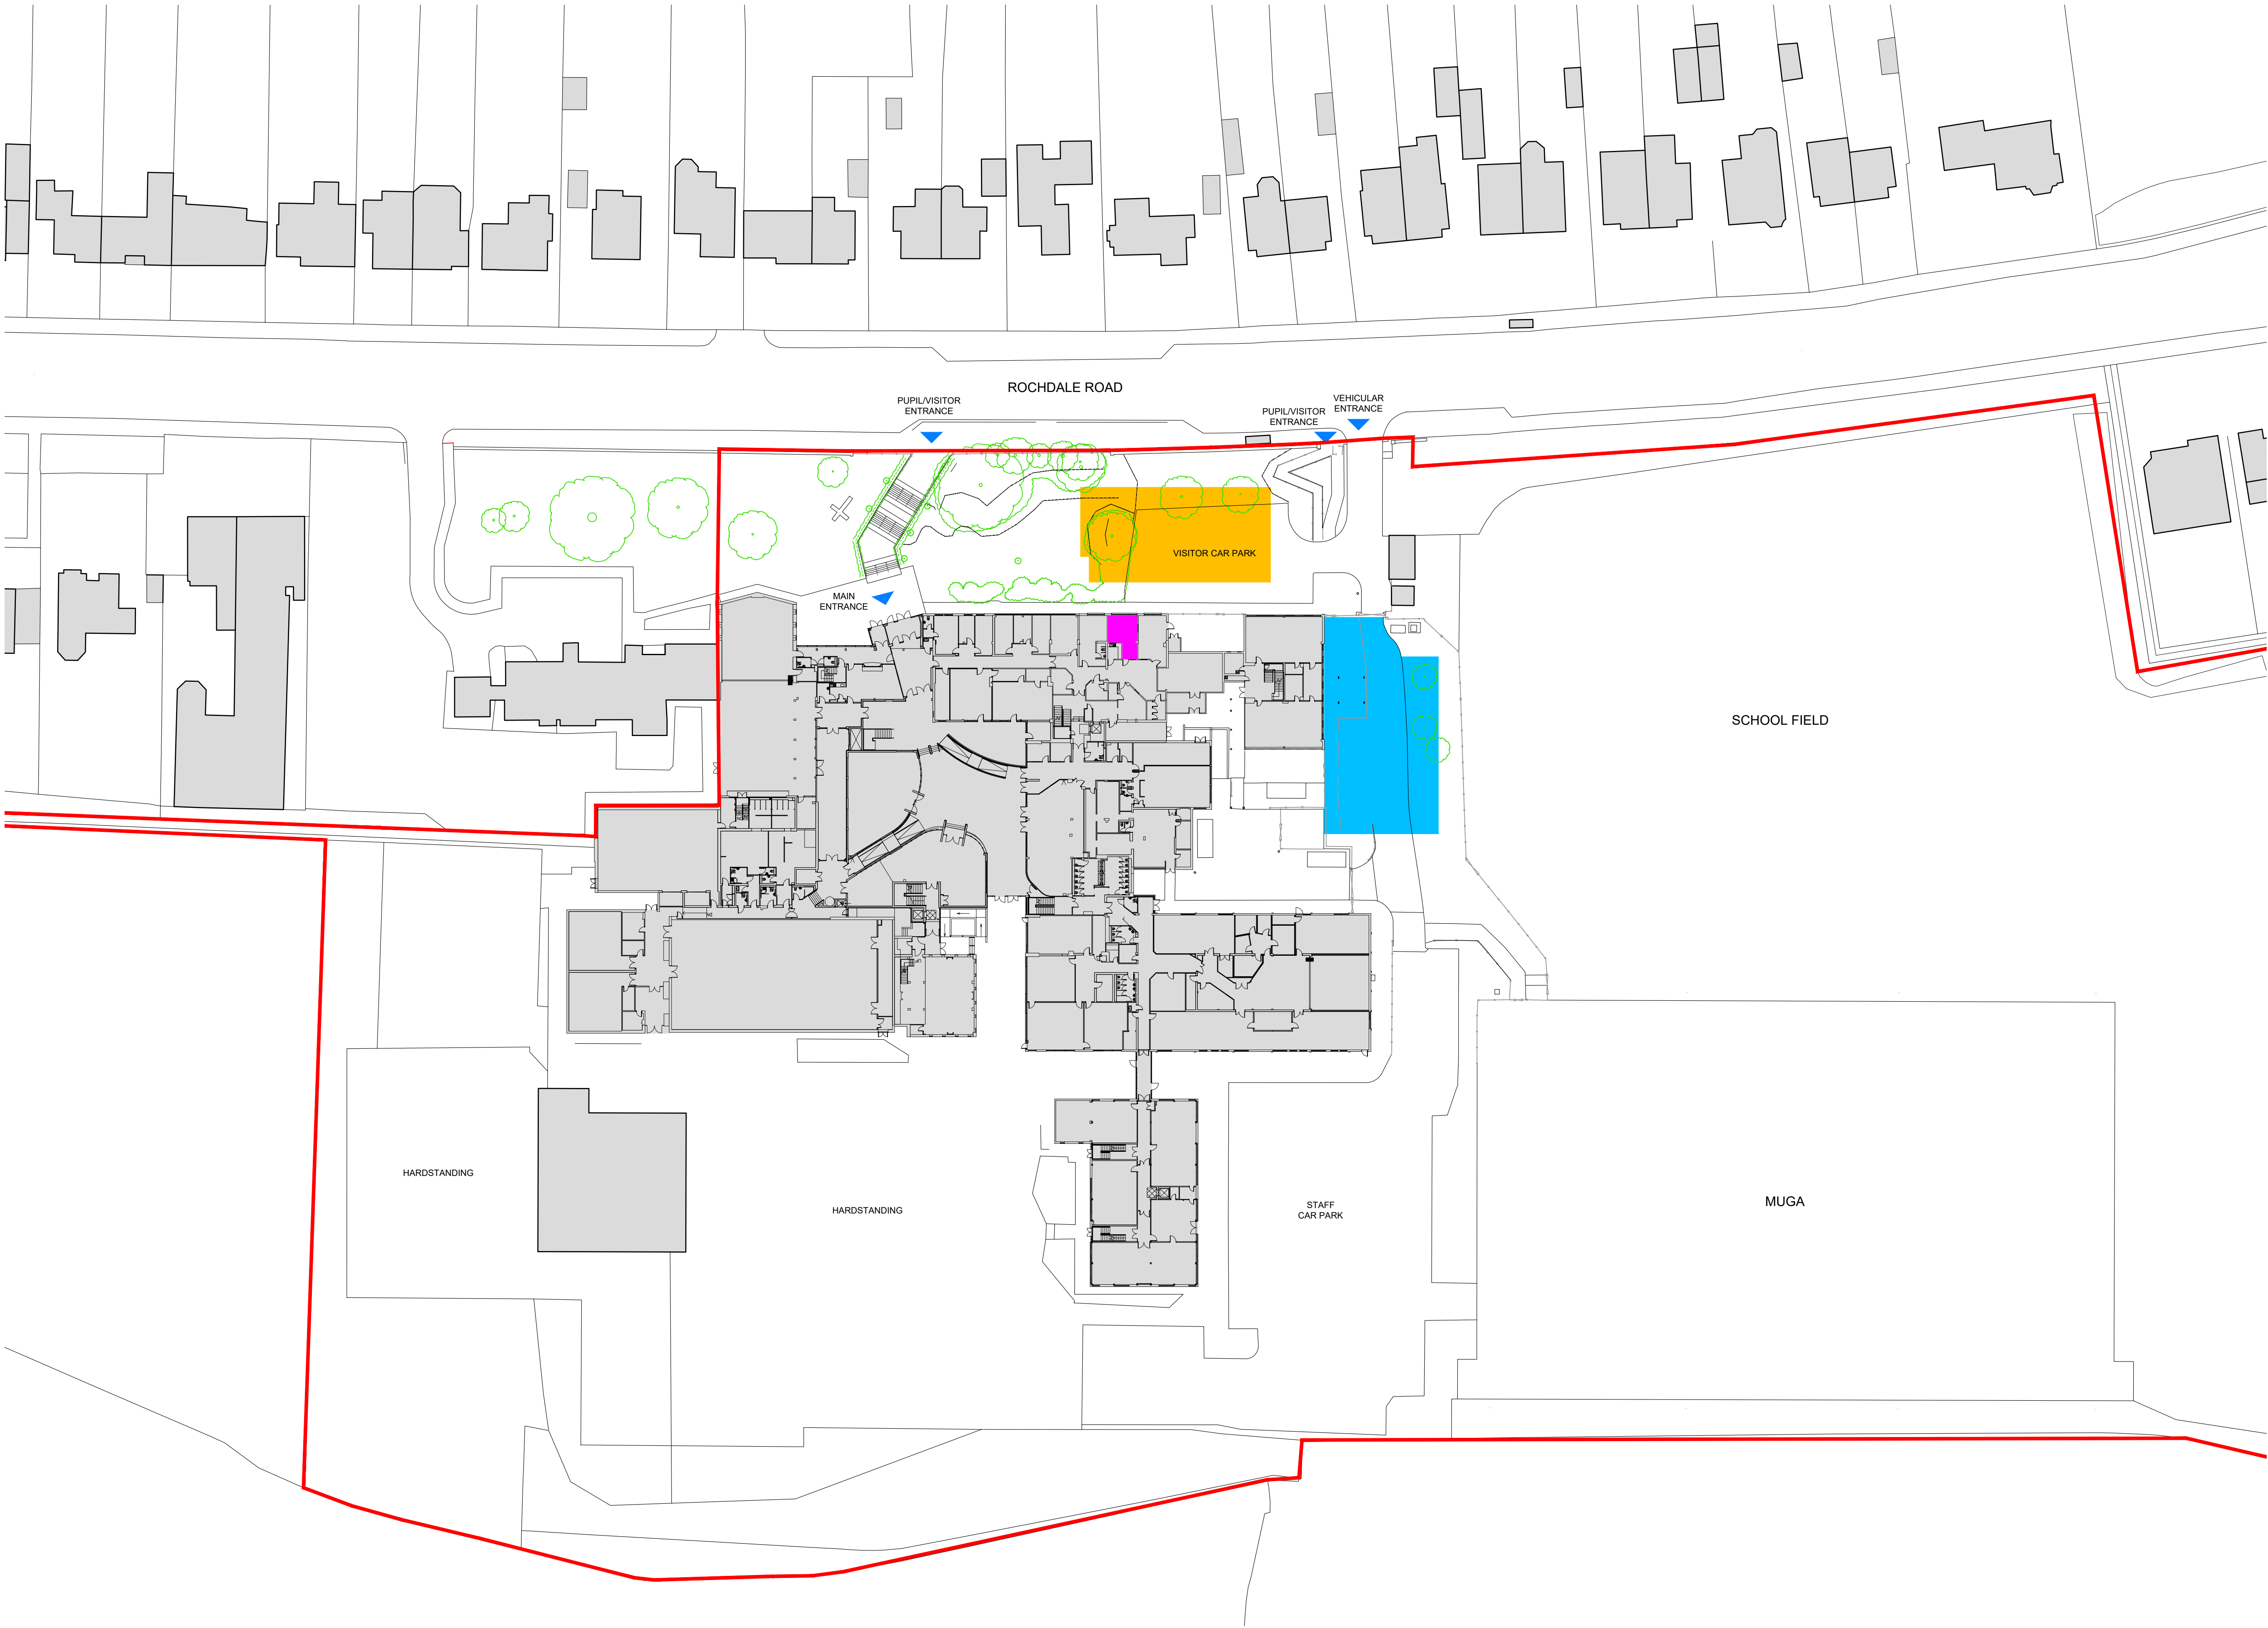

EXISTING SITE PLAN
SCALE 1:500@A1
0m 10m 20m 30m 40m 50m