




EXISTING ELEVATION A (PART) - MAIN SCHOOL BLOCK
SCALE 1:50@A1

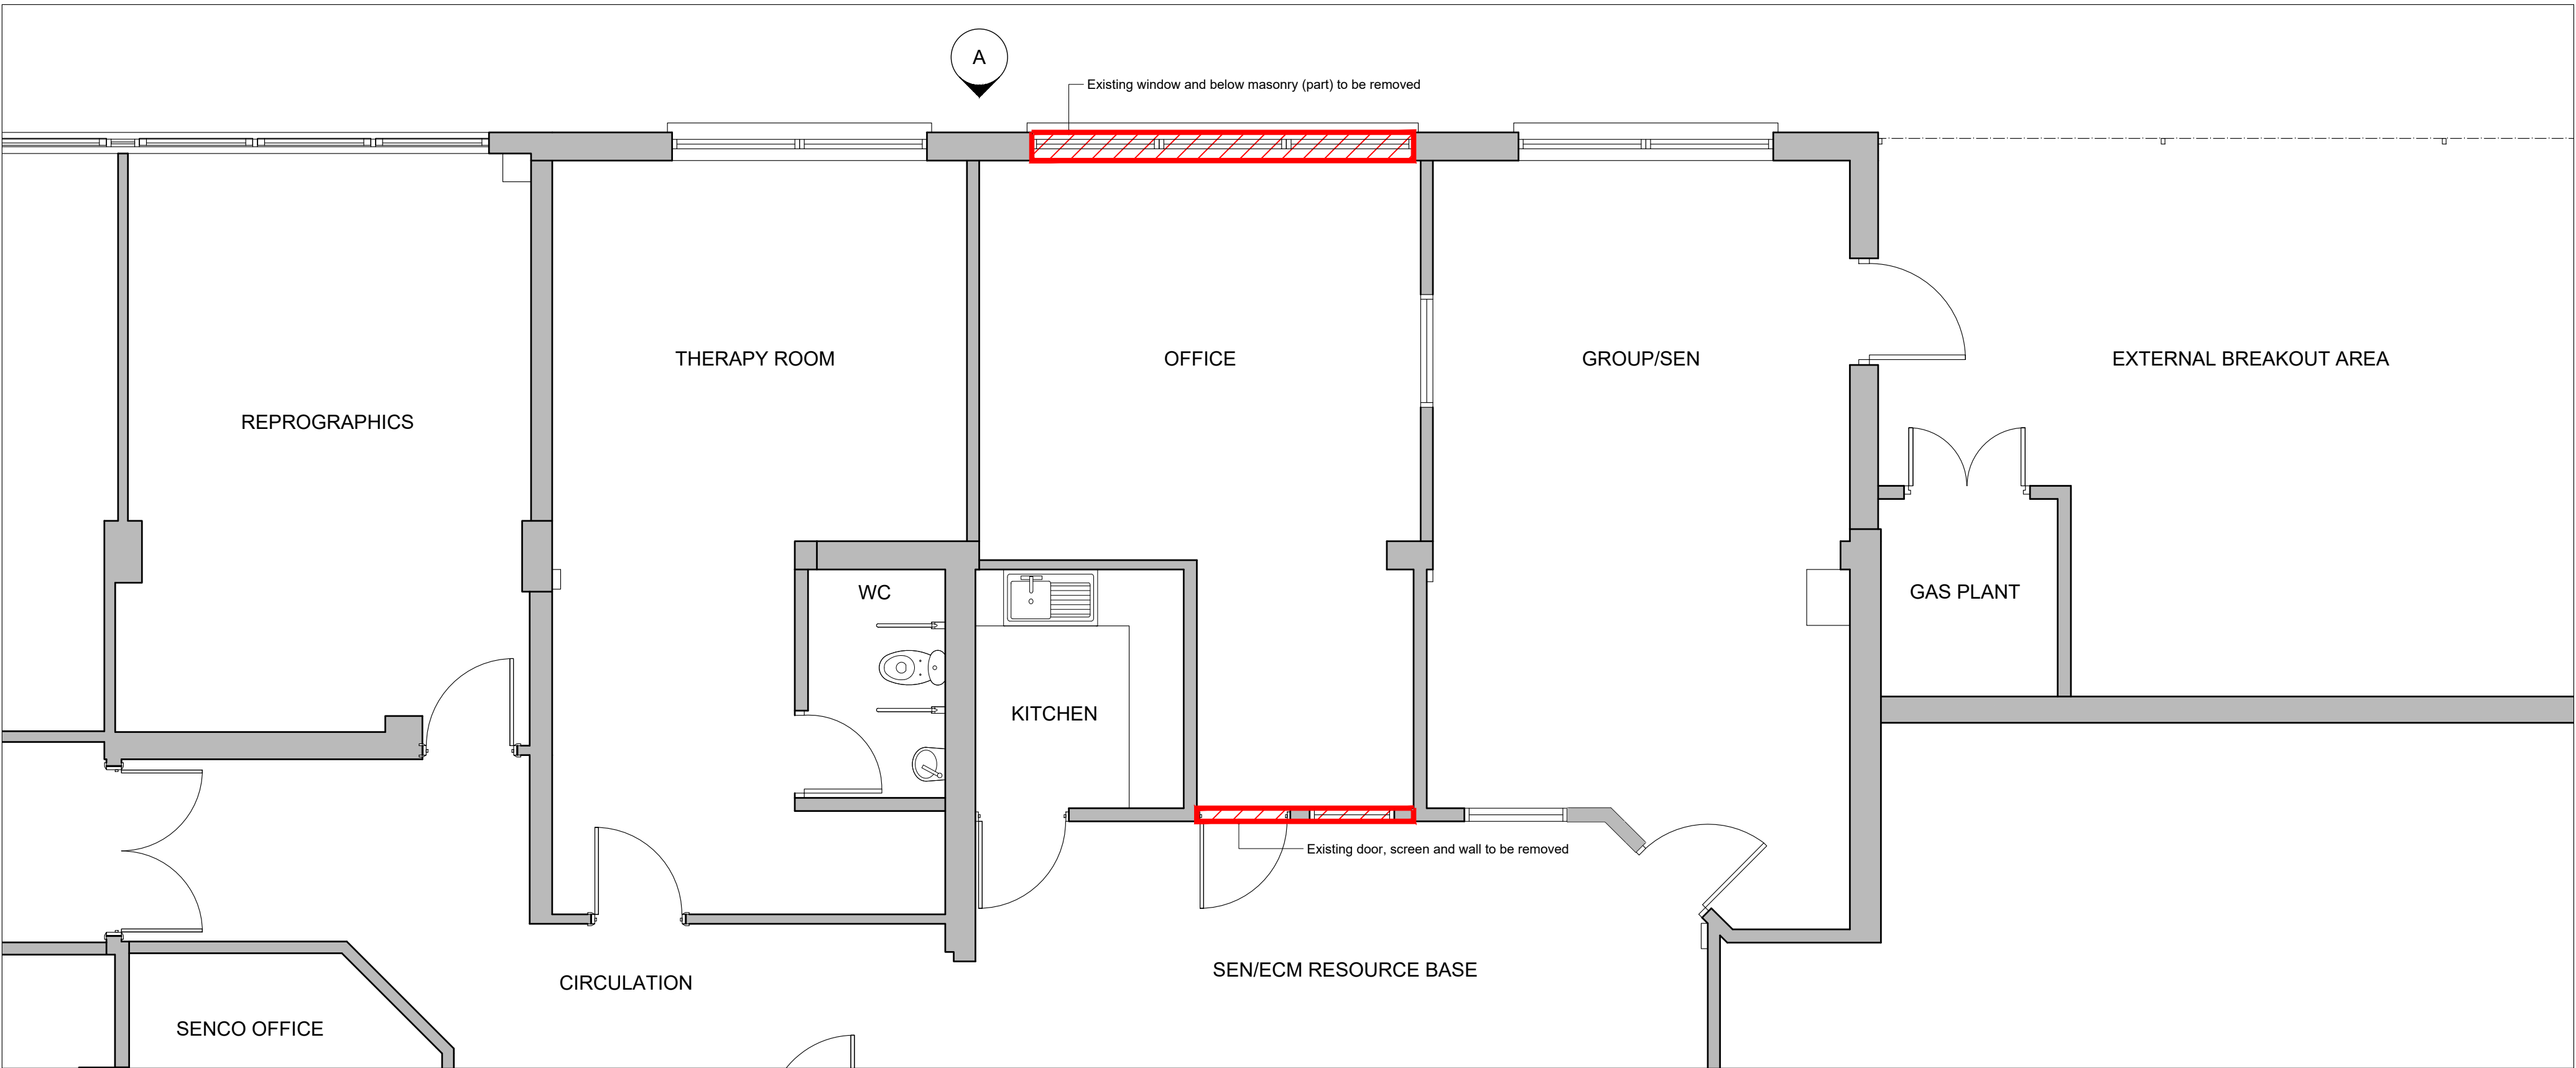

EXISTING LAYOUT PLAN (PART) - MAIN SCHOOL BLOCK
SCALE 1:50@A1



This drawing is Copyright and the property of Lancaster Maloney Martin Limited and must not be reproduced in whole or in part without their written permission. Copyright is reserved. © This drawing must not be scaled. The Contractor is to report all dimensional discrepancies & errors to the Contract Administrator prior to commencing construction. It is essential that this drawing is read in conjunction with the specification and all works identified included for.

NOTES

KEY:

-  Denotes existing construction
-  Denotes existing construction to be removed

Rev	Date	Comments	By

STATUS
PLANNING ISSUE

Client
**The Board of Governors of
Cardinal Langley RC High
School, Middleton**

Project Title
SEND Unit

Drawing Title
**Existing Ground Floor Plan
(Part) & Elevation - Main Block**

Scale 1:50@A1	Drawn by MAB	Date March 2026
Job no. 2506-13	Drawing no. PA-02	Revision no. -



Lancaster Maloney Martin

Registered Office:
Equitas House Unit 6 Station View Rhinvo Court Stockport SK7 5ER
Tel: 0161 477 3500
E-mail: administration@lmm-ltd.co.uk | Website: www.lmm-ltd.co.uk
Registered in England No. 4846621