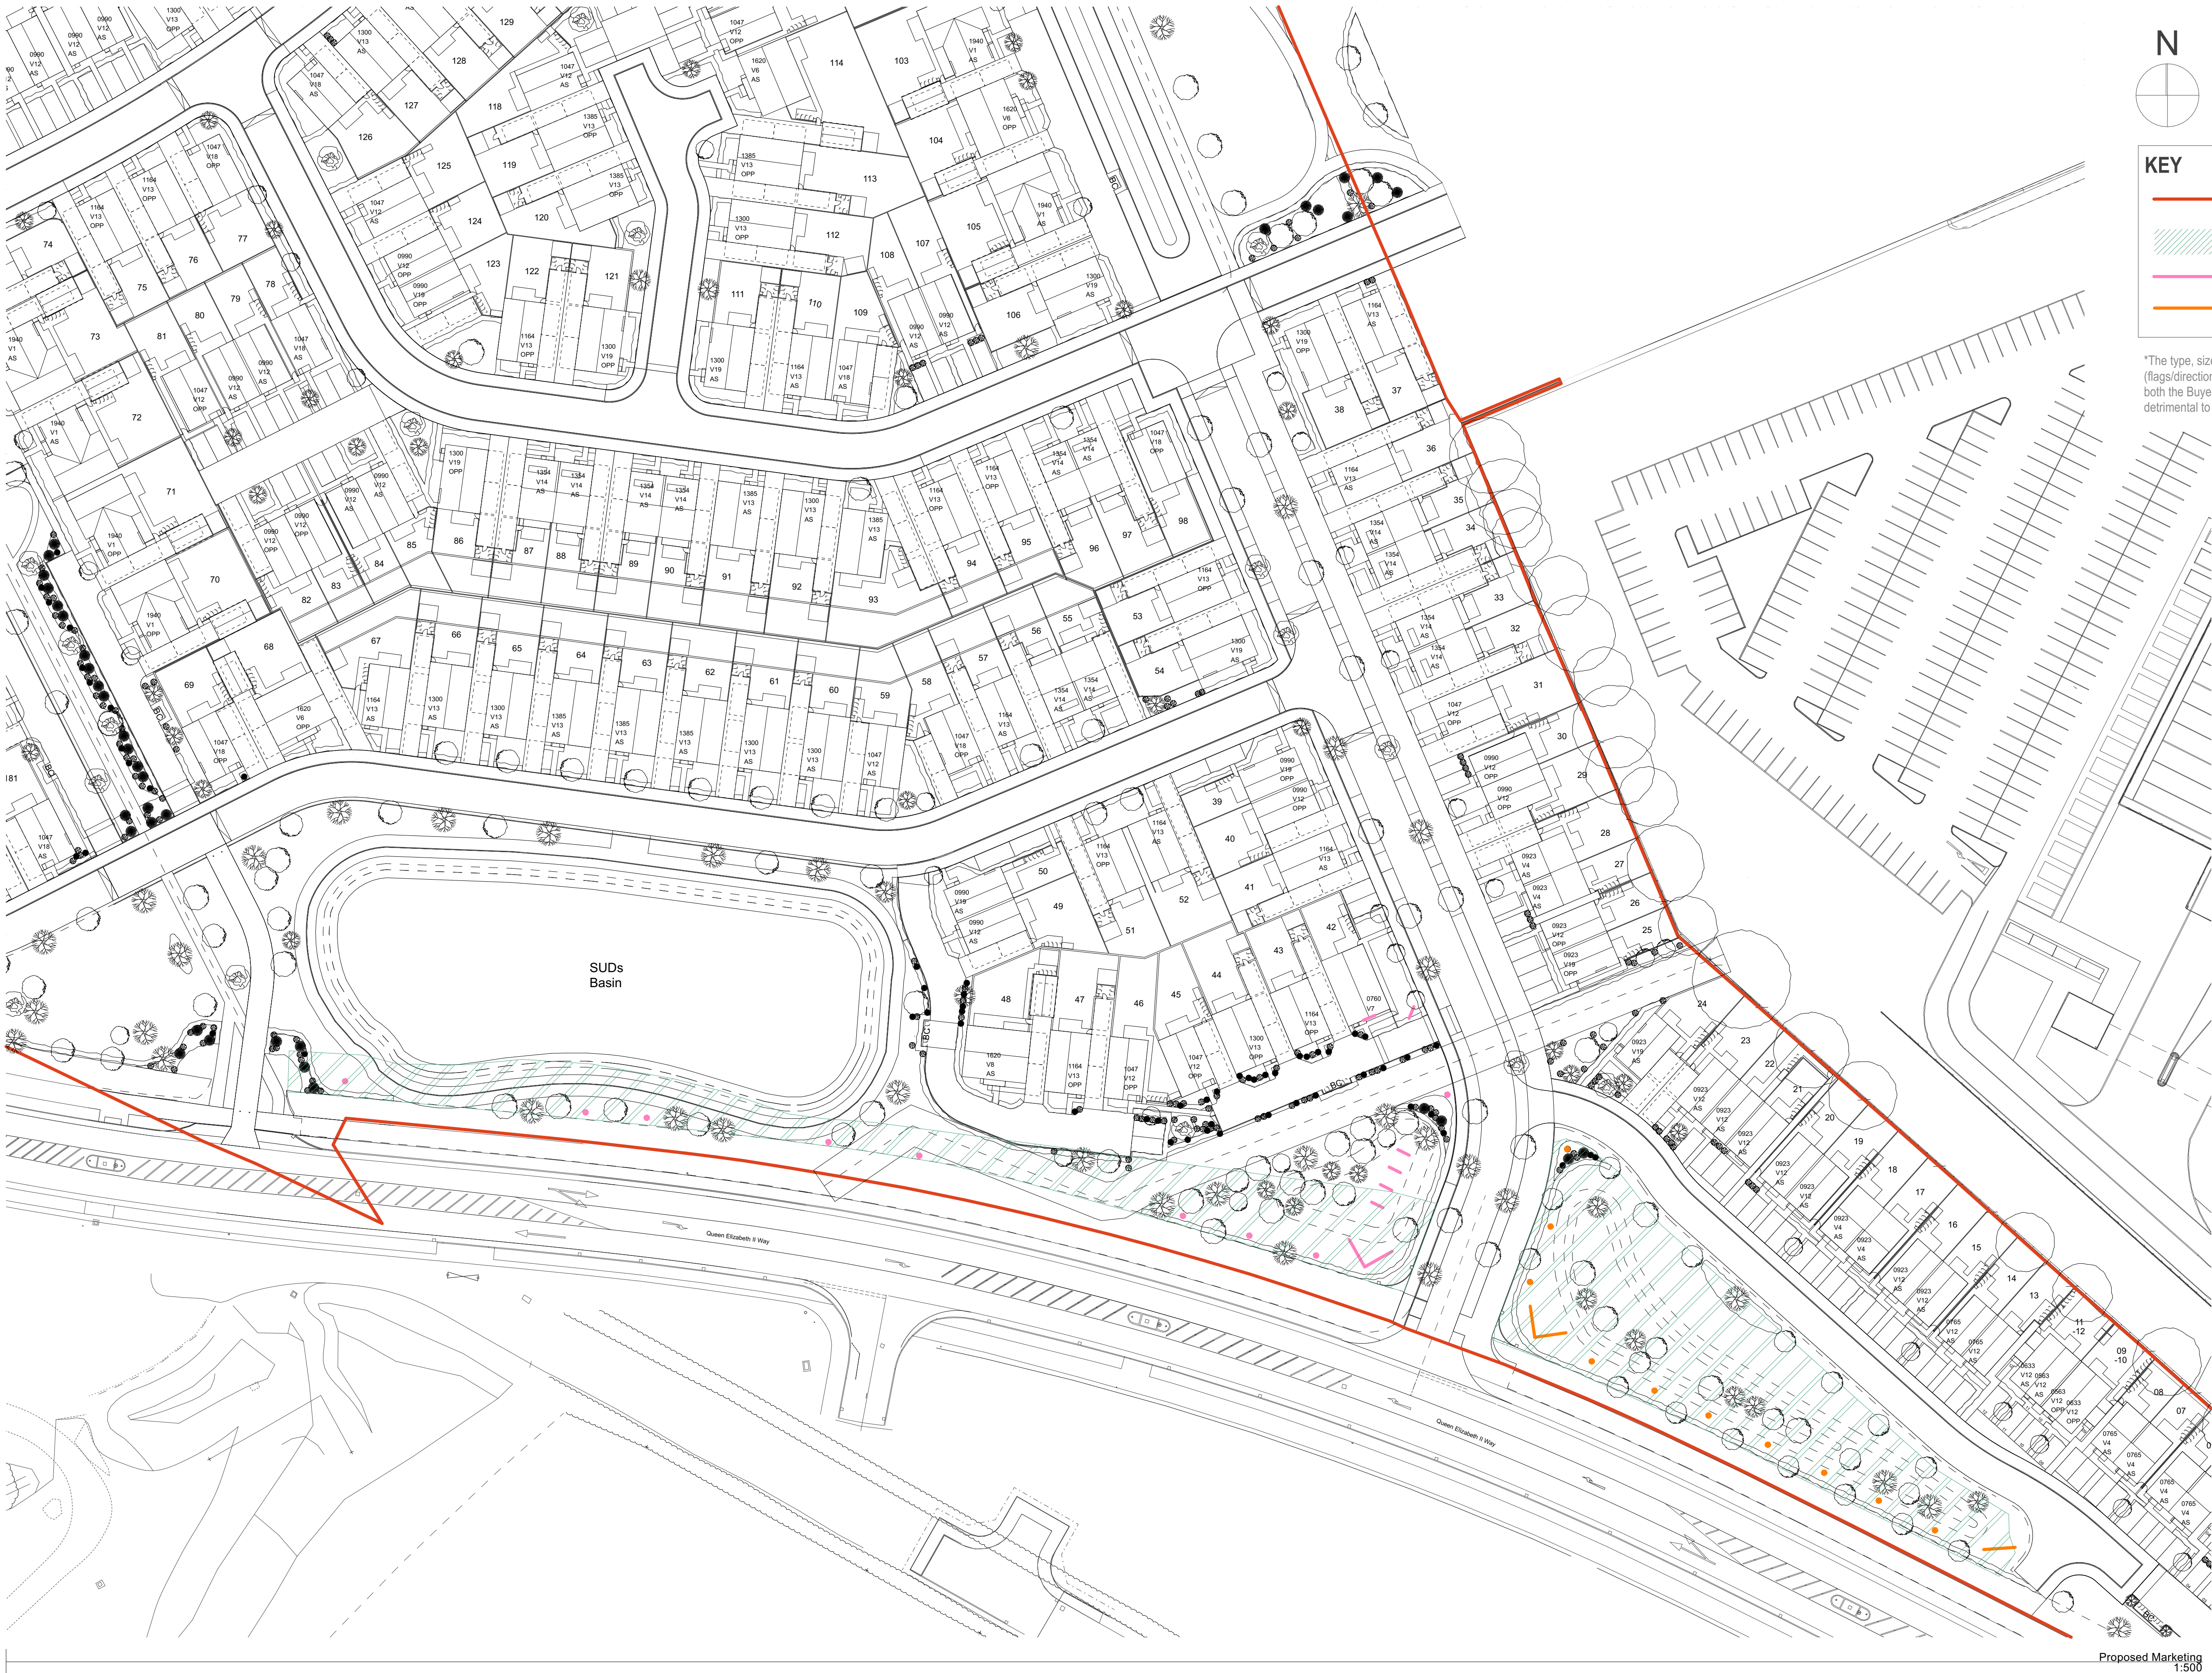


KEY

Site Boundary

Rights of land for Sales and Marketing
(Rochdale Borough Council or successors in Title)

Proposed Northstone Advertisement locations*

Proposed Developer of RBC land Advertisement locations*

*The type, size and location of signage and promotional apparatus (flags/directional signage/Signage boards etc) should be equitable to both the Buyer and the Developer of the Council land, and should not be detrimental to either party.

D	More information added for advertisement consent	SC	18.03.26
C	Plan updated in line with site plan changes	SC	09.03.26
B	Landscape updated to avoid advertisement locations	SC	03.12.25
A	Landscape updated to avoid advertisement locations	SC	29.10.25
Revision	Notes	Initials	Date

NORTHSTONE

Venus, 1 Old Park Ln
TraffordCity
M41 7HA

PLANNING

Project:
Hareshill Road North, South Heywood

Drawing Name:
Marketing Plan

Scale @ A1: 1:500

Date: Oct '25

Drawn: SC

Checked: ROB

Drawing No: SH01-P-M-001

Revision: D

Notes: All specifications, materials and workmanship to be in accordance with current NHBC and Building Regulations. Main drainage to comply with Sewers for Adoption current edition. Highways to be in accordance with Local Authority specification. Do not scale from this drawing. All dimensions to be verified with the drawing office. Print in colour.