



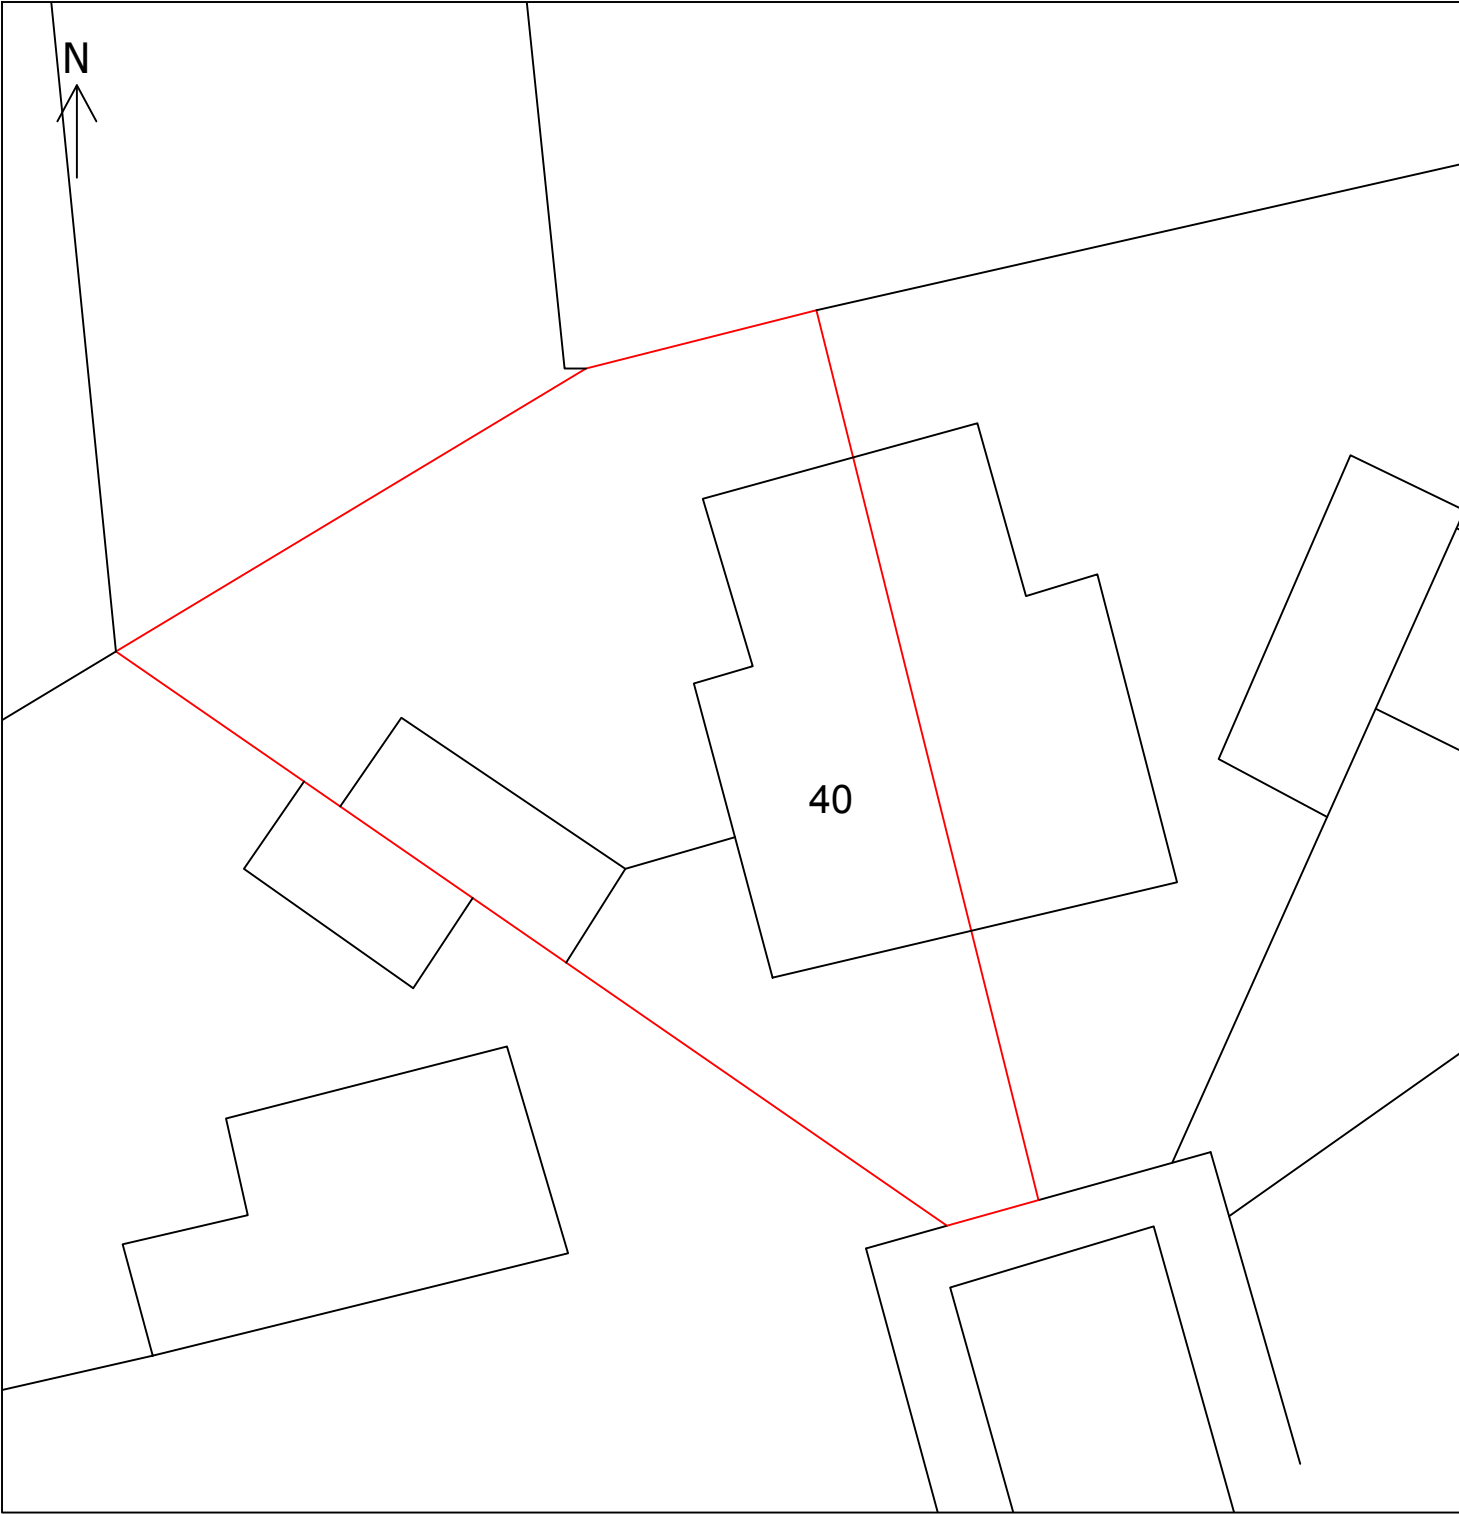

PRE EXISTING SITE PLAN
SCALE 1:200

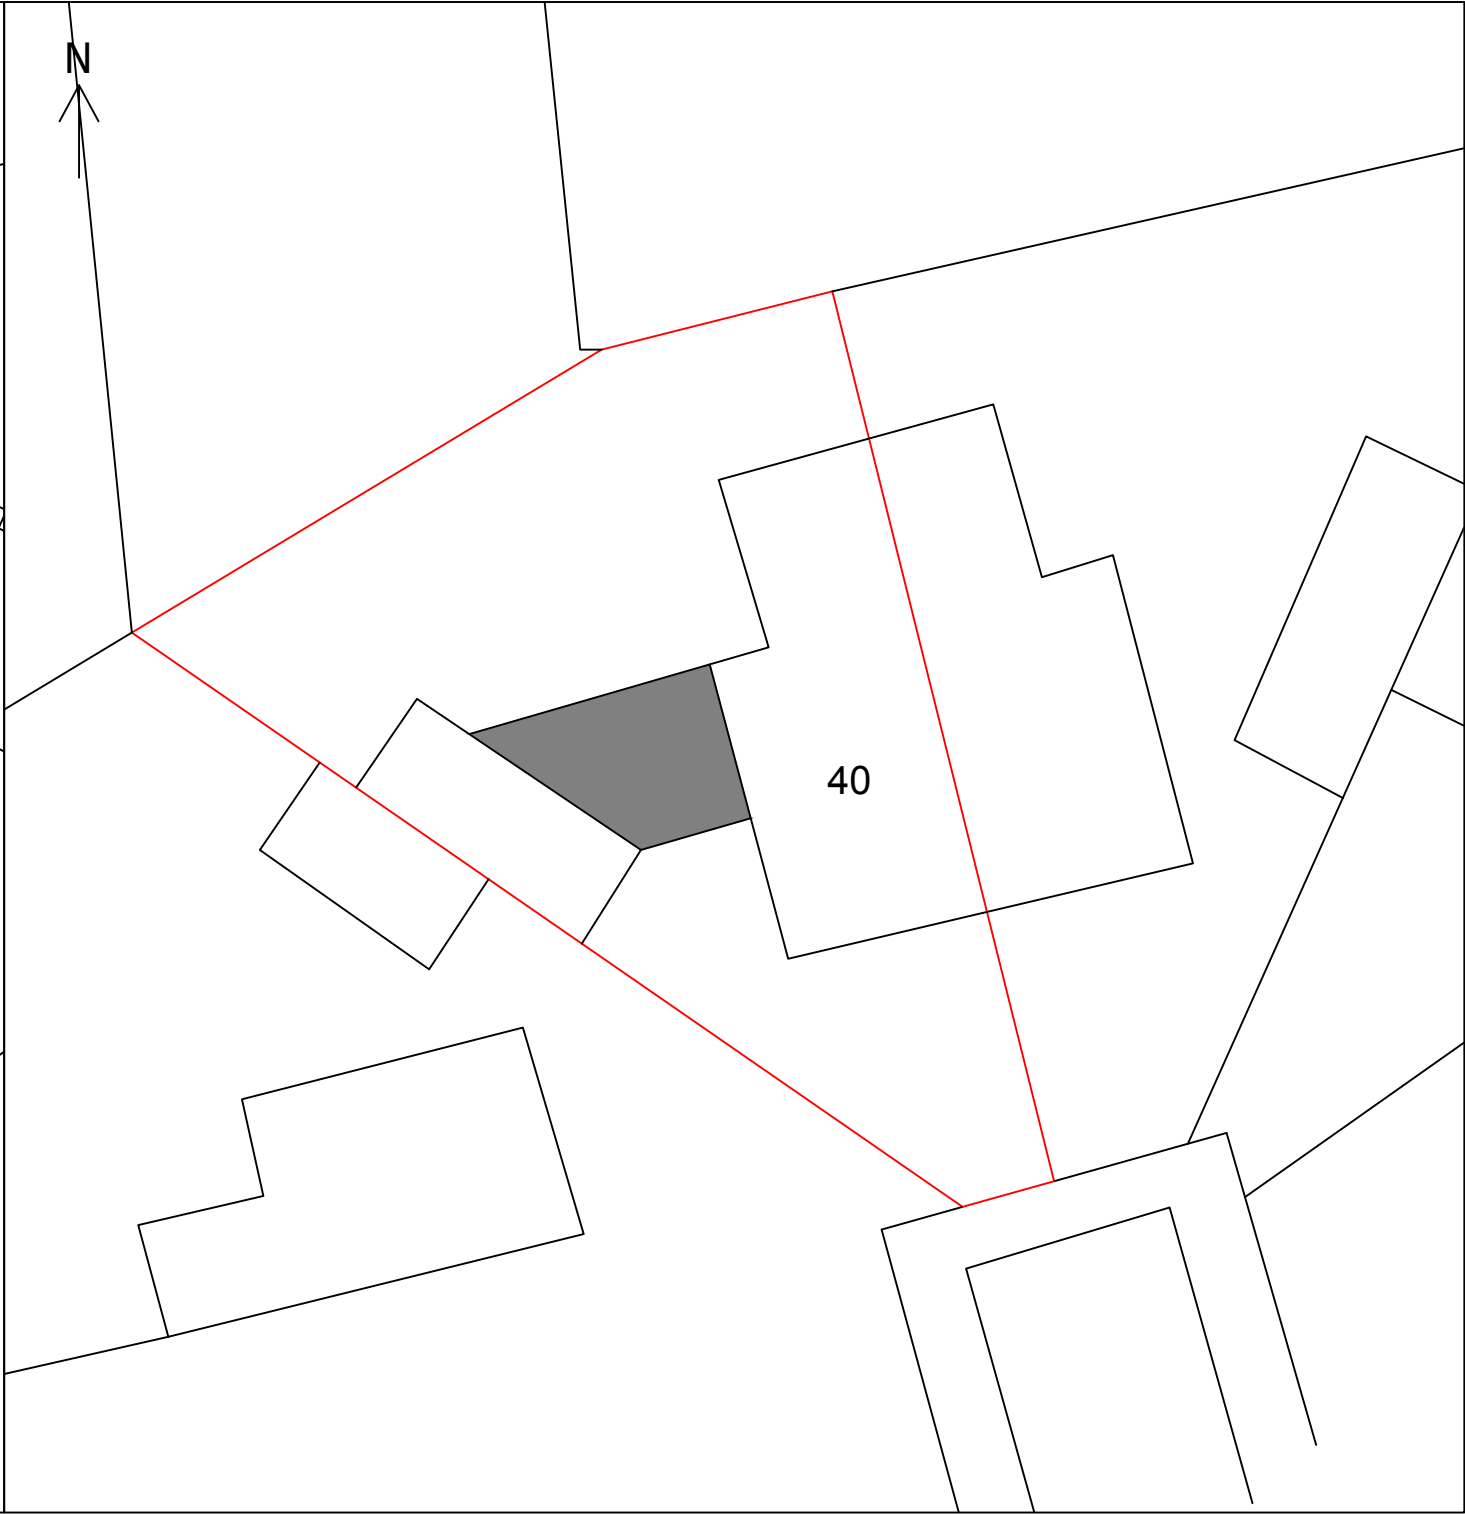

EXISTING SITE PLAN
SCALE 1:200

