




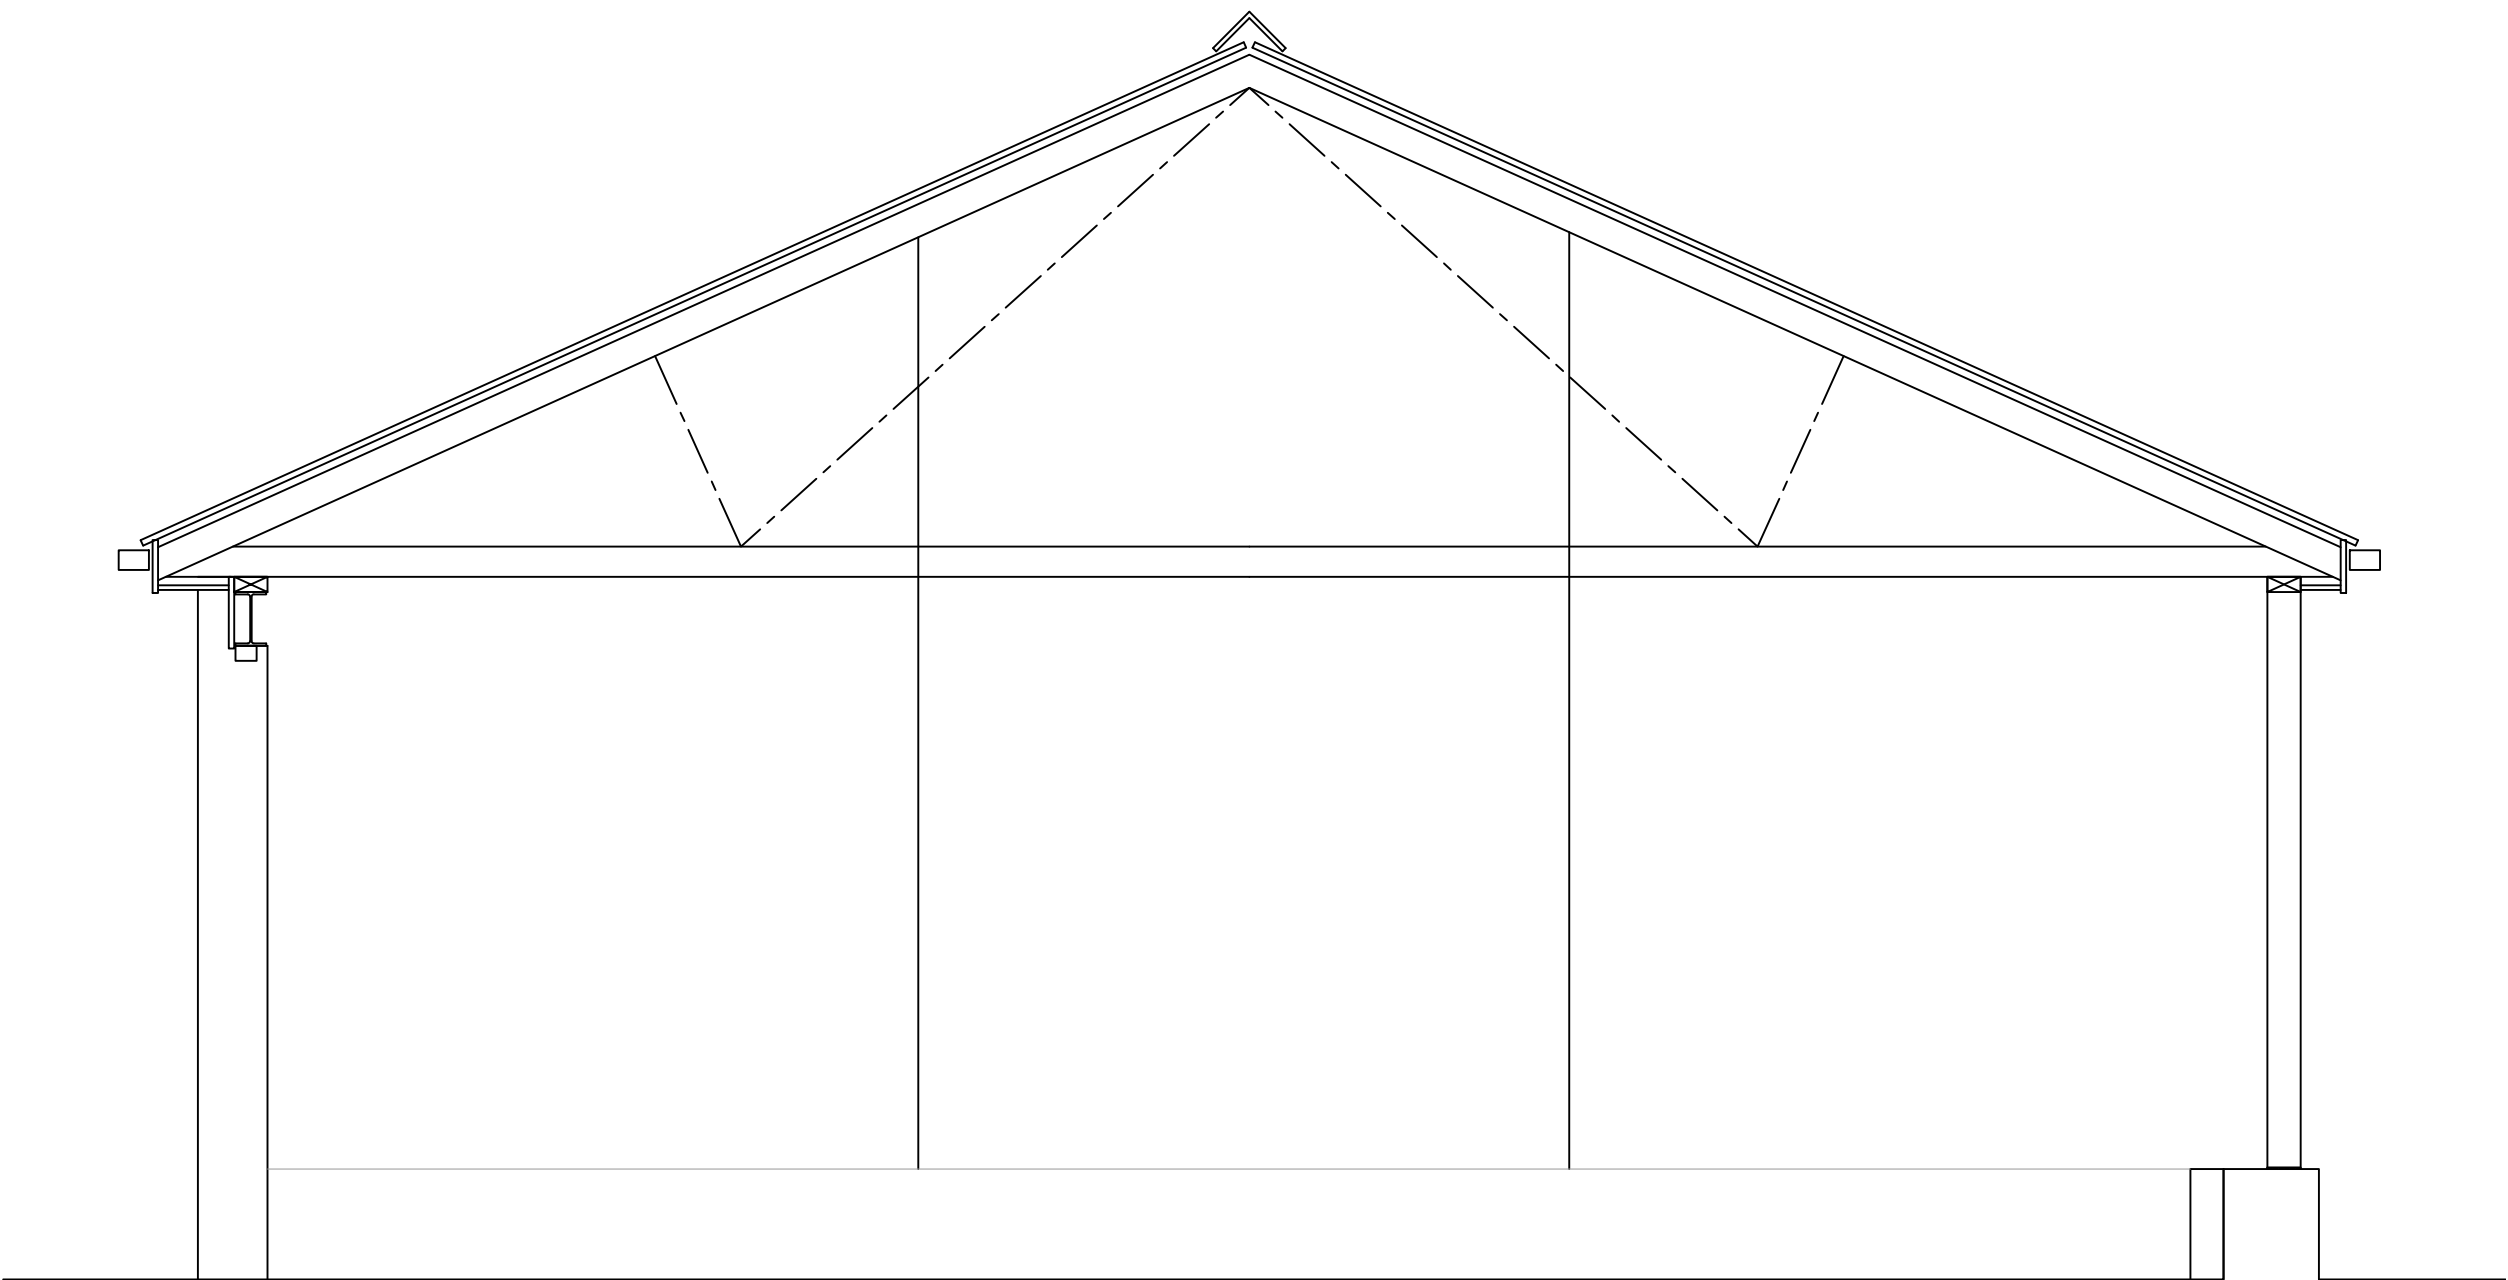


EXISTING SECTION AA
scale 1 - 25

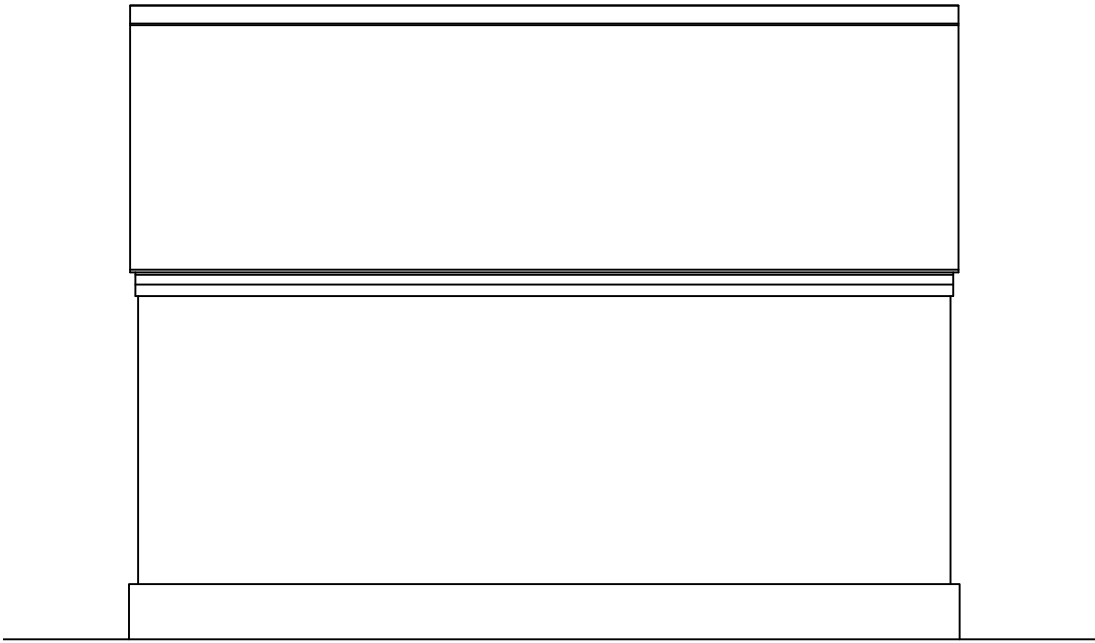


EXISTING REAR ELEVATION
scale 1 - 50

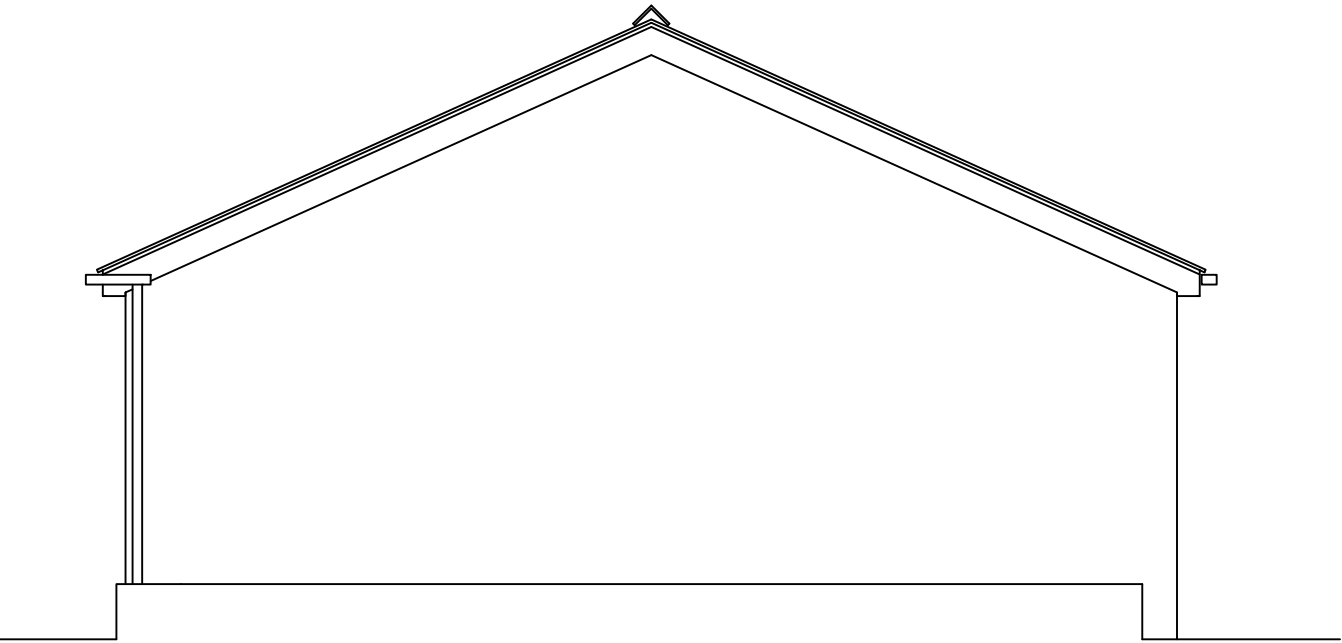


EXISTING SIDE ELEVATION
scale 1 - 50

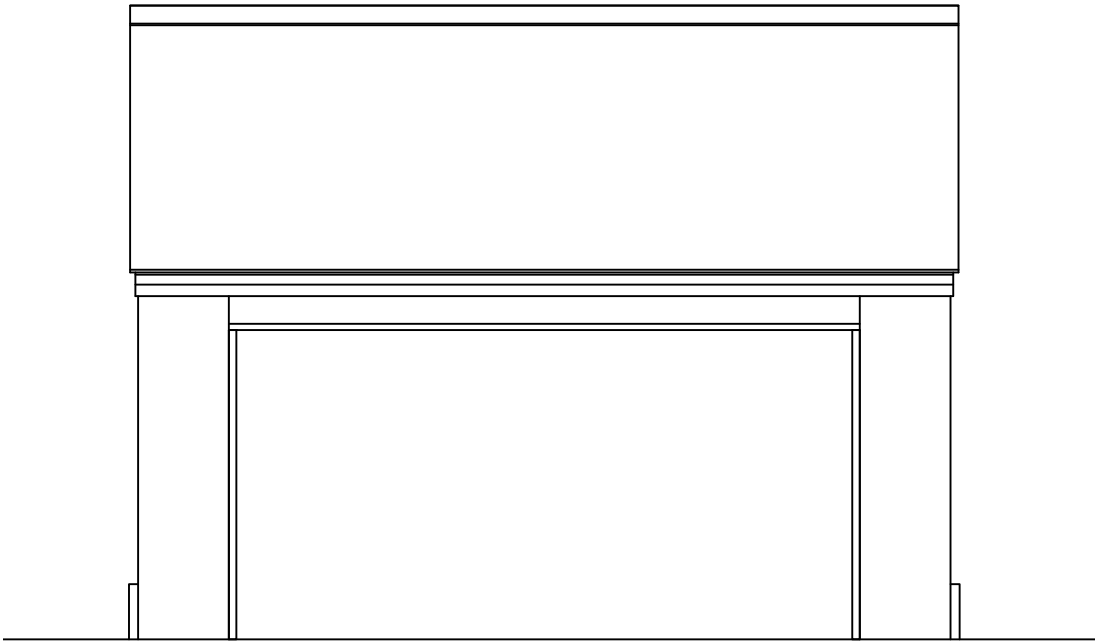

EXISTING FRONT ELEVATION
scale 1 - 50

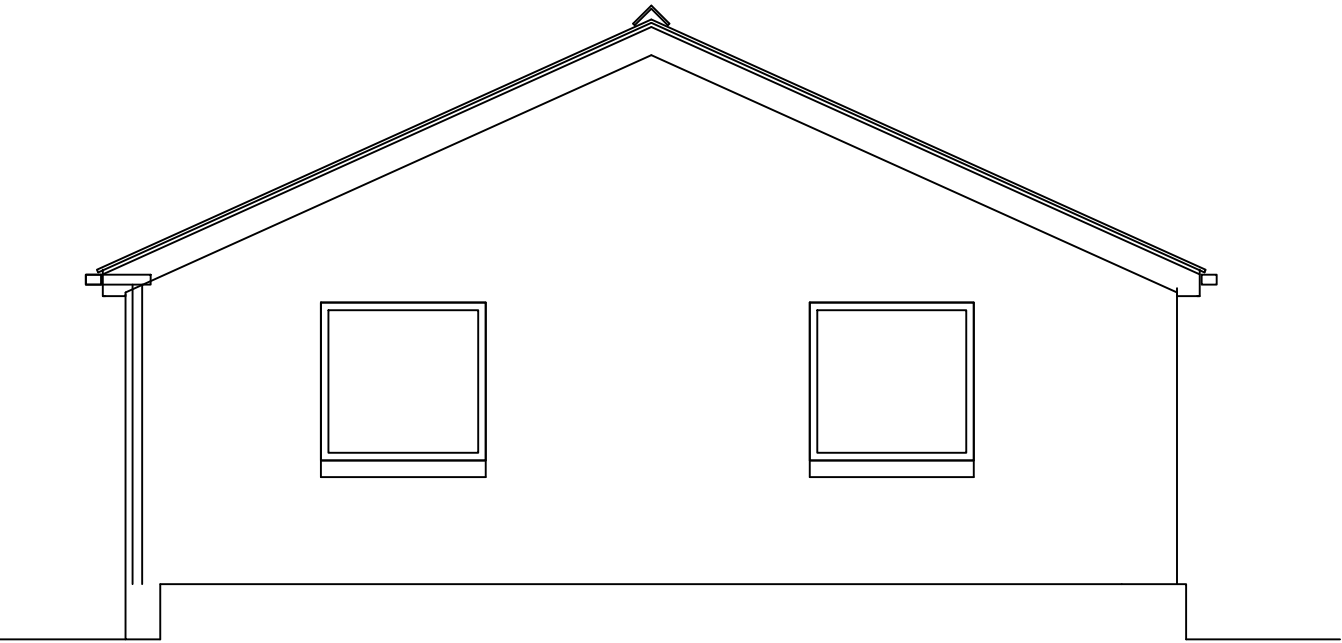

EXISTING SIDE ELEVATION
scale 1 - 50

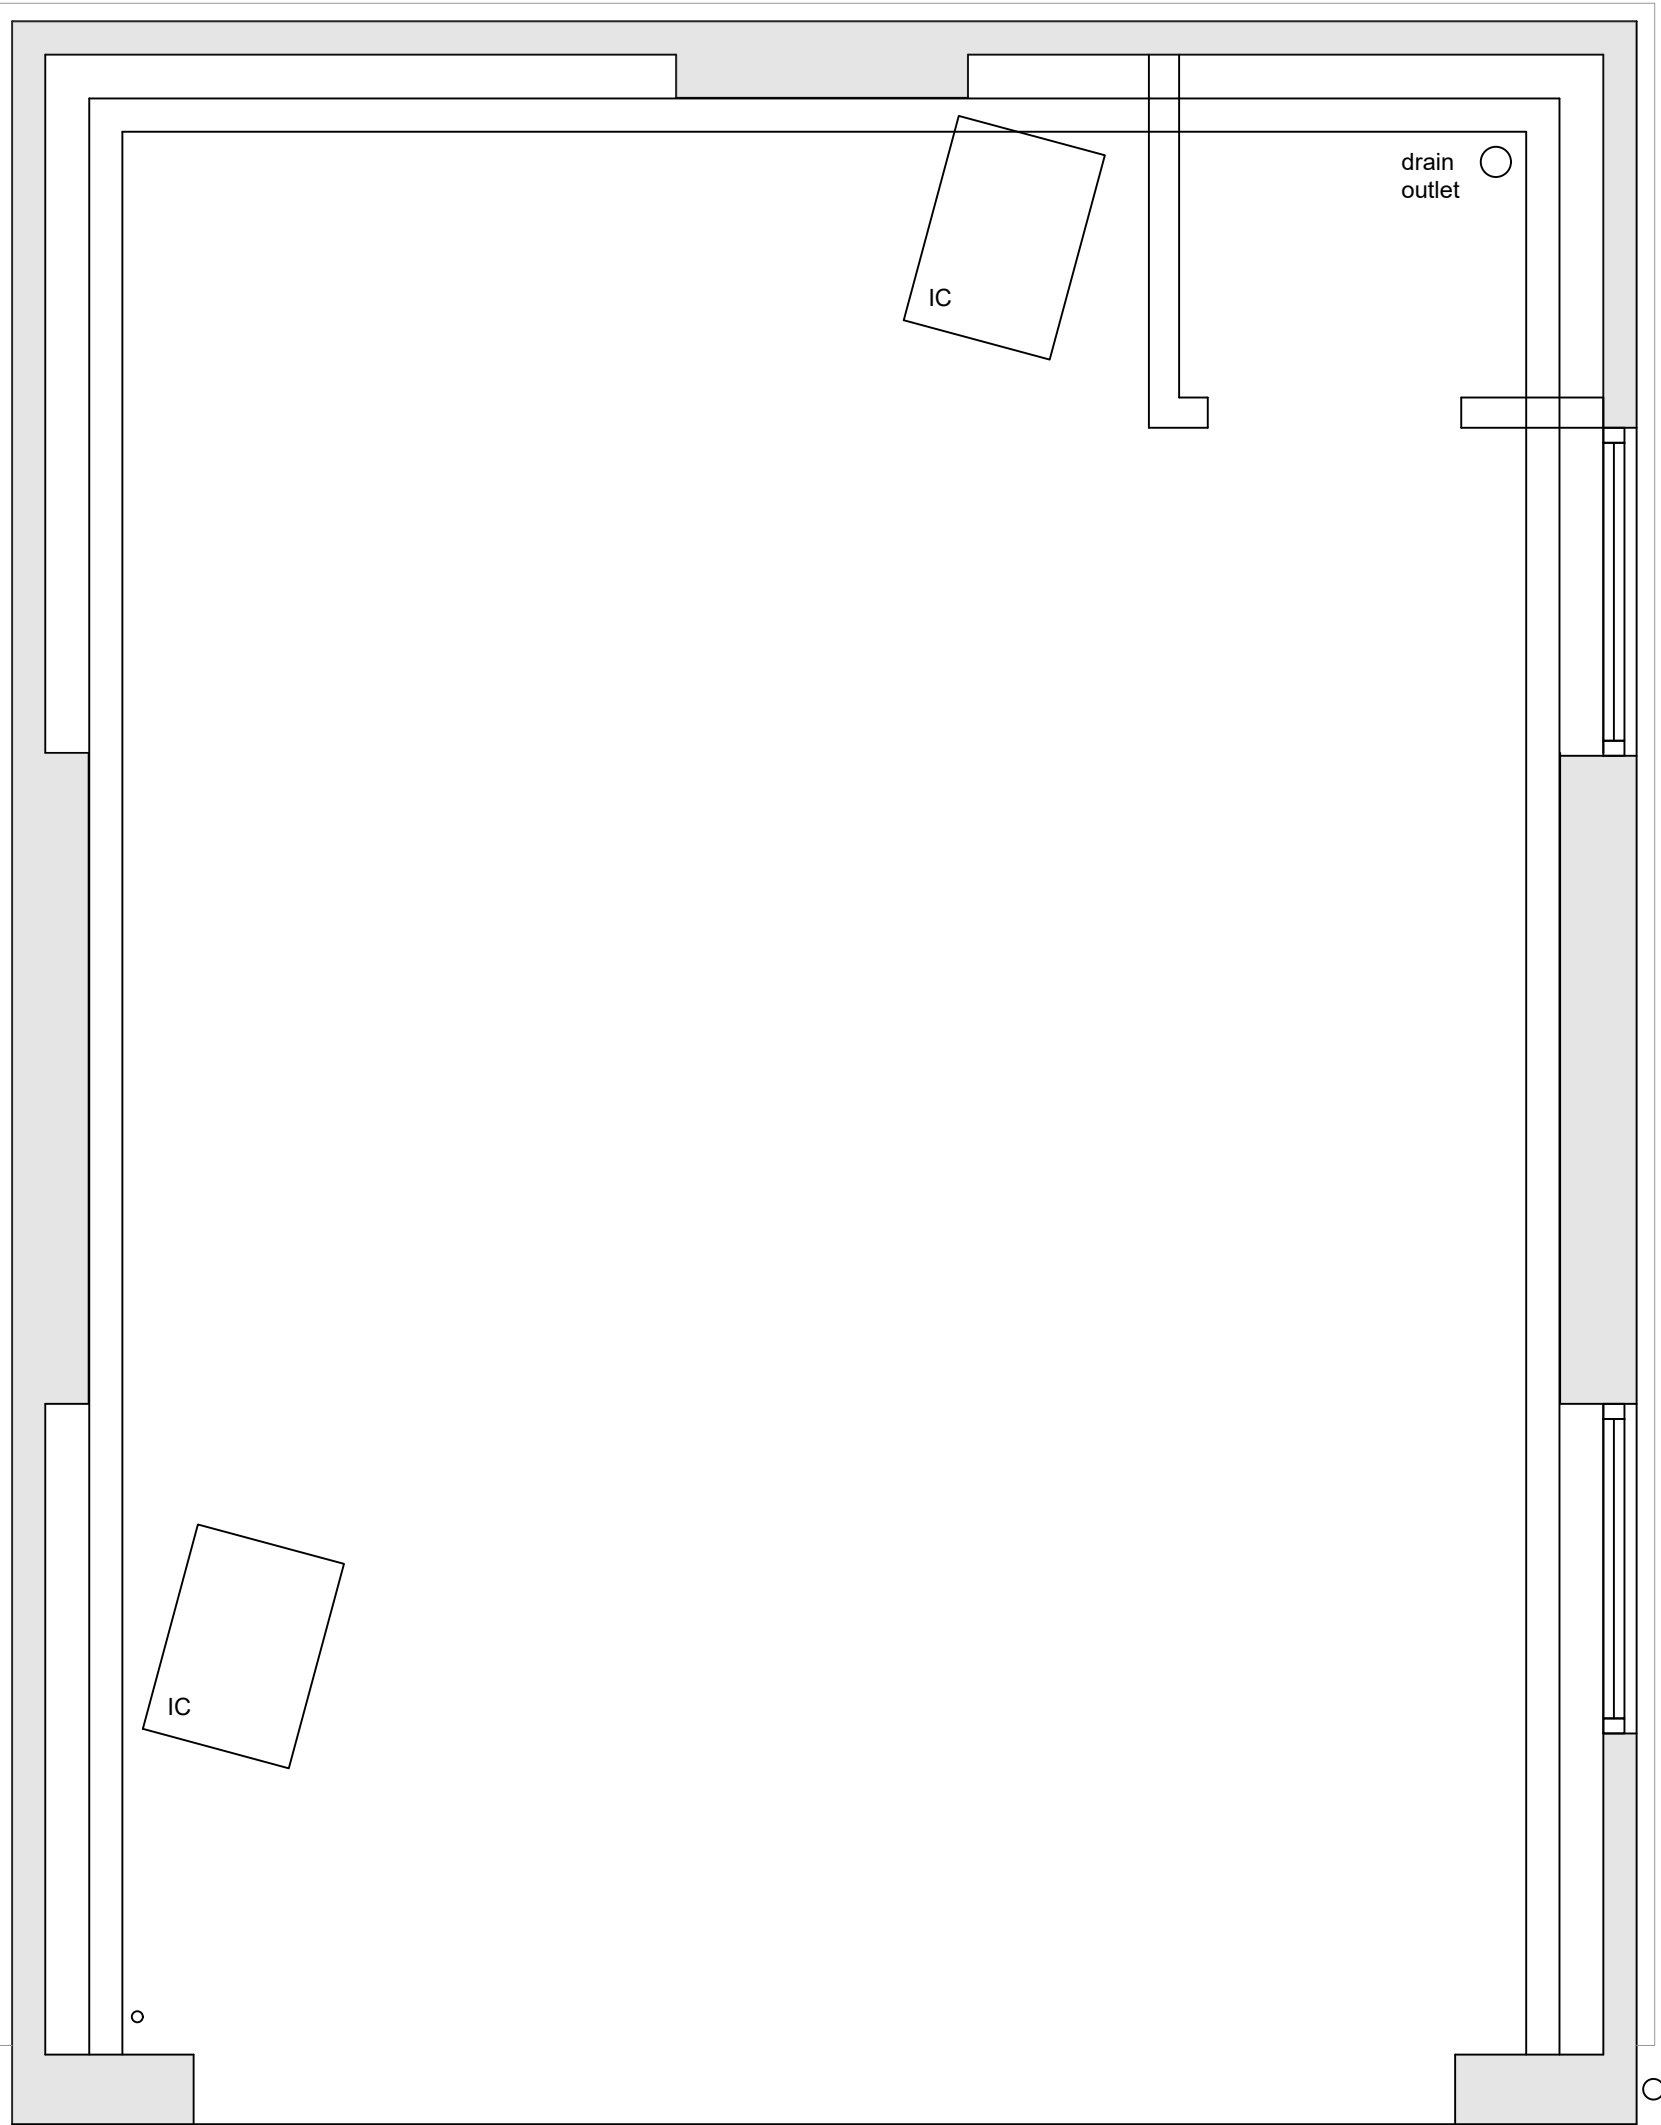

EXISTING GROUND FLOOR PLAN
scale 1 - 25

COPYRIGHT RESERVED.
This drawing is the property of A.J.Cocker Associates Ltd. and must not be copied or used in whole or in part without their consent.

CDM:
Clients and contractors must fulfil their duties under the CDM regulations 2015. The client is required to notify the HSE of any projects lasting more than 30 days or involving more than 500 person days.

rev:	date:	description
 AJ COCKER ASSOCIATES CHARTERED BUILDING SURVEYORS		New Century House 176 Drake Street Rochdale OL16 1UP Tel: 01706 764880 Fax: 01706 764881 www.ajcockerassociates.co.uk mail@ajcockerassociates.co.uk  RICS the mark of property professionalism worldwide
Project:		scale: as noted @ A1
The Stables, Brooklyn Avenue Smallbridge Rochdale existing floor plans and elevations		date: April 2026
Client: Mr and Mrs Anglin		drawn: IS
		Dwg. Nr. A340-100