






EXISTING SIDE ELEVATION @ 1:100

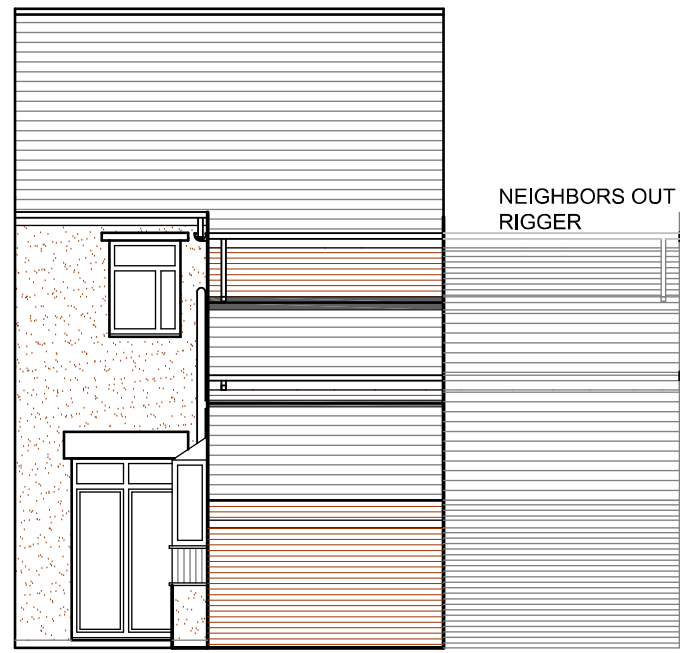


EXISTING REAR ELEVATION @ 1:100

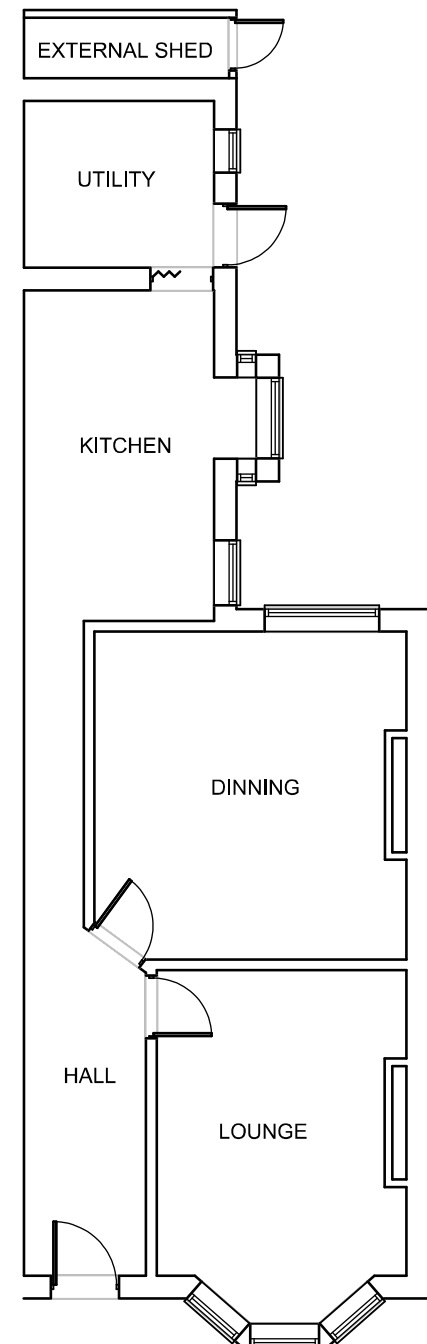


EXISTING GROUND FLOOR PLAN @ 1:100

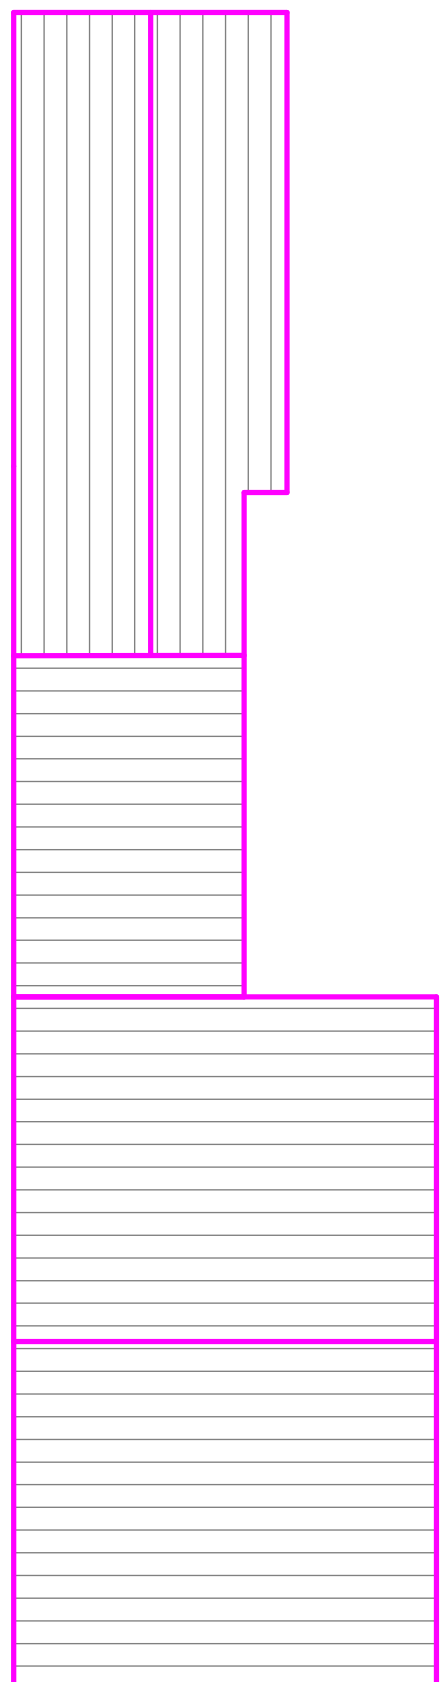



PROPOSED ROOF PLAN @ 1:100

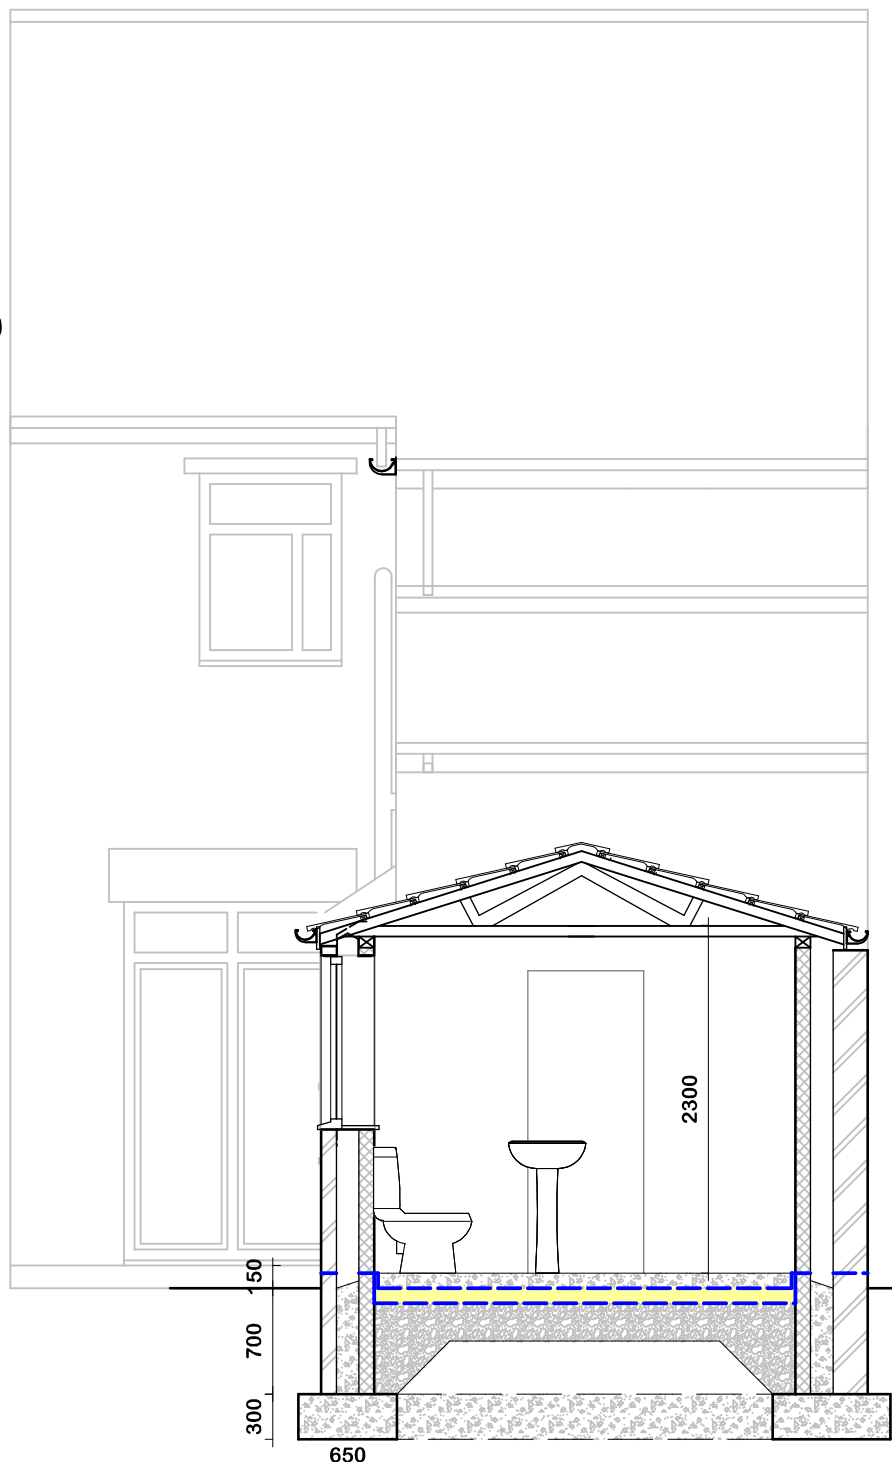


SECTION THROUGH OF PROPOSAL @ 1:50

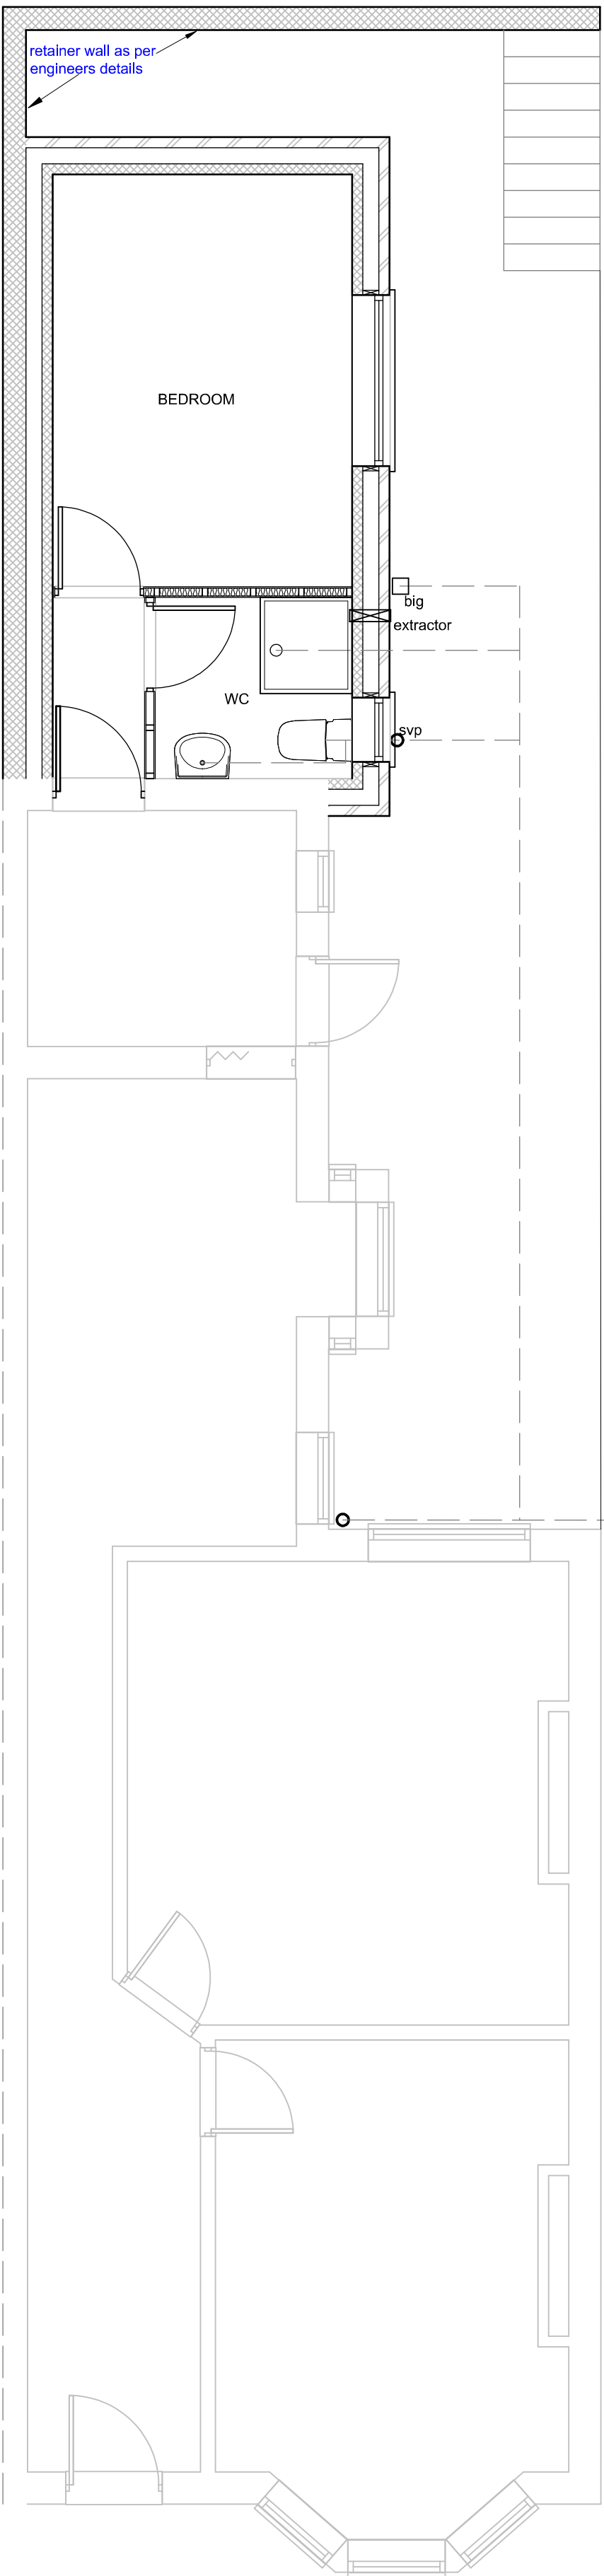


PROPOSED GROUND FLOOR PLAN @ 1:50

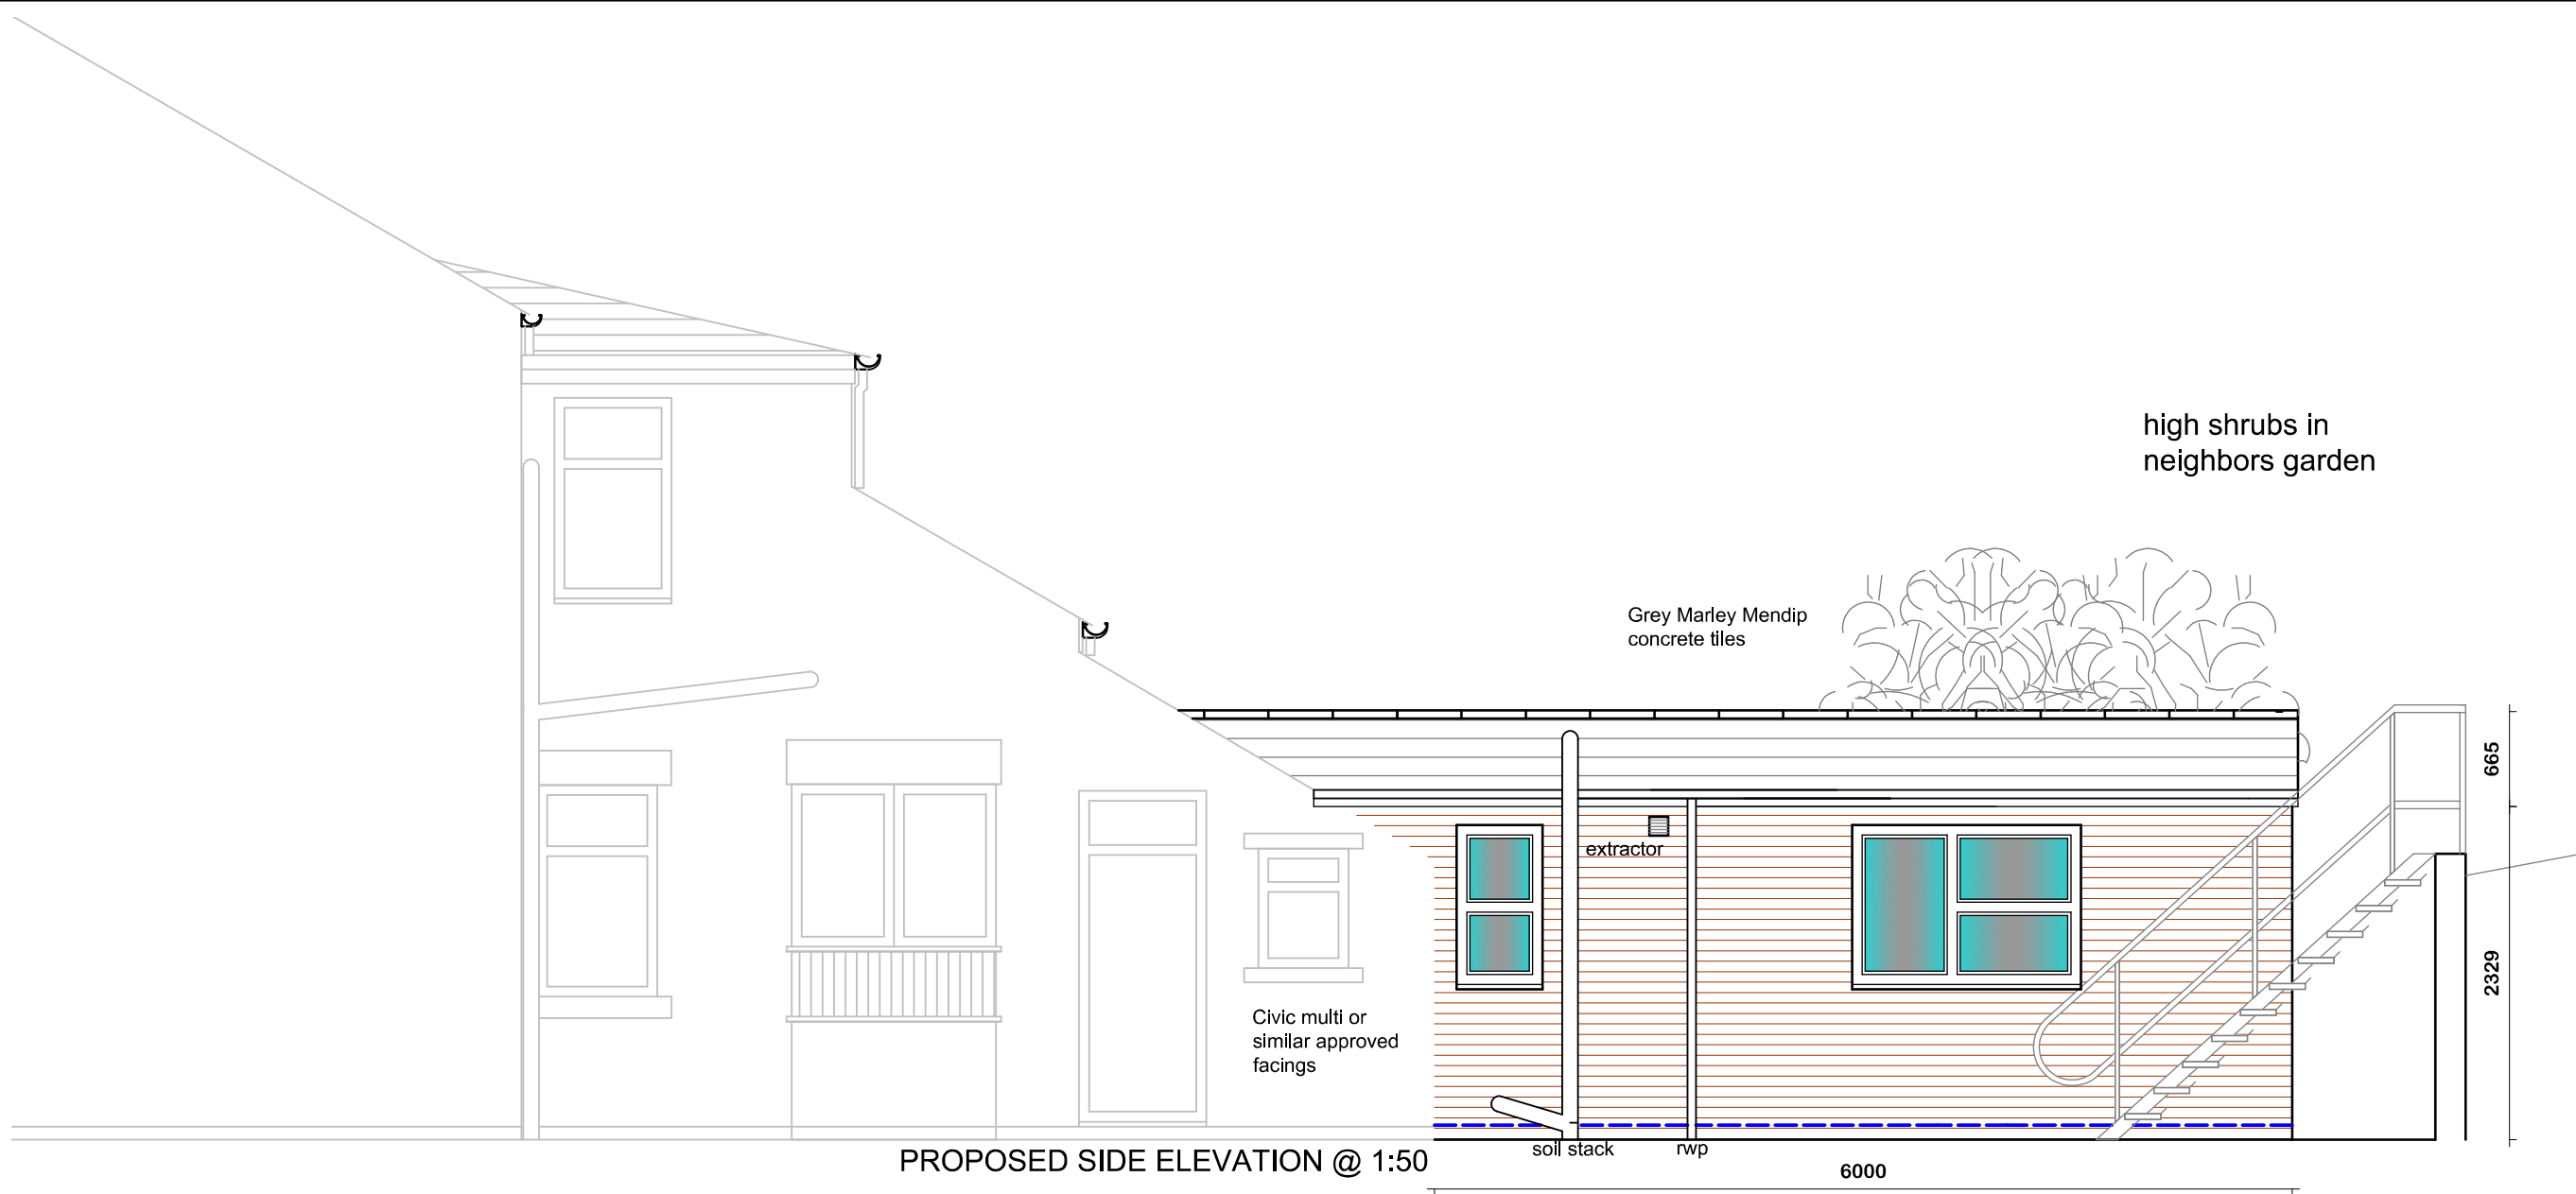 


PROPOSED SIDE ELEVATION @ 1:50

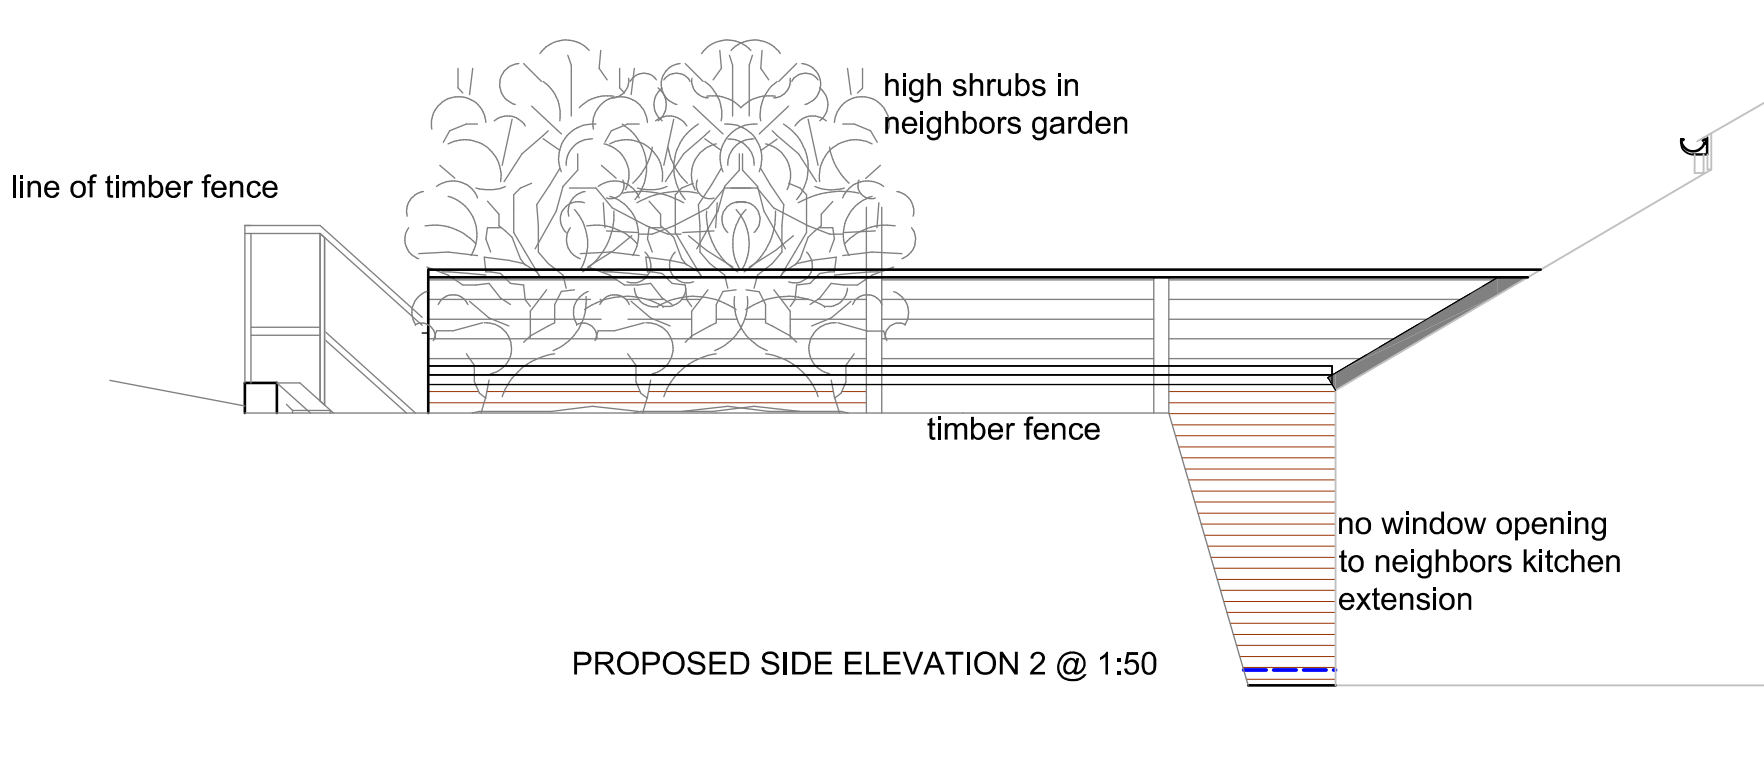


PROPOSED SIDE ELEVATION 2 @ 1:50

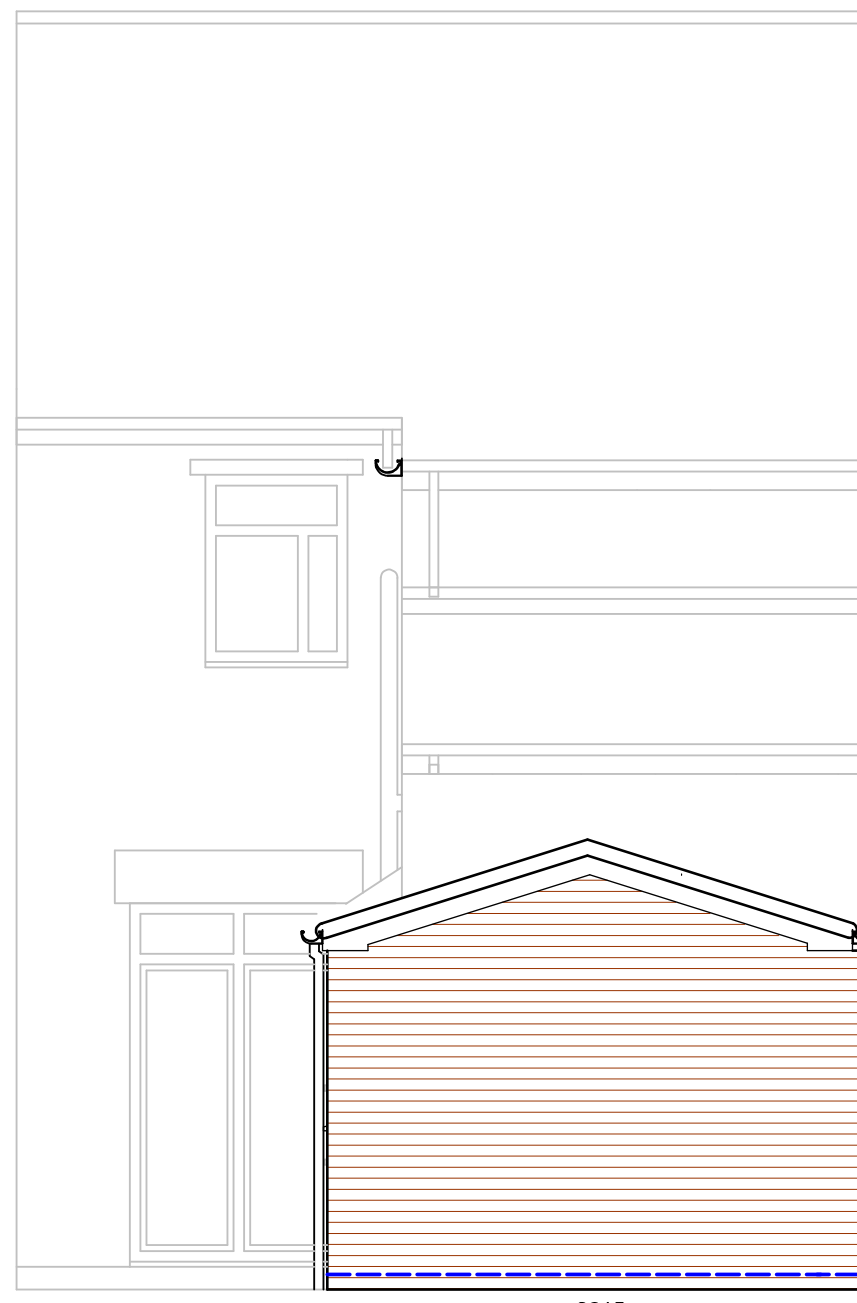

PROPOSED REAR ELEVATION @ 1:50

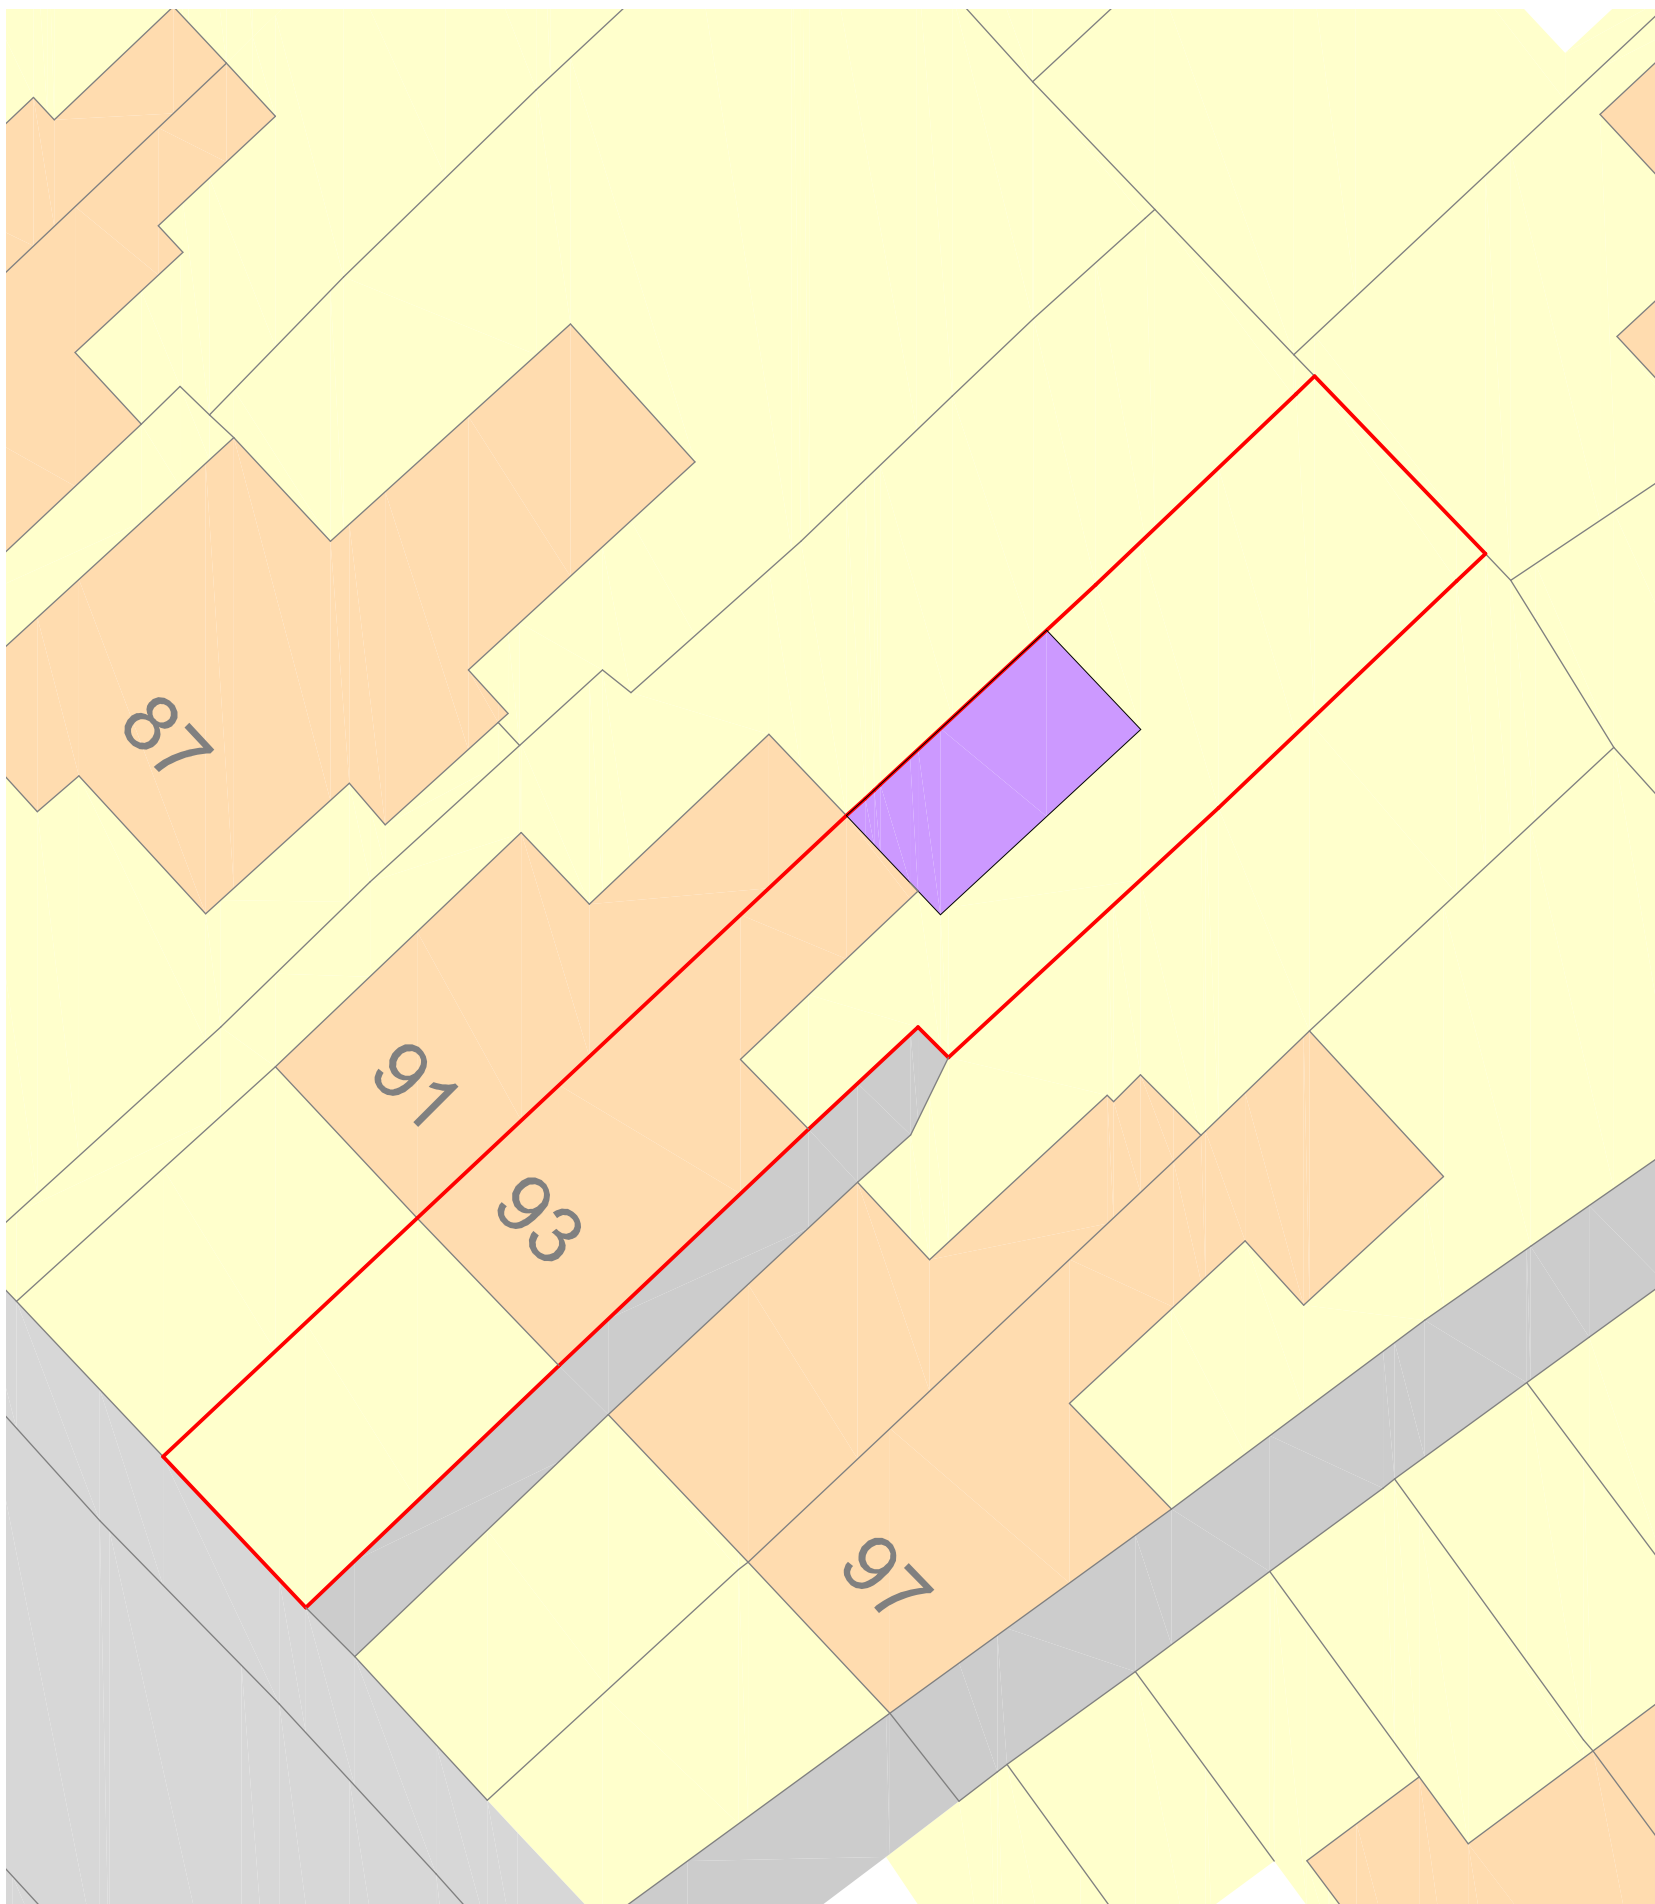

PROPOSED SITE PLAN @ 1:200

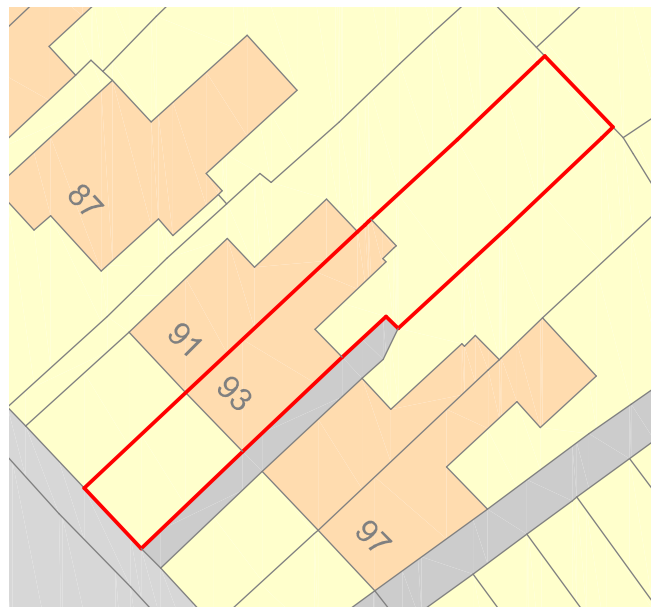

EXISTING SITE PLAN @ 1:500



Scale 1:1250

Project SINGLE STORY REAR EXTENSION

Client MR SAJID LOHDI
93 CHARLOTTE STREET
ROCHDALE
OL16 4TN

Drawing ELEVATIONS & FLOOR PLANS

Scale 1:100, 50 Revision C 30.03.2026 Date 13.06.2025

Drawing No. SL11625

This drawing and design is copyright and must not be reproduced in part or in whole without prior written consent. Contractors must verify all dimensions on site before commencing work or preparing shop drawings.