



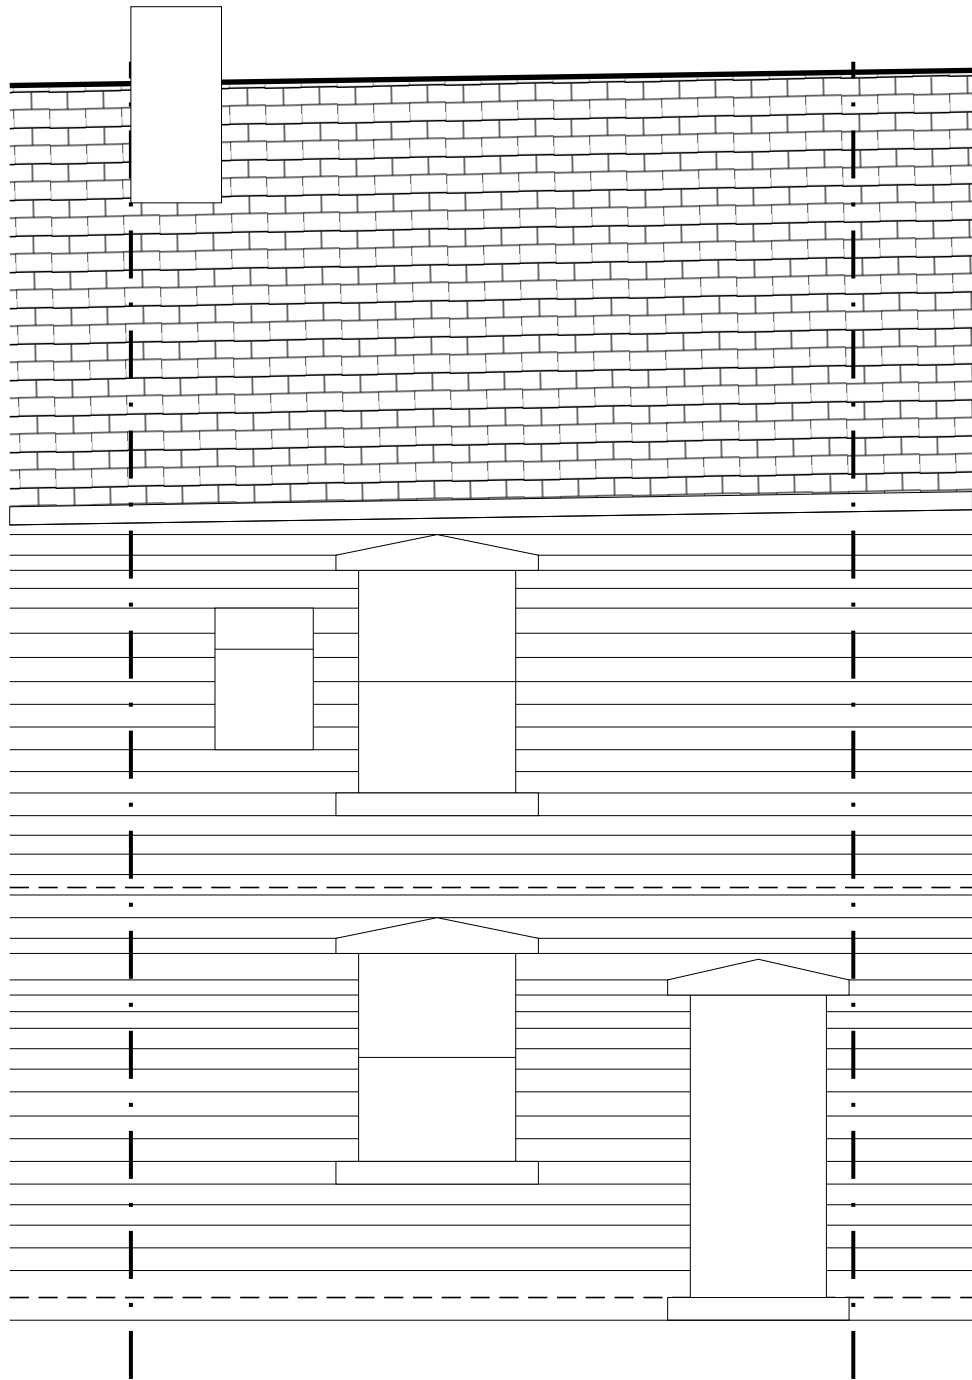

EXISTING REAR ELEVATION

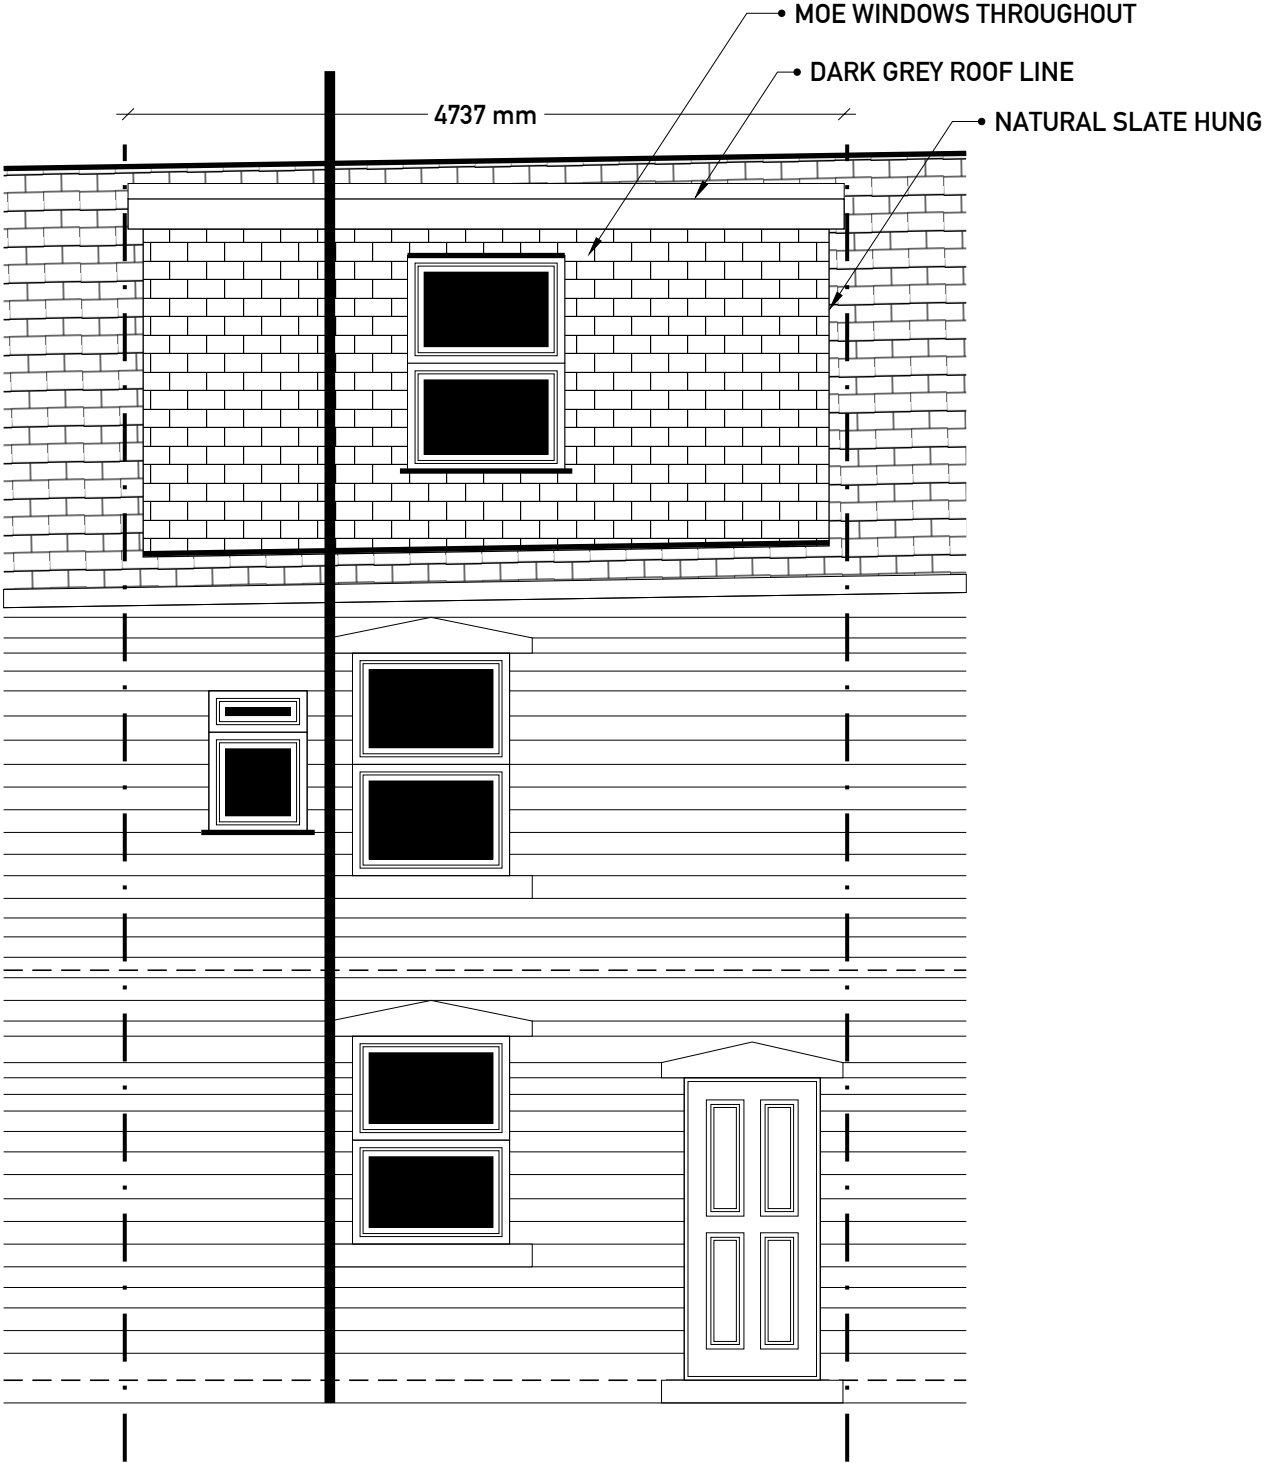

PROPOSED REAR ELEVATION



ARCHTECH DESIGN SOLUTIONS LTD
MR STEVEN JACKSON
14 MAITLAND PLACE, ROSSENDALE
07792183353
archtech_design@icloud.com

ANY ALTERATION OR
DEVIATION MUST BE
CONFIRMED WITH THE
ARCHITECT/ENGINEER/LPA/
LABC
PRIOR TO ANY WORKS
BEING CARRIED OUT. IT IS
THE CONTRACTORS SOLE
RESPONSIBILITY TO
CONFIRM ALL SITE
MEASUREMENTS PRIOR TO
ANY ORDERING OR
COMMENCEMENT AS NO
RESPONSIBILITY IS
ACCEPTED OR IMPLIED BY
THE ARCHITECT/ENGINEER
ETC.

THE DRAWINGS AND
INFORMATION HERIN IS AND
REMAINS SOLELY THE
PROPERTY OF THE
ARCHITECT/DESIGNER.
ANY UNAUTHORISED USE/
COPYING/SHARING/
PUBLICATION/SUBMISSION
ETC WILL NOT BE
PERMITTED
UNDER COPYRIGHT LAW/
INTELLECTUAL PROPERTY.
THIS USE ALSO EXTENDS TO
THAT OF THE LPA/LABC
AND CHECKS MUST BE MADE
TO SATISFY THE SOURCE OF
THE DOCUMENT PRIOR TO
USE.

CLIENT
MR JAMES FARRELL
C/O
4 SMITHY GREEN,
ROCHDALE
OL16 3TG

ISSUE

PROJECT NO.
JF/06/01/EX

PROJECT
PROPOSED LOFT CONVERSION AT
4 SMITHY GREEN, ROCHDALE
OL16 3TG

DRAWN BY
SJ

DESCRIPTION
EXISTING/PROPOSED
ELEVATIONS 1:50

PAPER SIZE A3

A6