






location plan 1:1250

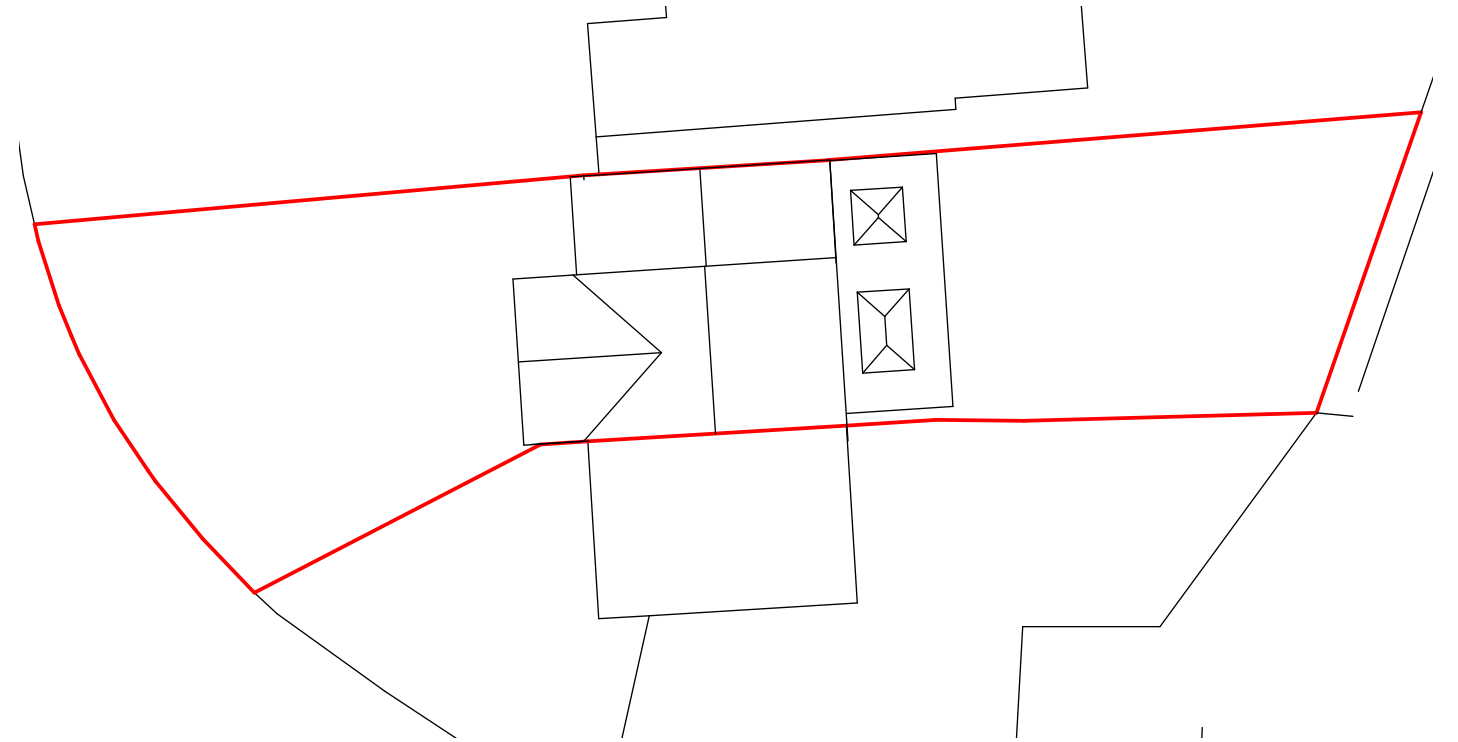


site plan 1:200

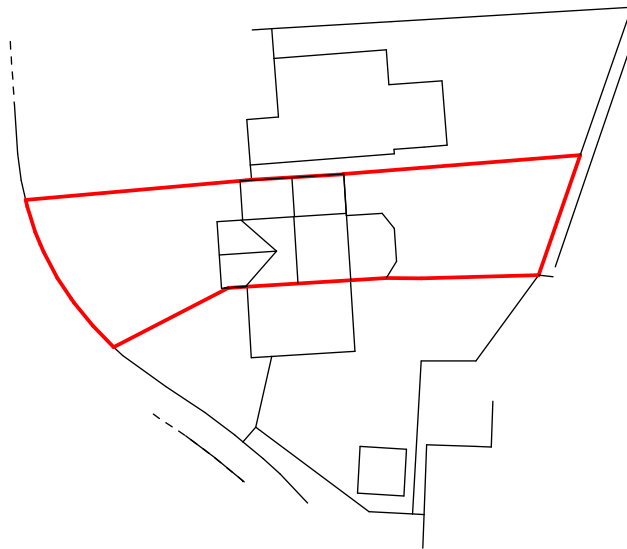


**existing block
plan 1:500**

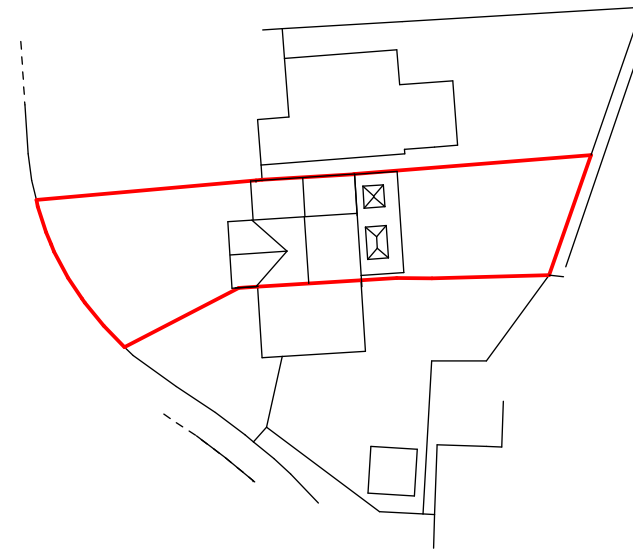


**proposed block
plan 1:500**

 

scale 1:200

 

scale 1:500

 

scale 1:100

Revision	Date	Details

Only Planning Officers may scale from this drawing.
All dimensions must be checked and verified before preparing production drawings or commencing works.
This drawing and its design is copyright and may not be reproduced in any form whatsoever without prior express written consent.

clear Architectural Services

Mark Herring, Clear Architectural Services, 50 Rectory Street, Middleton, Manchester. M24 5TY.
T. 0161 653 7128 M. 07968 748606 E. mark@clear-architecture.co.uk W. www.clear-architecture.co.uk



Date **March 2026.**

Drawn **JLK.**

Client **Anthony O'Brien.**

Drawing title **Proposed Site and
Location Plan.
PLANNING.**

Scale **As Indicated
at A3.**

Checked **MLH.**

Job title **82 Knight Crescent, Middleton,
Manchester M24 5JX.**

Drawing No. **CM380 PL 03.**